






FRONT ELEVATION

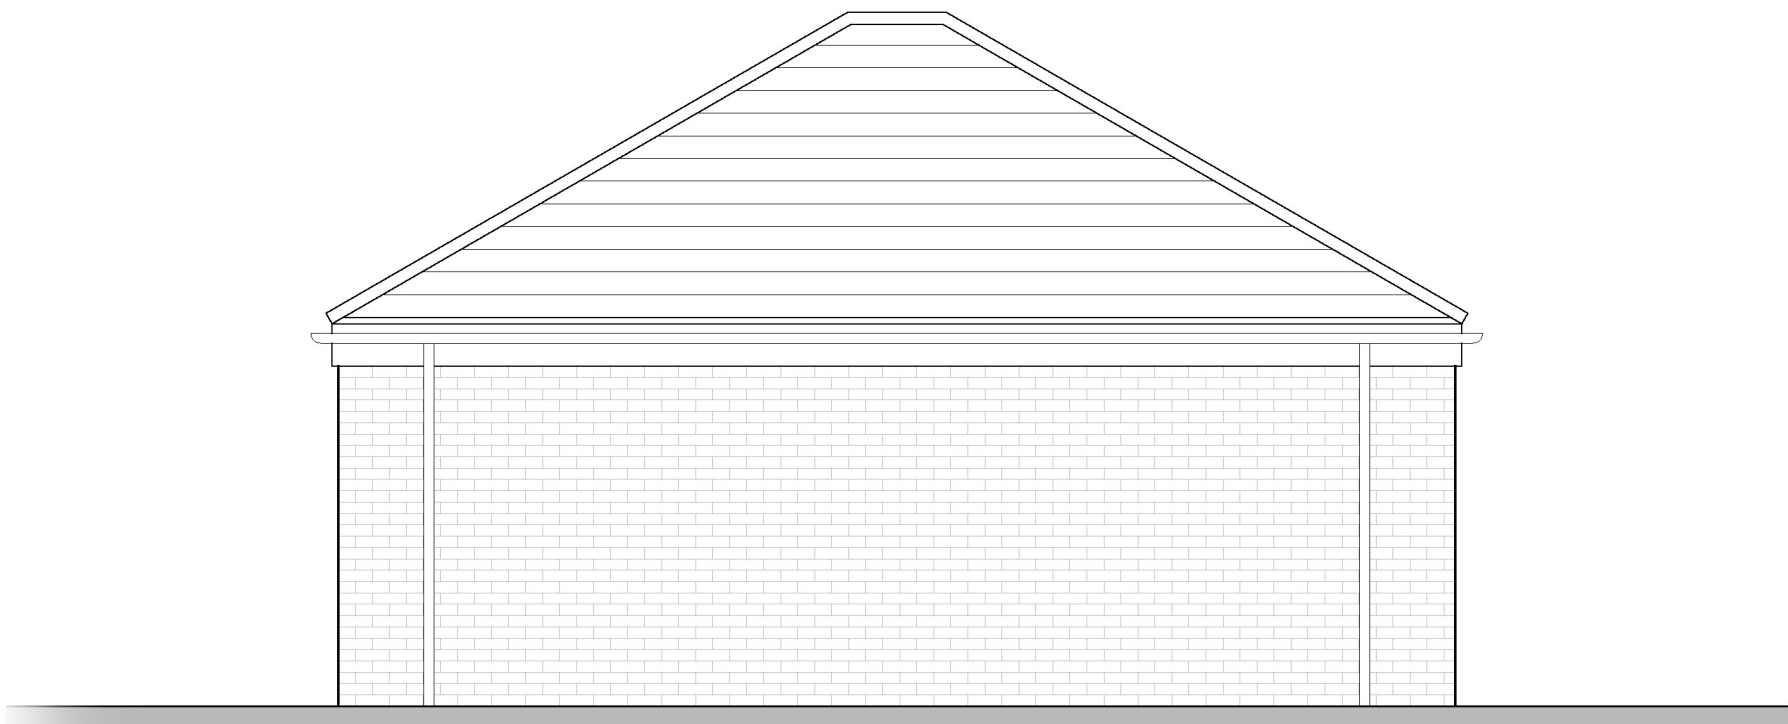


SIDE ELEVATION

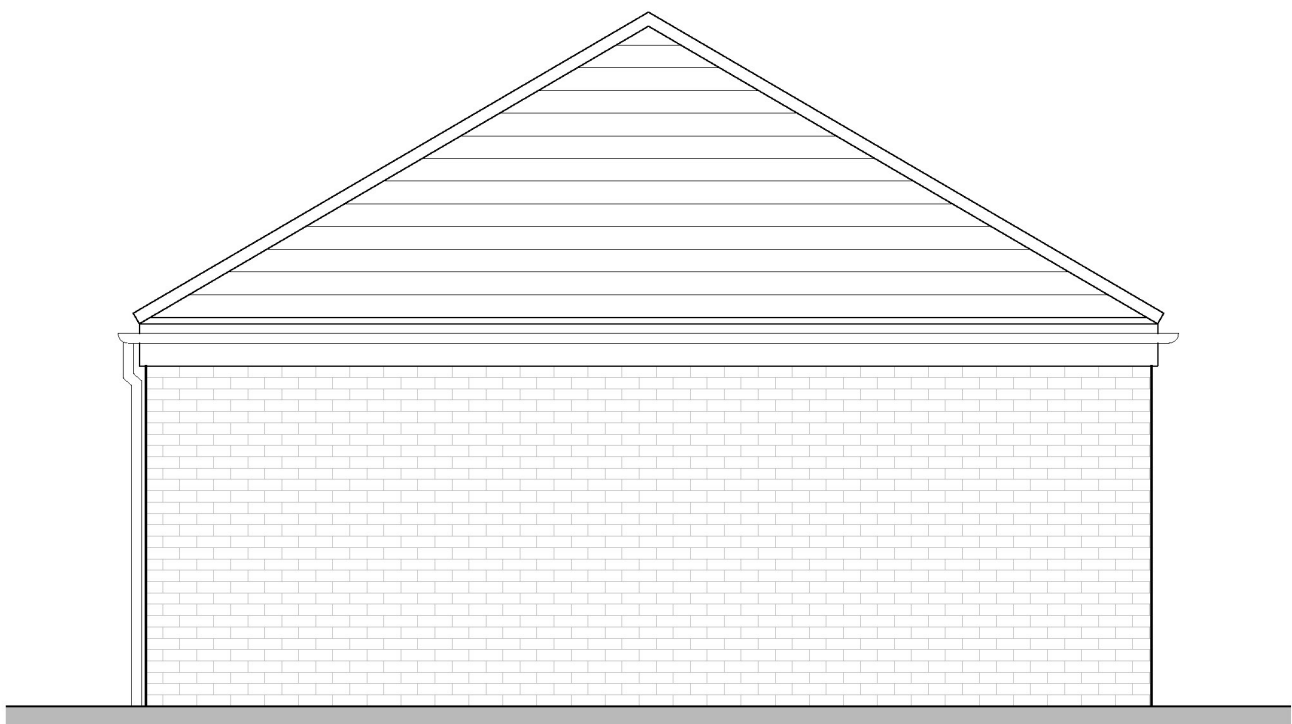


REAR ELEVATION

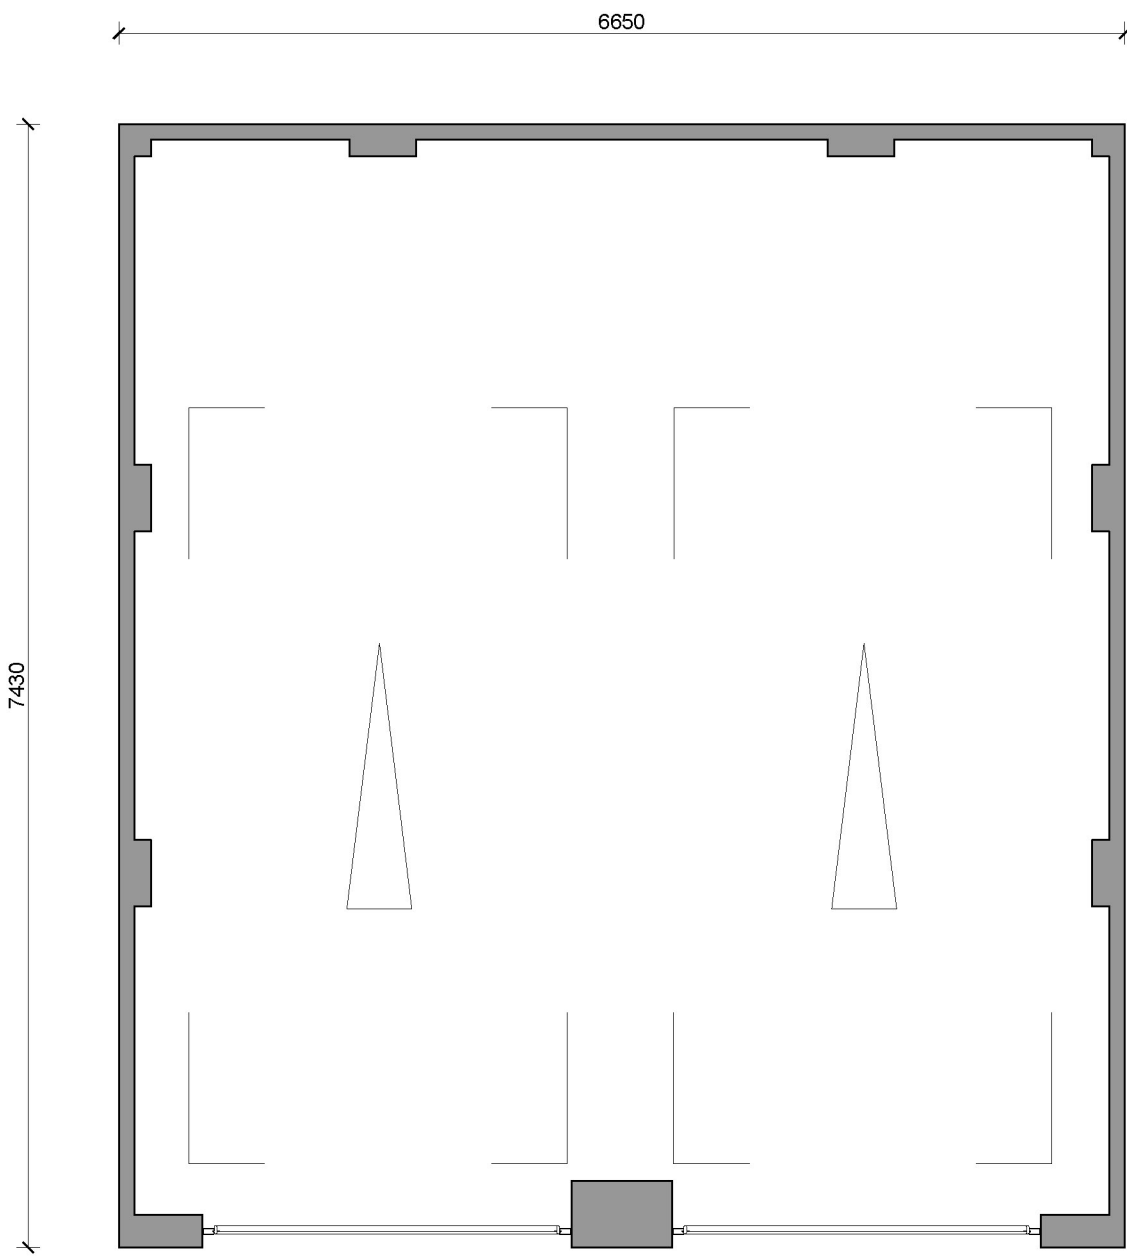

GROUND FLOOR PLAN

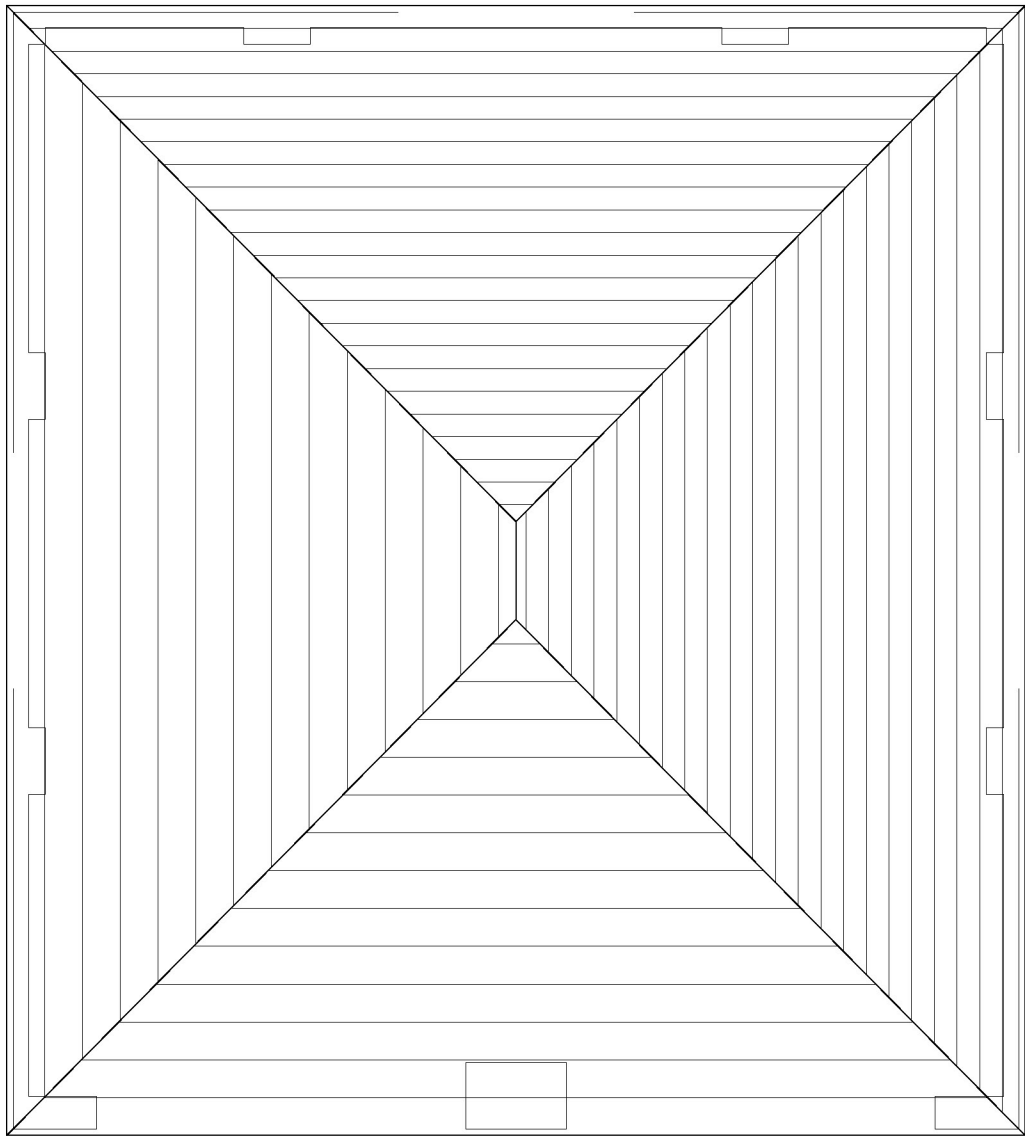

ROOF FLOOR PLAN

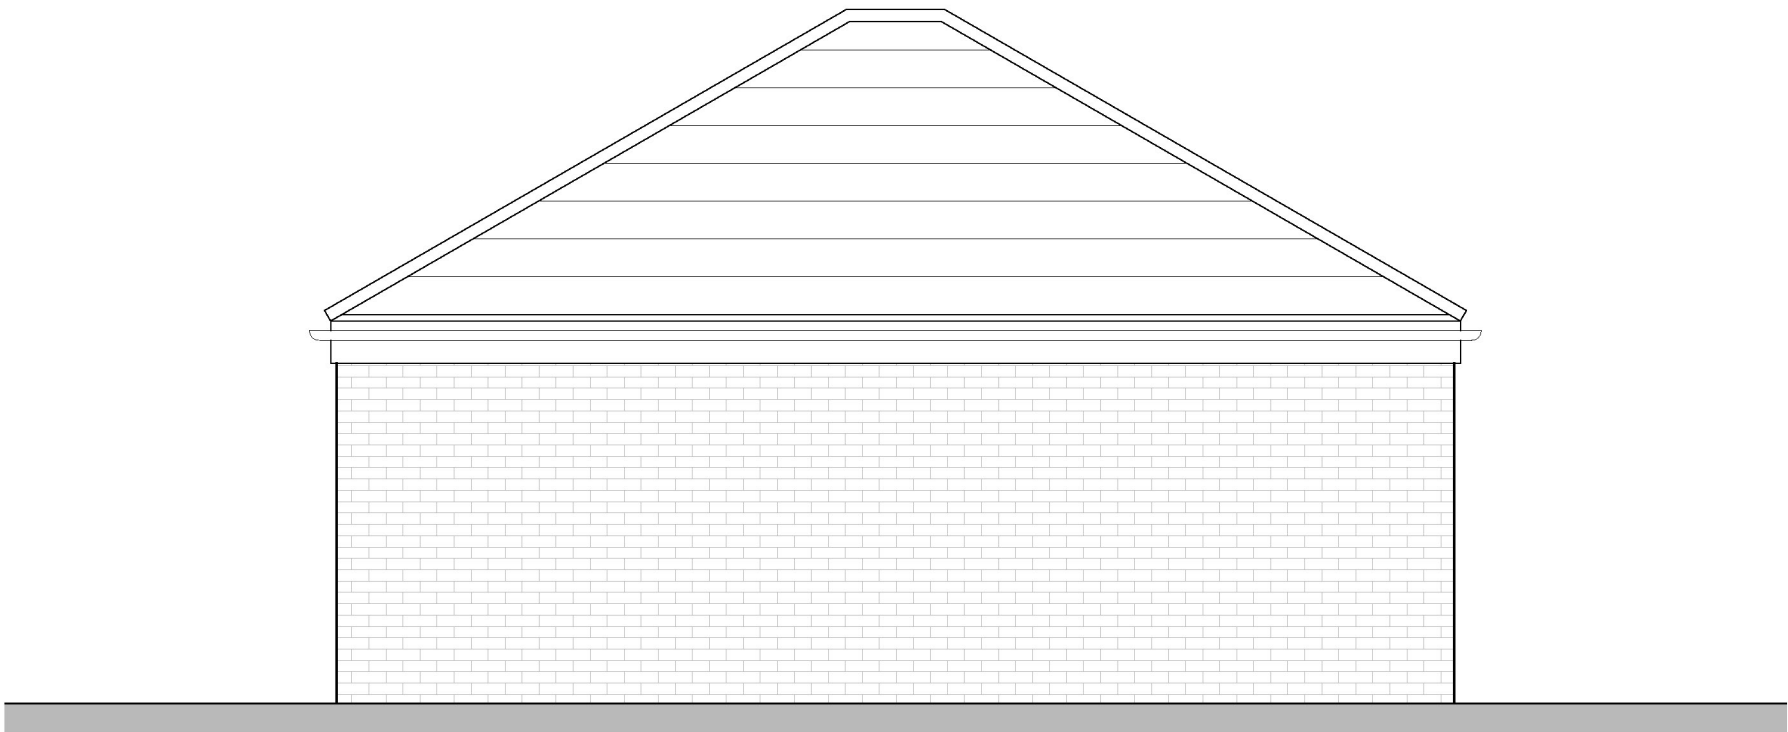

FLANK ELEVATION

A	31-01-25	AMENDED TITLE BLOCK	EBC
Rev	Date	Amendment	Initials

Project:
LAND AT HIGH STREET,
GRAVELEY, HITCHIN, SG4 7LA
Client:
GADE HOMES
Drawing:
DOUBLE GARAGE PLANS & ELEVATIONS

Drawing no: 24.2039.4131 Rev: A
Scale@A1: 1:50 Date: NOV '24 Drawn: CT Checked:

finc architects Ltd
61-63 New London Road | Chelmsford | Essex | CM2 0ND
T: +44 (0)1245 933888
W: www.fincarchitects.com
E: company@fincarchitects.com

Disclaimers: © Finc Architects Limited holds the copyright to all the information contained within this document and their written consent must be obtained before copying or using the data other than for the purpose it was originally supplied.
All dimensions and measurements to be checked on site.
This drawing is to be printed in colour.