




LAND AT HIGH STREET, GRAVELEY
GARAGE PLANS & ELEVATIONS

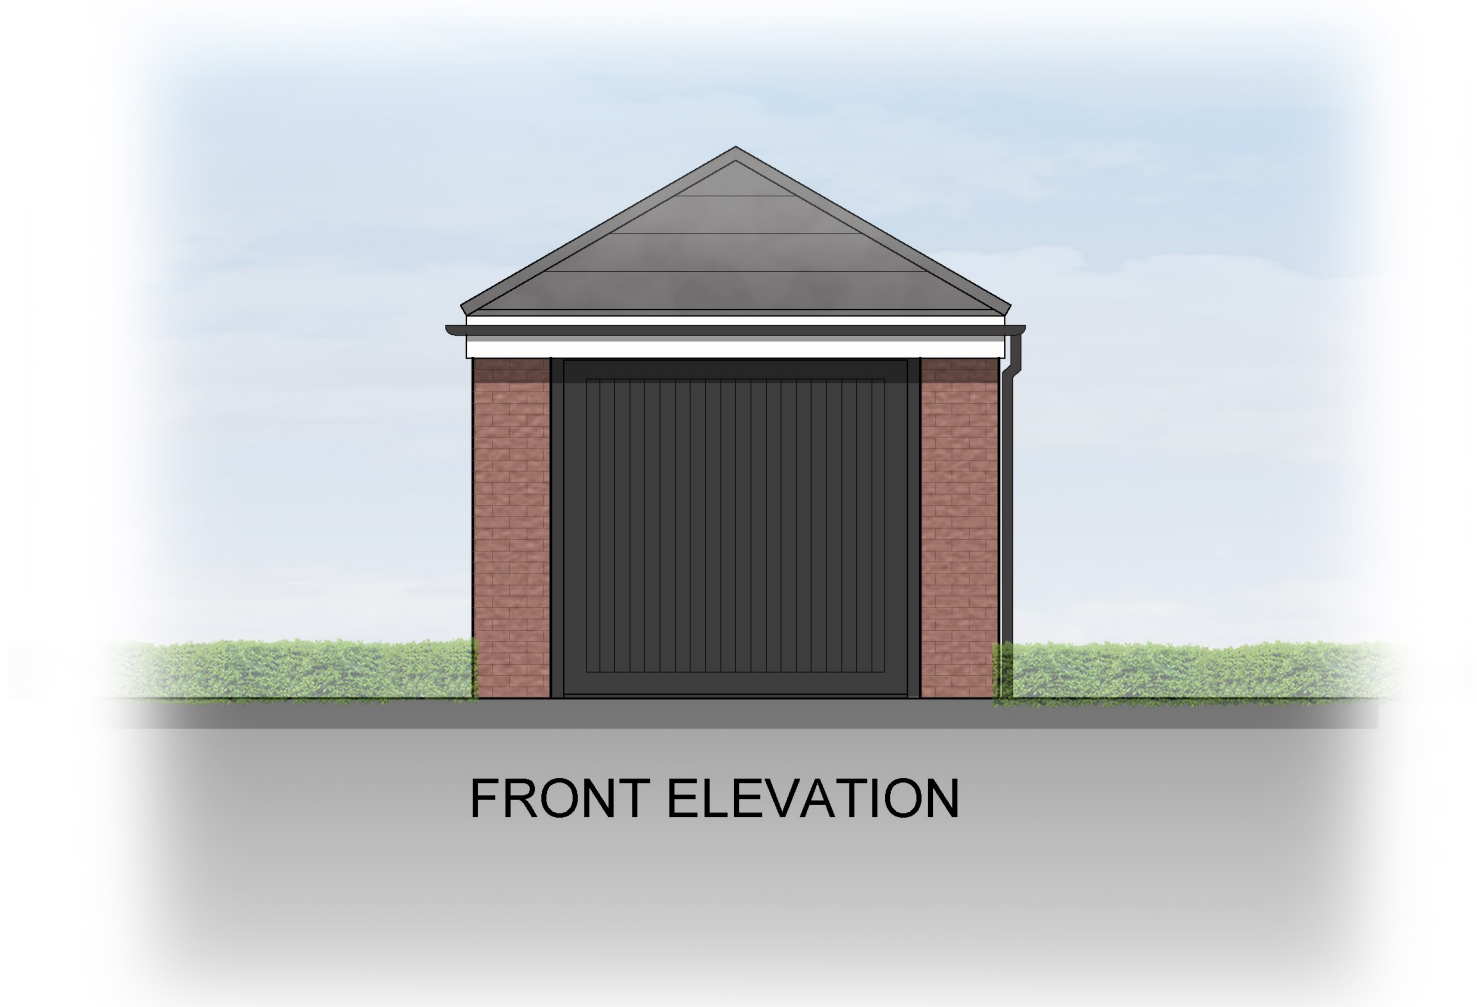


FRONT ELEVATION

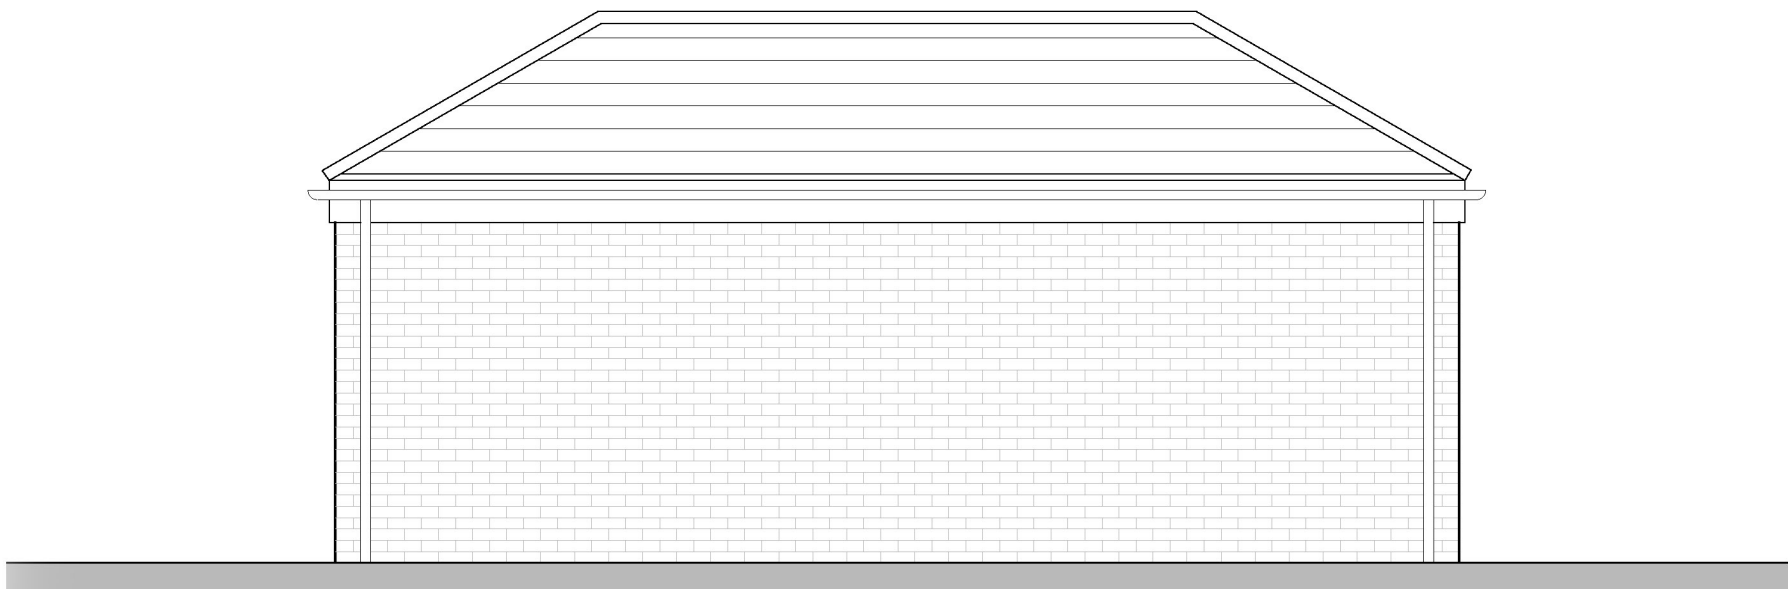


SIDE ELEVATION

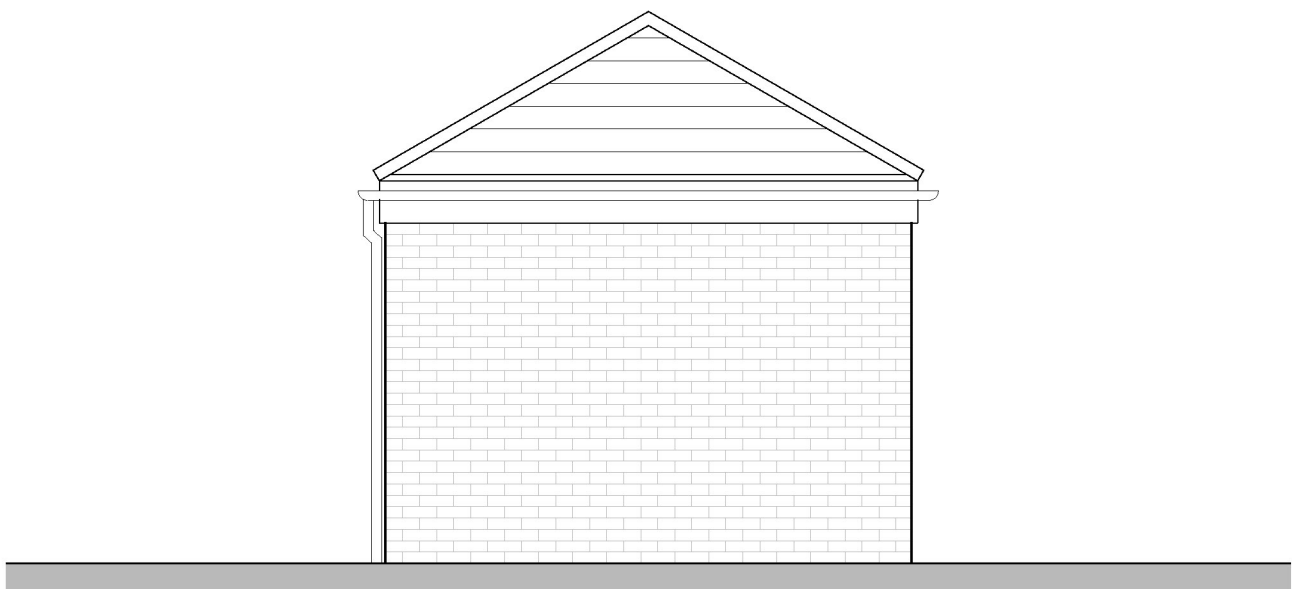


REAR ELEVATION

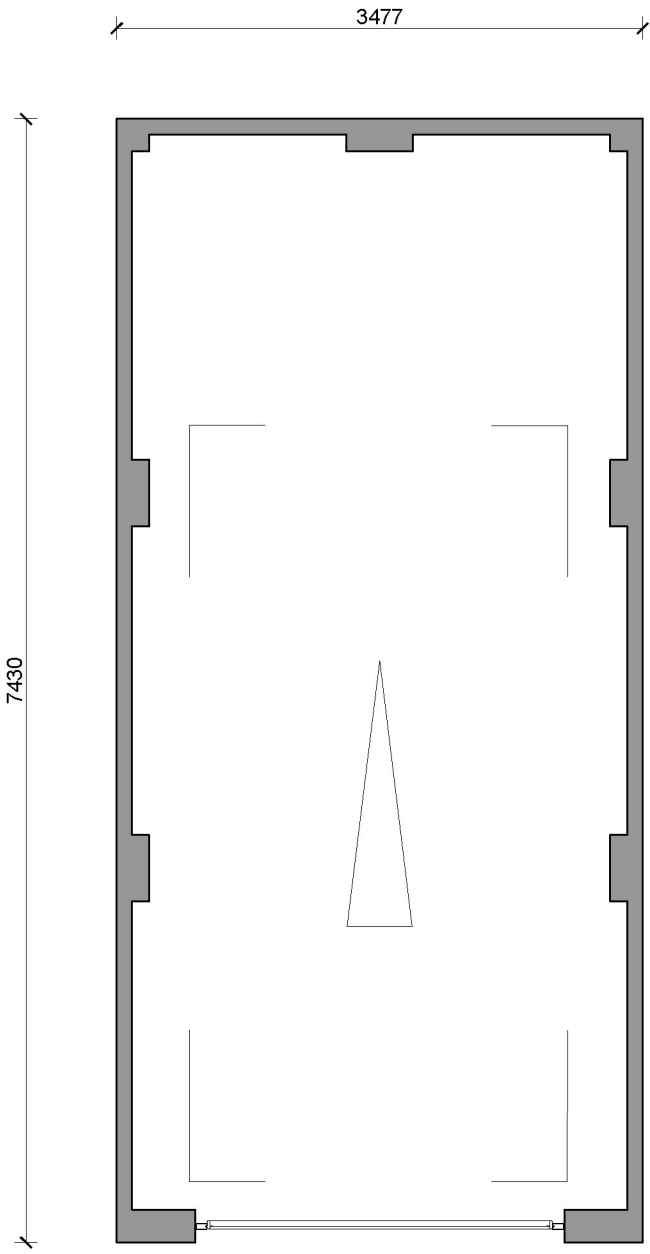

GROUND FLOOR PLAN

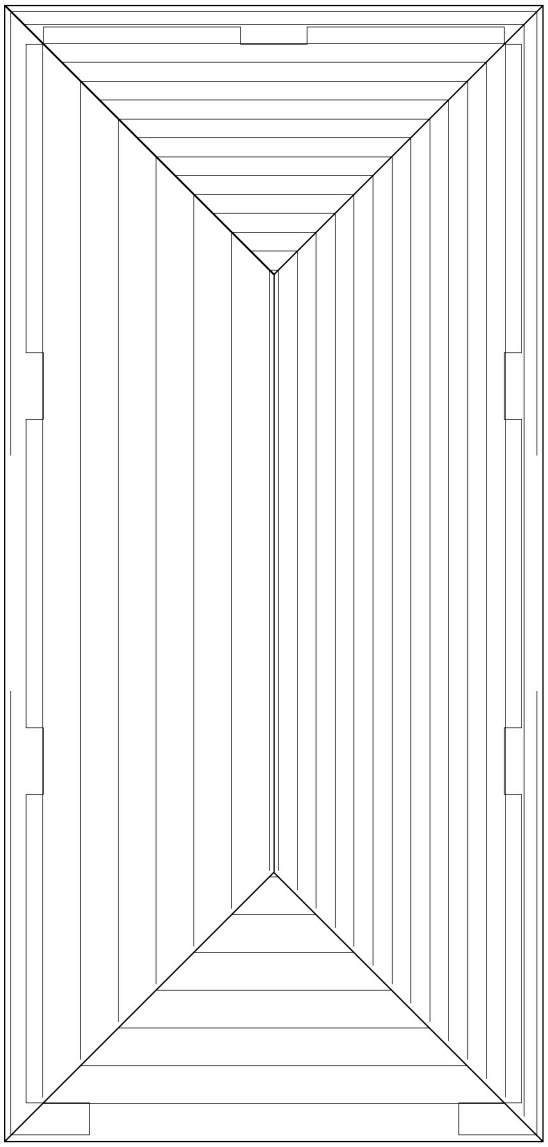

ROOF FLOOR PLAN

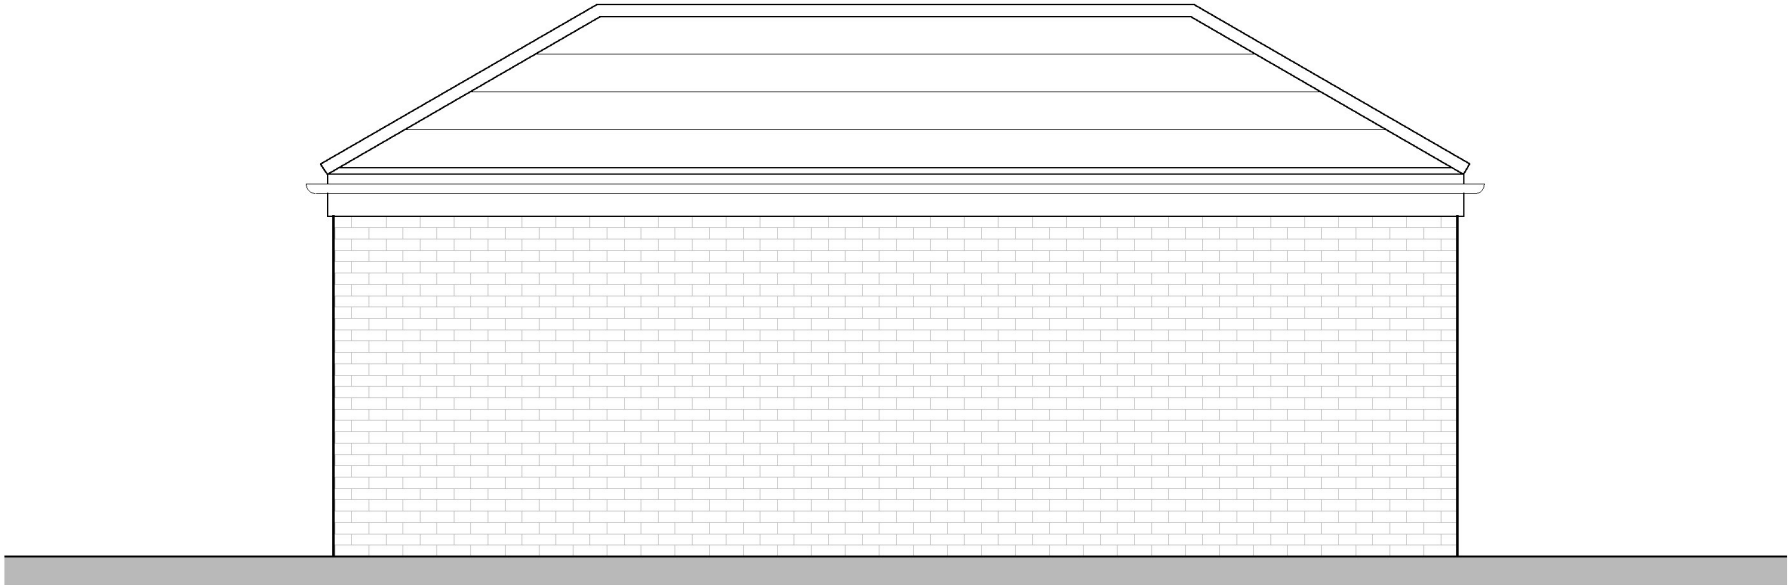

FLANK ELEVATION



A	31-01-25	AMENDED TITLE BLOCK	EBC
Rev	Date	Amendment	Initials

Project:
LAND AT HIGH STREET,
GRAVELEY, HITCHIN, SG4 7LA

Client:
GADE HOMES

Drawing:
SINGLE GARAGE PLANS & ELEVATIONS

Drawing no:	24.2039.4130	Rev:	A
-------------	--------------	------	---

Scale@A1:	1:50	Date:	NOV '24	Drawn:	CT	Checked:	
-----------	------	-------	---------	--------	----	----------	--

finc

61-63 New London Road | Chelmsford | Essex | CM2 0ND
T: +44 (0)1245 933980
W: www.fincarchitects.com
E: company@fincarchitects.com

Disclaimers: © Finc Architects Limited holds the copyright to all the information contained within this document and their written consent must be obtained before copying or using the data other than for the purpose it was originally supplied.
All dimensions and measurements to be checked on site.
This drawing is to be printed in colour.

PLANNING