


LAND ADJACENT TO HIGH STREET, GRAVELEY

PROPOSED PLANS & ELEVATIONS - PLOTS 14 & 15



FRONT ELEVATION
PLOT 14

PLOT 15

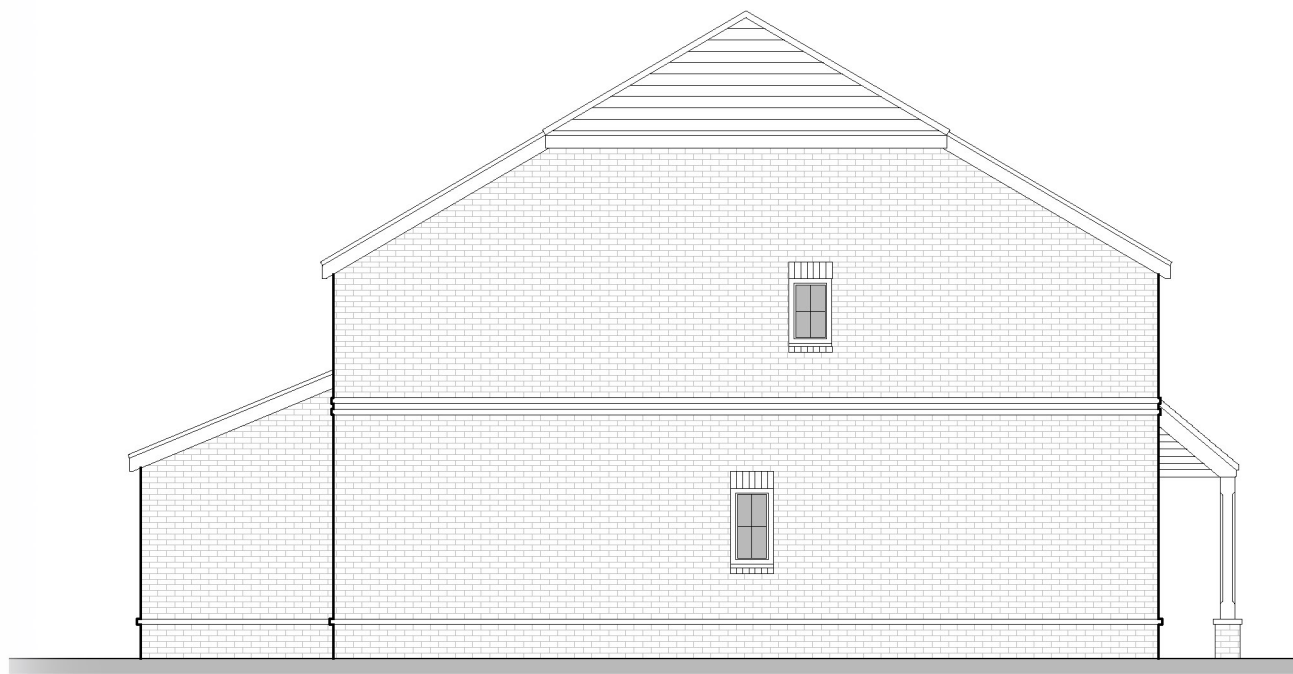


SIDE ELEVATION
PLOT 14




REAR ELEVATION
PLOT 15

PLOT 14

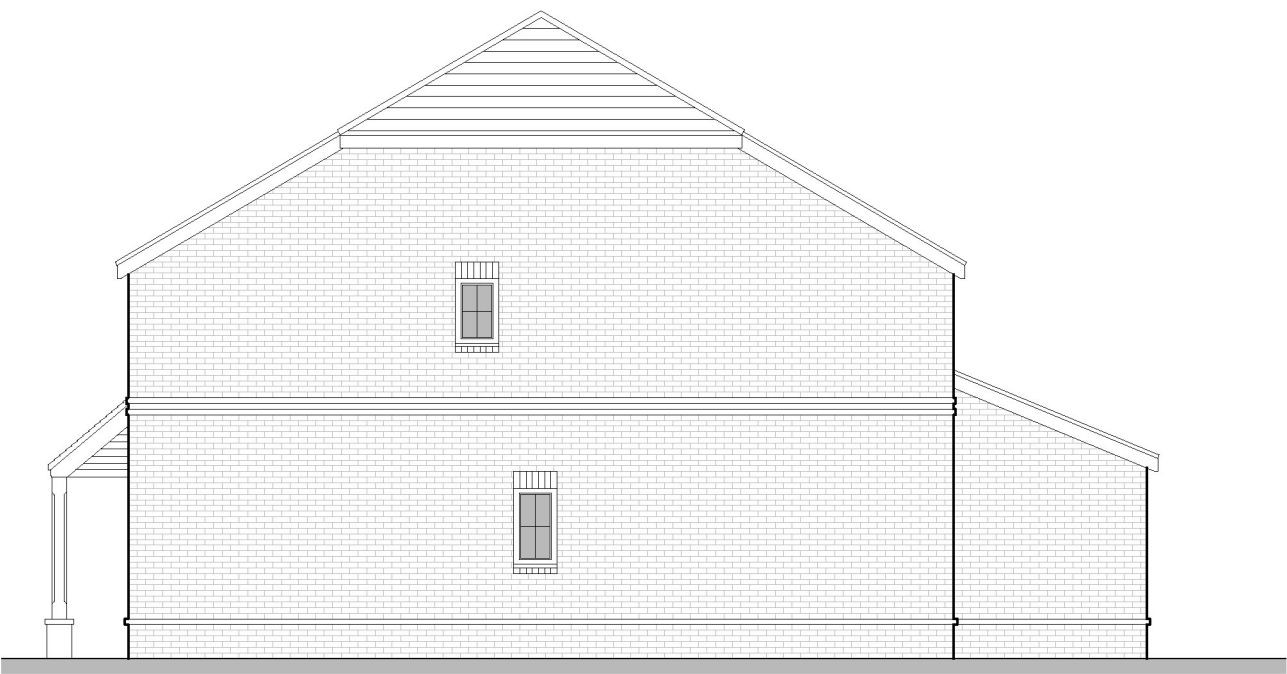


SIDE ELEVATION
PLOT 15

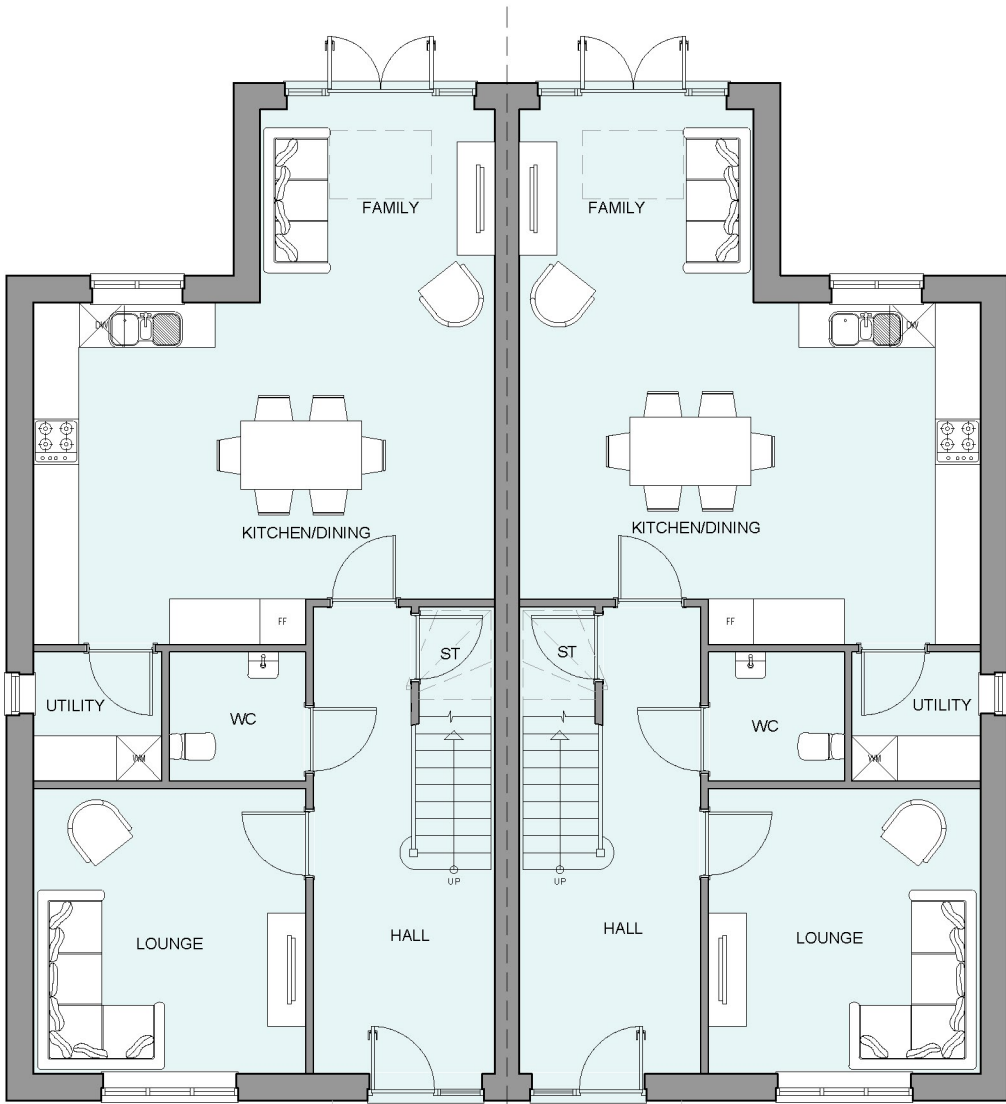


GROUND FLOOR PLAN
PLOT 14
GIA: 70.2m² / 755 Sqft
TOTAL GIA: 132.8m² / 1,429Sqft

PLOT 15
GIA: 70.2m² / 755 Sqft
TOTAL GIA: 132.8m² / 1,429Sqft

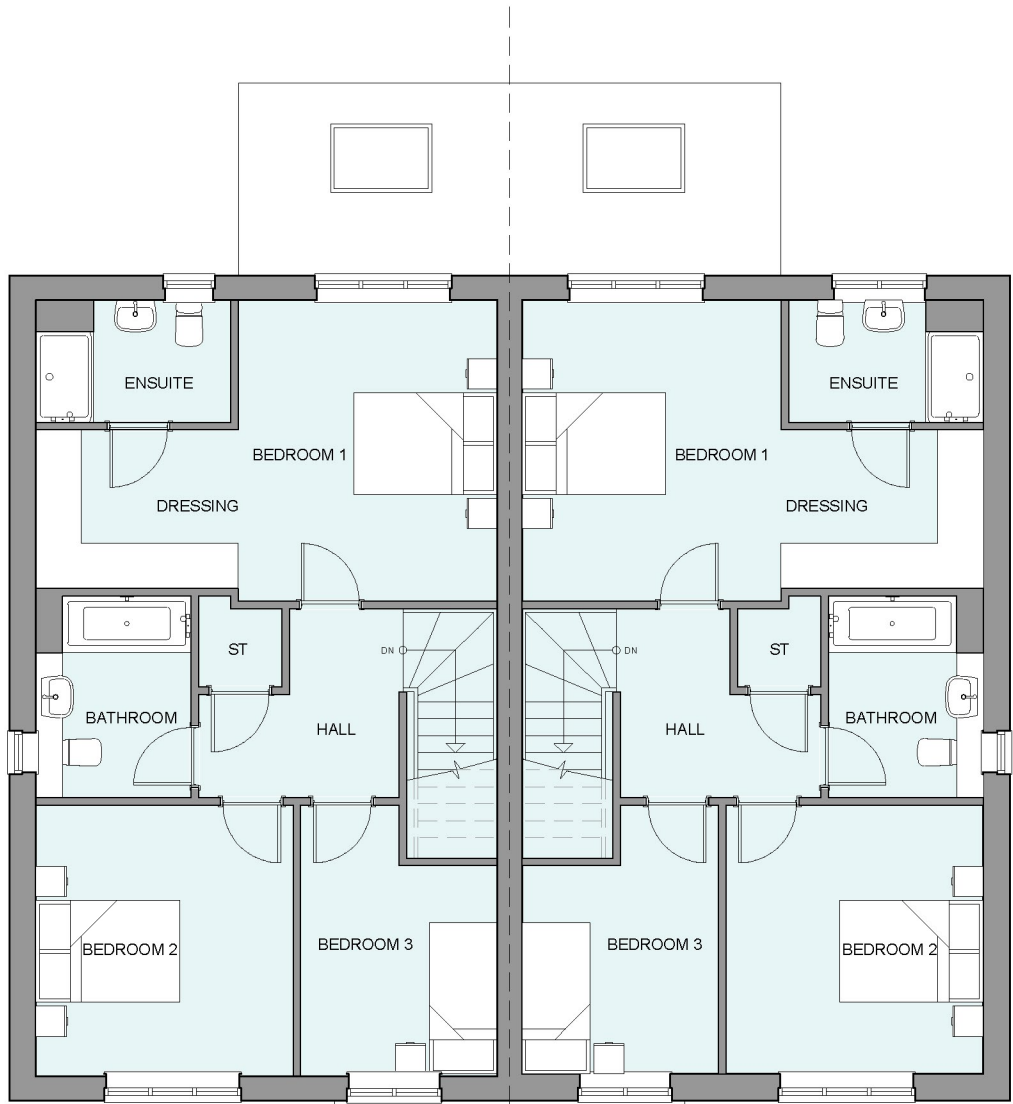

FIRST FLOOR PLAN
PLOT 14
GIA: 62.6m² / 674Sqft

PLOT 15
GIA: 62.6m² / 674Sqft

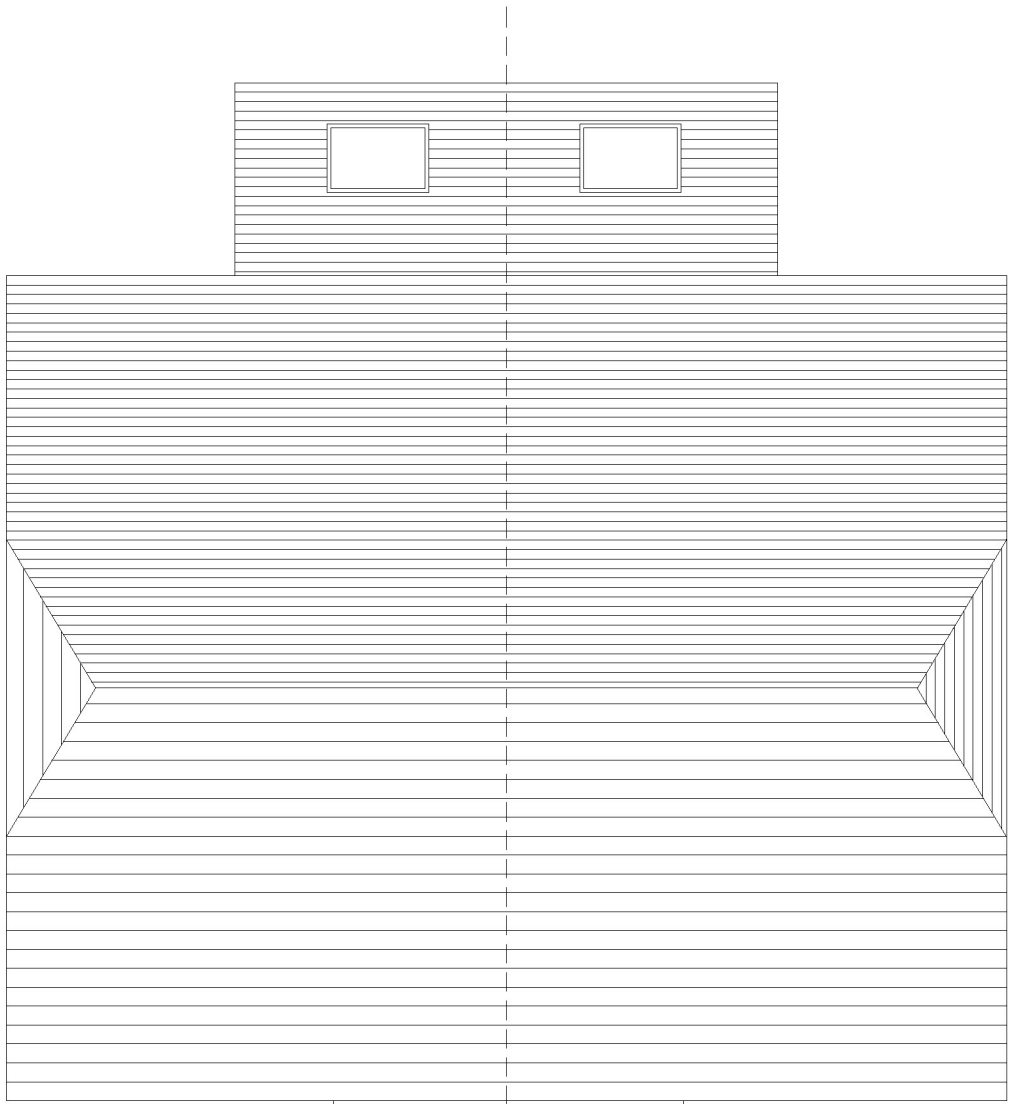

ROOF PLAN

B	31-01-25	AMENDED TITLE BLOCK	EBC
A	17/12/24	AMENDED TO CLIENT COMMENTS	CT
Rev	Date	Amendment	Initials

Project:
LAND Adj. HIGH STREET
GRAVELEY, HITCHIN

Client:
GADE HOMES

Drawing:
PROPOSED PLANS & ELEVATIONS
PLOTS 14 & 15

Drawing no: 24.2039.4080 Rev: B

Scale@A1: 1:100 Date: NOV '24 Drawn: EBC Checked: -

finc Architects Ltd
61-63 New London Road | Chelmsford | Essex | CM2 0ND
T: +44 (0)1245 933660
W: www.fincarchitects.com
E: company@fincarchitects.com

Disclaimer: © Finc Architects Limited holds the copyright to all the information contained within this document and their written consent must be obtained before copying or using the data other than for the purpose it was originally supplied.
All dimensions and measurements to be checked on site.
This drawing is to be printed in colour.

0 1 2 3 4 5 10m
SCALE 1:100

PLANNING