


LAND ADJACENT TO HIGH STREET, GRAVELEY
PROPOSED PLANS & ELEVATIONS - PLOT 13



FRONT ELEVATION

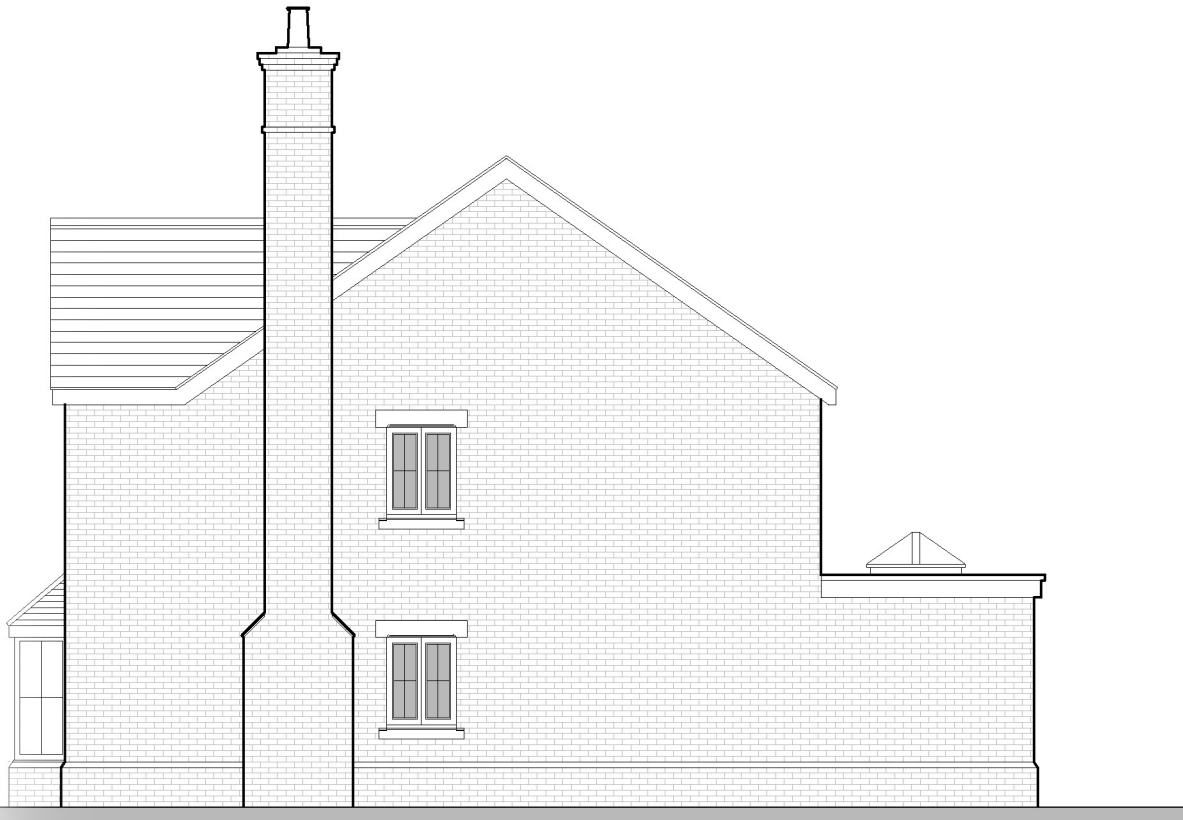


SIDE ELEVATION




SIDE ELEVATION




REAR ELEVATION

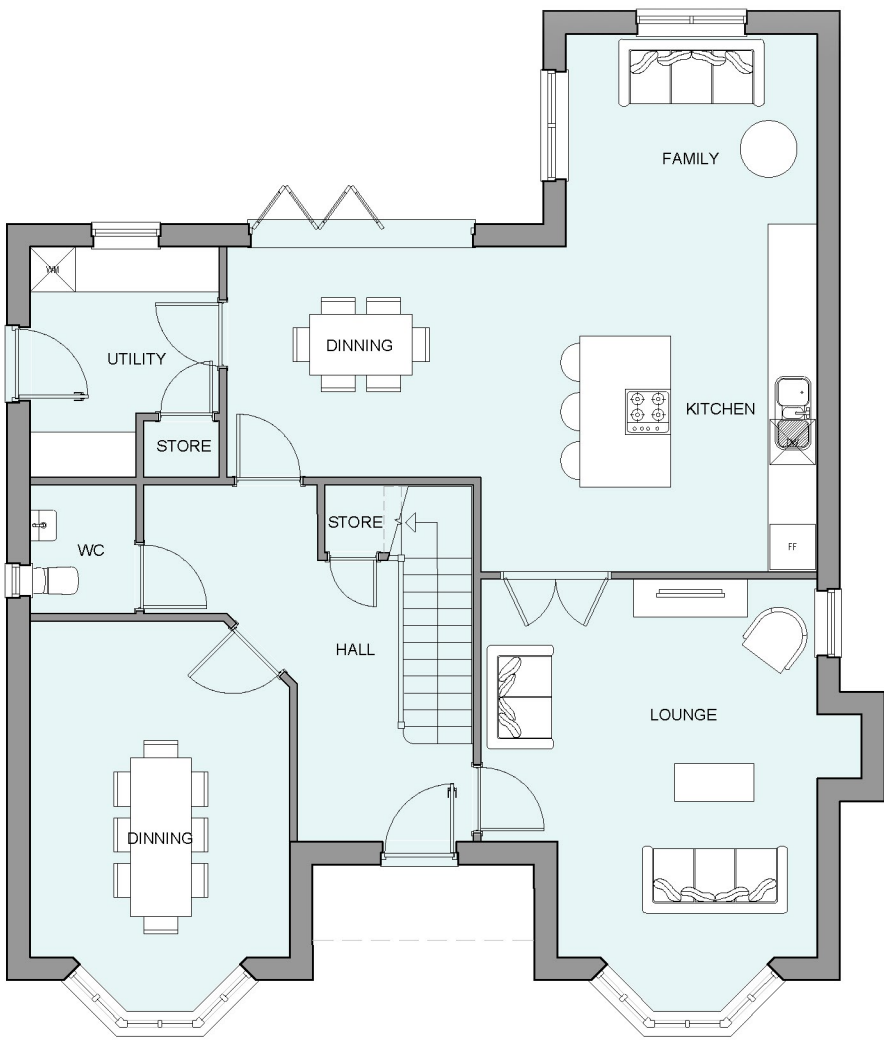

GROUND FLOOR PLAN
GIA: 104.5m² / 1125ft²
TOTAL GIA: 197.5m² / 2,126ft²

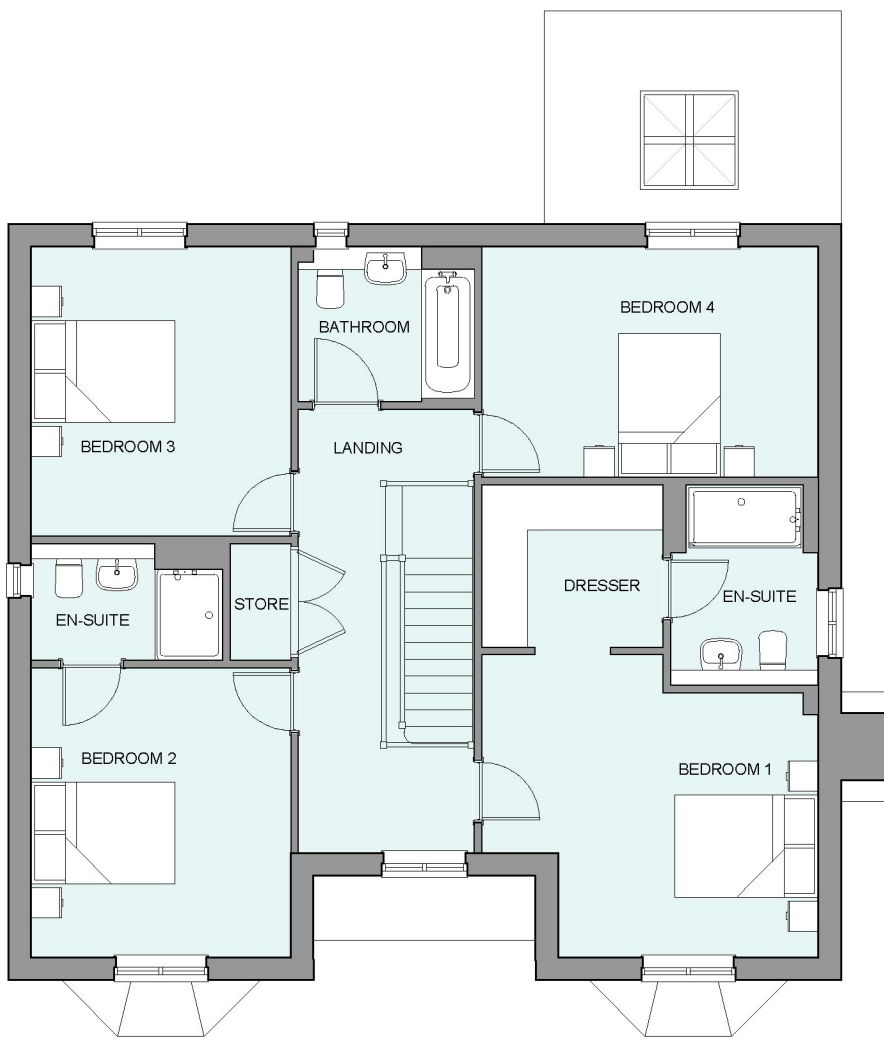

FIRST FLOOR PLAN
GIA: 93m² / 1,001ft²

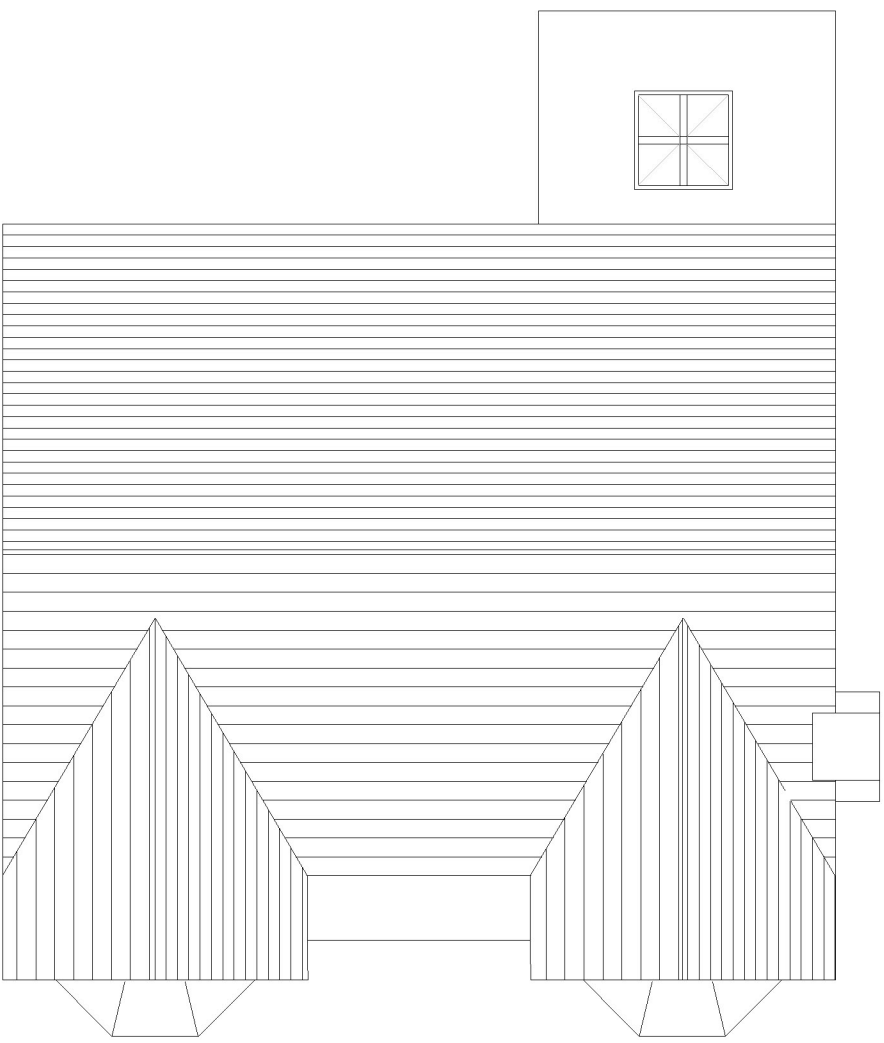

ROOF PLAN

B	31-01-25	AMENDED TITLE BLOCK	EBC
A	13-12-24	AMENDED TO CLIENT COMMENTS	CT
Rev	Date	Amendment	Initials

Project:
LAND Adj. HIGH STREET
GRAVELEY, HITCHIN
Client:
GADE HOMES
Drawing:
PROPOSED PLANS & ELEVATIONS
PLOT 13

Drawing no: 24.2039.4070 Rev: B

Scale@A1: 1:100 Date: NOV '24 Drawn: EBC Checked: -

finc Architects Ltd
61-63 New London Road | Chelmsford | Essex | CM2 0ND
T: +44 (0)1245 933888
W: www.fincarchitects.com
E: company@fincarchitects.com

Disclaimers: © Finc Architects Limited holds the copyright to all the information contained within this document and their written consent must be obtained before copying or using the data other than for the purpose it was originally supplied.
All dimensions and measurements to be checked on site.
This drawing is to be printed in colour.

0 1 2 3 4 5 10m
SCALE 1:100

PLANNING