


LAND ADJACENT TO HIGH STREET, GRAVELEY
PROPOSED PLANS & ELEVATIONS - PLOTS 6-7




FRONT ELEVATION
PLOT 7

PLOT 6

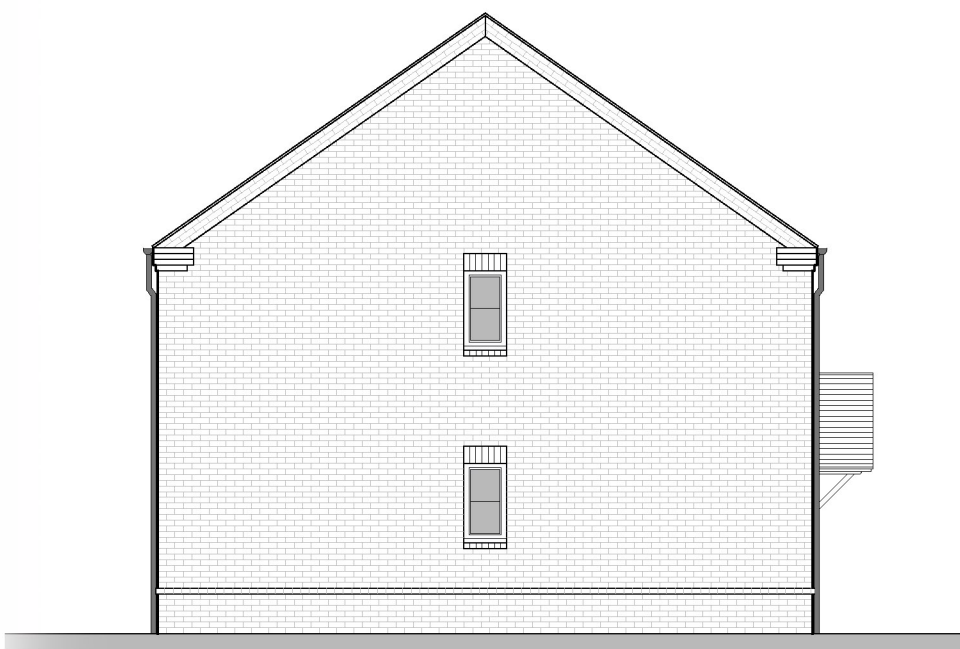

SIDE ELEVATION
PLOT 7

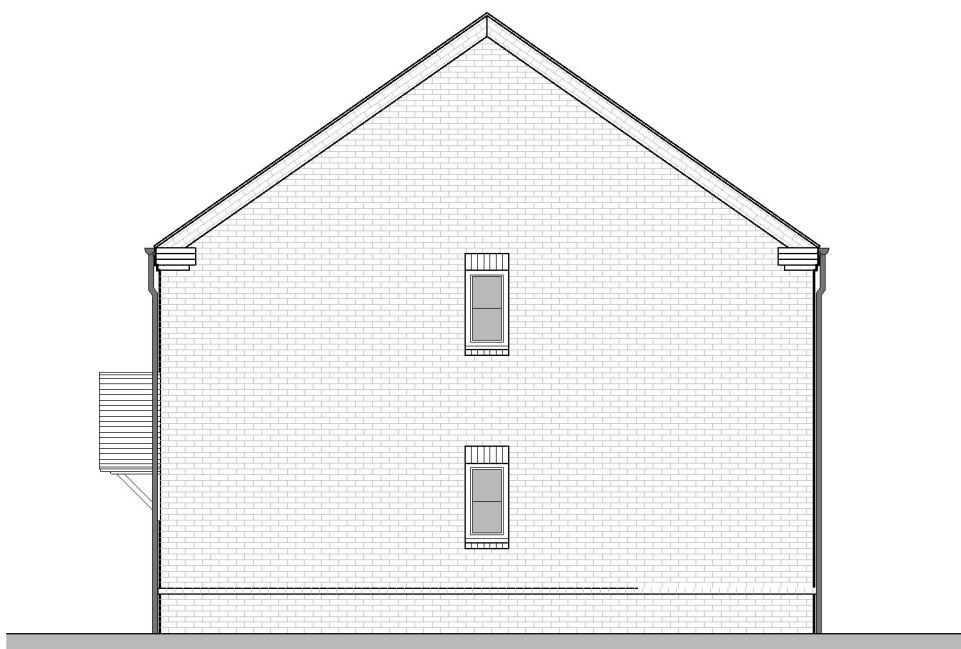


SIDE ELEVATION
PLOT 6




REAR ELEVATION
PLOT 6

PLOT 7

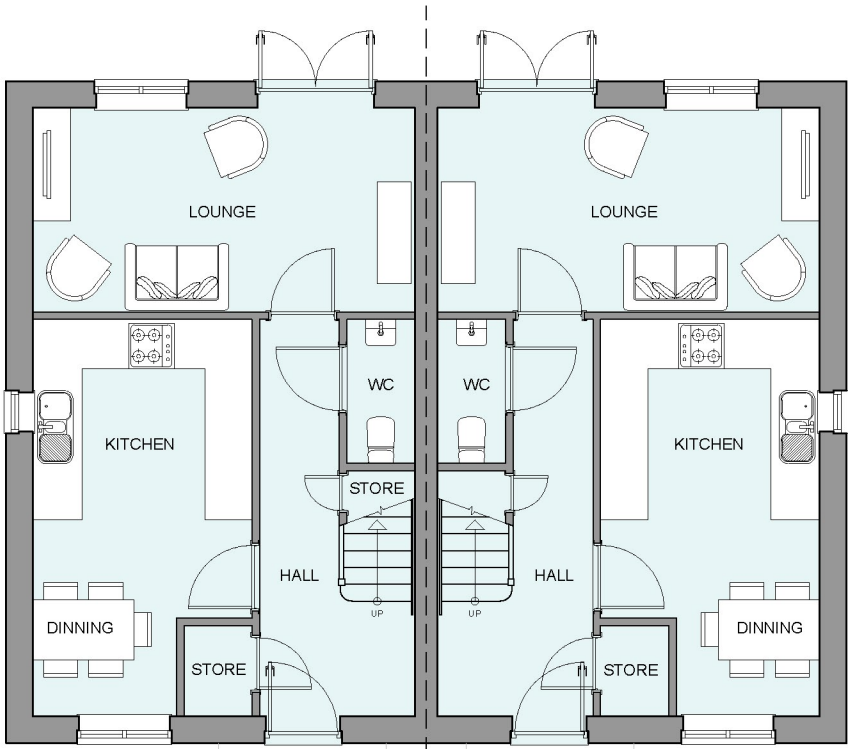


GROUND FLOOR PLAN
PLOT 7
GIA: 40.7m² / 438ft²
TOTAL GIA: 81.4m² / 876ft²

PLOT 6
GIA: 40.7m² / 438ft²
TOTAL GIA: 81.4m² / 876ft²

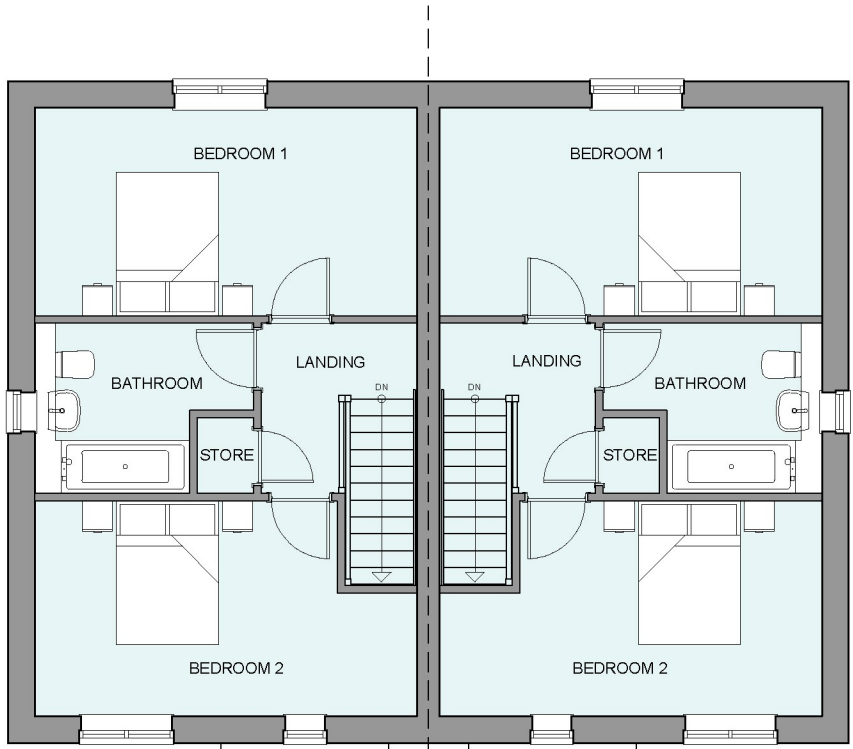

FIRST FLOOR PLAN
PLOT 7
GIA: 40.7m² / 438ft²

PLOT 6
GIA: 40.7m² / 438ft²

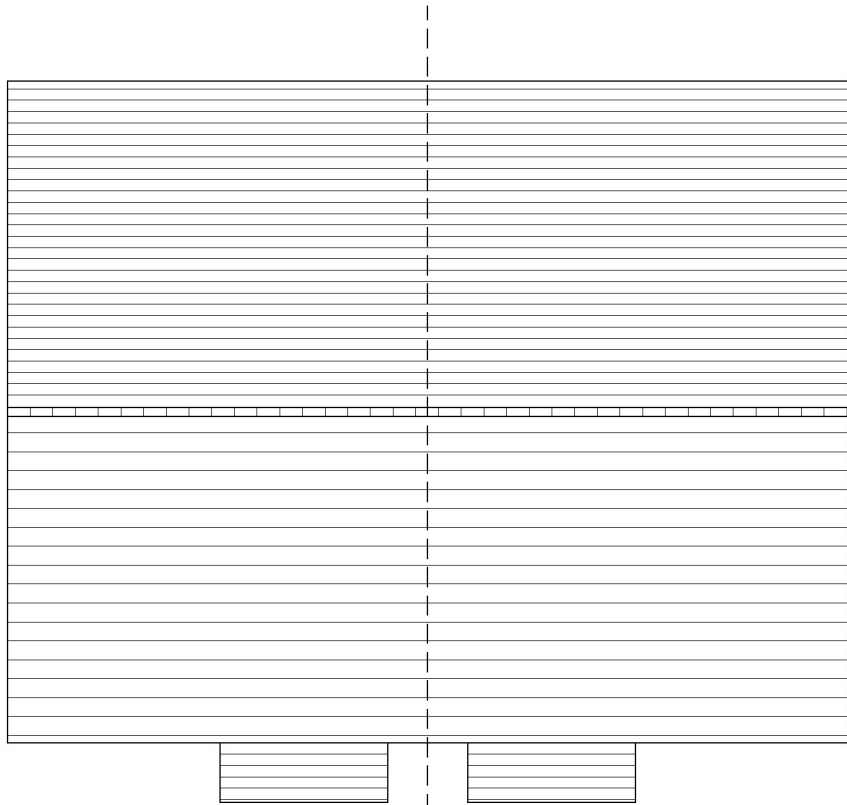

ROOF PLAN

B	30/01/25	AMENDED TITLE BLOCK	EBC
A	18/12/24	AREAS UPDATED	CT
Rev	Date	Amendment	Initials

Project:
LAND Adj. HIGH STREET
GRAVELEY, HITCHIN

Client:
GADE HOMES

Drawing:
PROPOSED PLANS & ELEVATIONS
Plots 6-7

Drawing no: 24.2039.4030 Rev: B

Scale@A1: 1:100 Date: NOV '24 Drawn: EBC Checked: -

finc Architects Ltd
61-63 New London Road | Chelmsford | Essex | CM2 0ND
T: +44 (0)1245 933888
W: www.fincarchitects.com
E: company@fincarchitects.com

Disclaimers: © Finc Architects Limited holds the copyright to all the information contained within this document and their written consent must be obtained before copying or using the data other than for the purpose it was originally supplied.
All dimensions and measurements to be checked on site.
This drawing is to be printed in colour.

0 1 2 3 4 5 10m
SCALE 1:100

PLANNING