



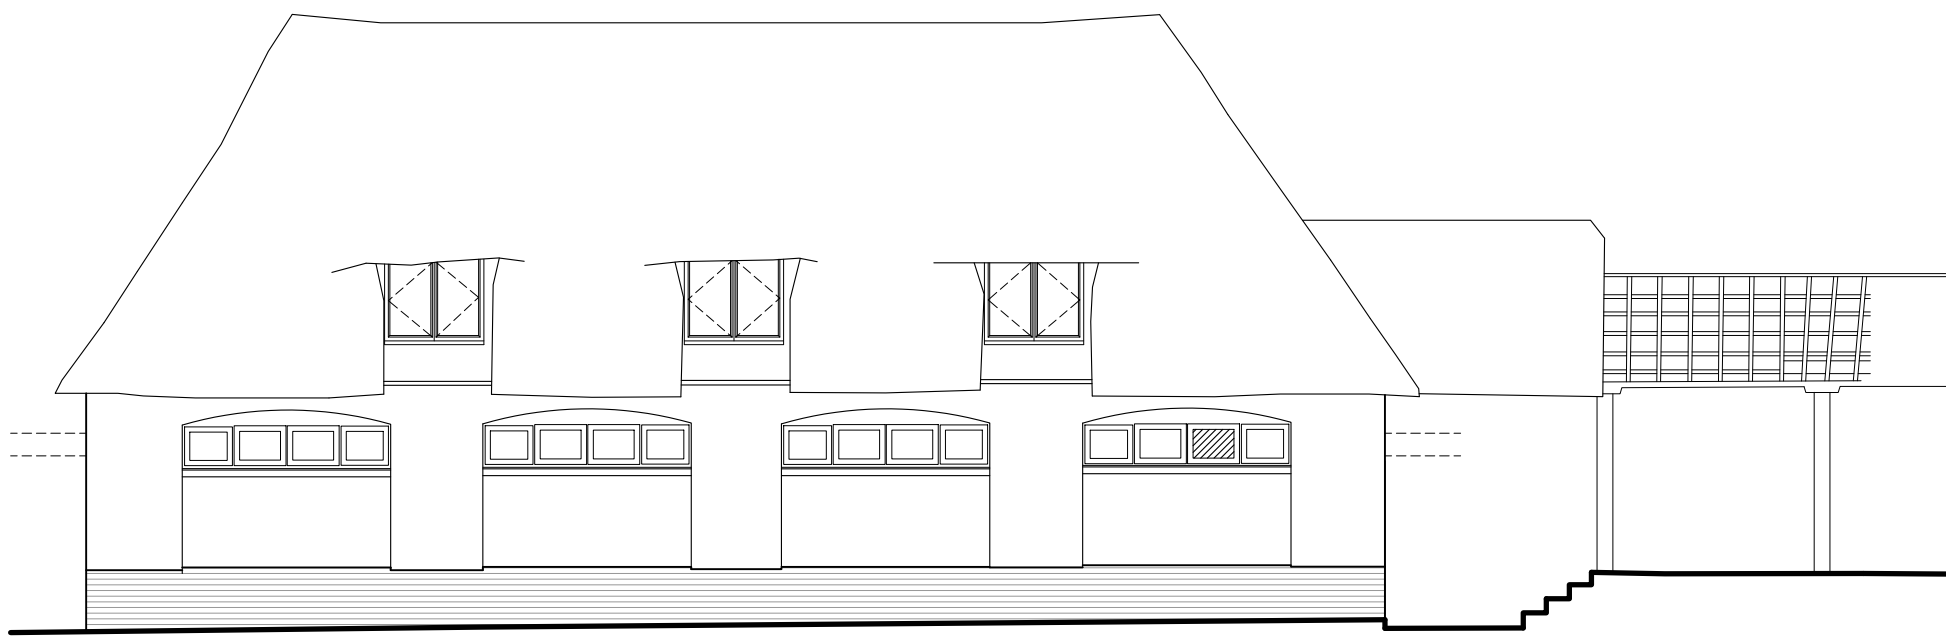


PROPOSED SOUTH ELEVATION A - SCALE: 1:100@A1




PROPOSED NORTH ELEVATION C - SCALE: 1:100@A1

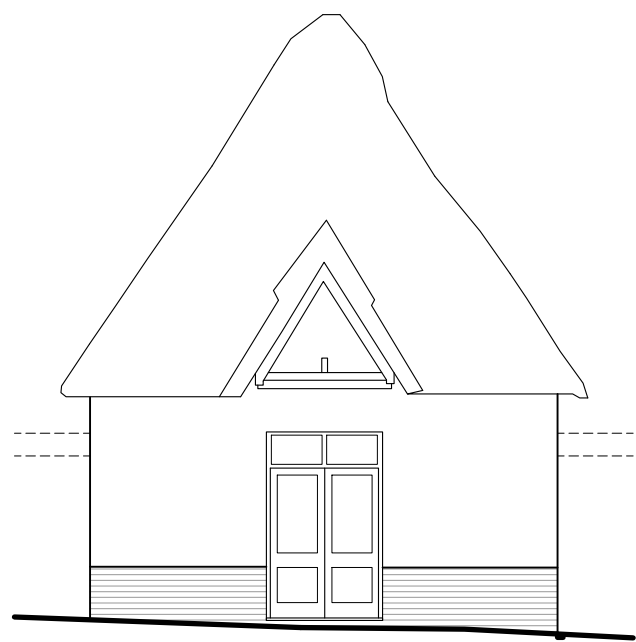


PROPOSED WEST ELEVATION
B - SCALE: 1:100@A1

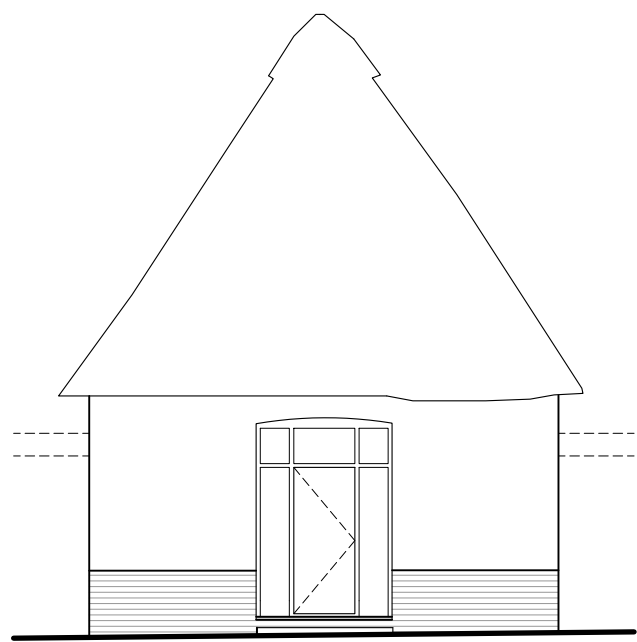

PROPOSED EAST ELEVATION
D - SCALE: 1:100@A1

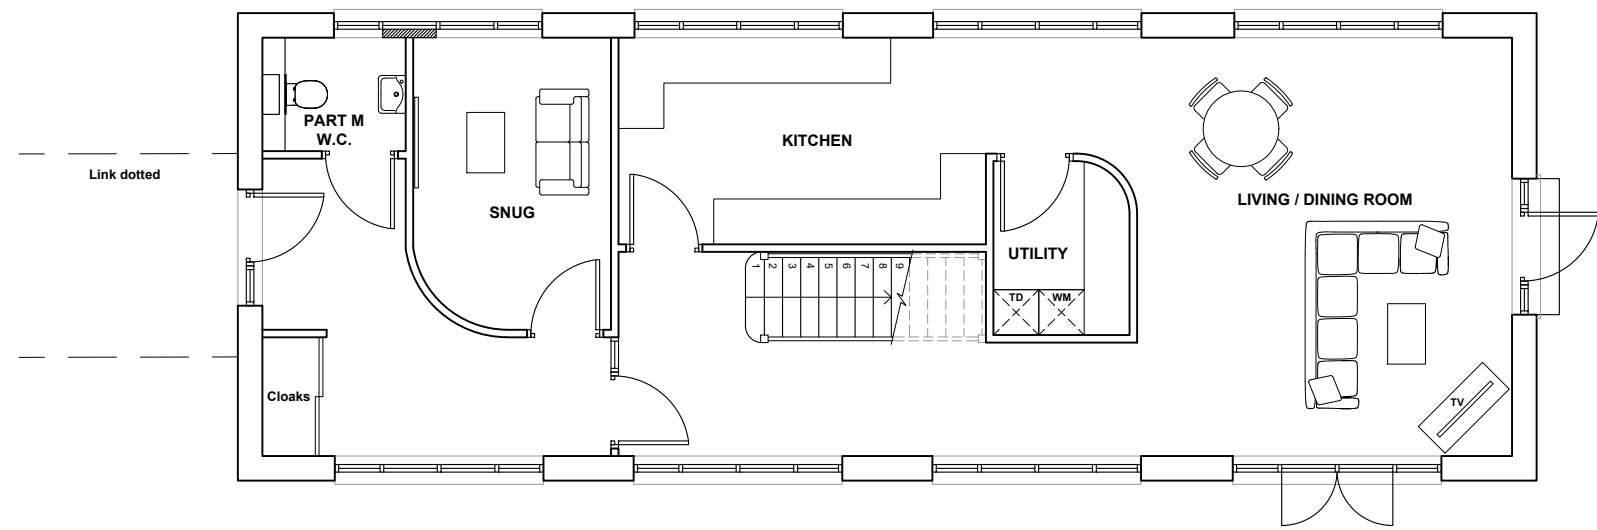

PROPOSED GROUND FLOOR PLAN - MIDDEN BUILDING - SCALE: 1:100@A1

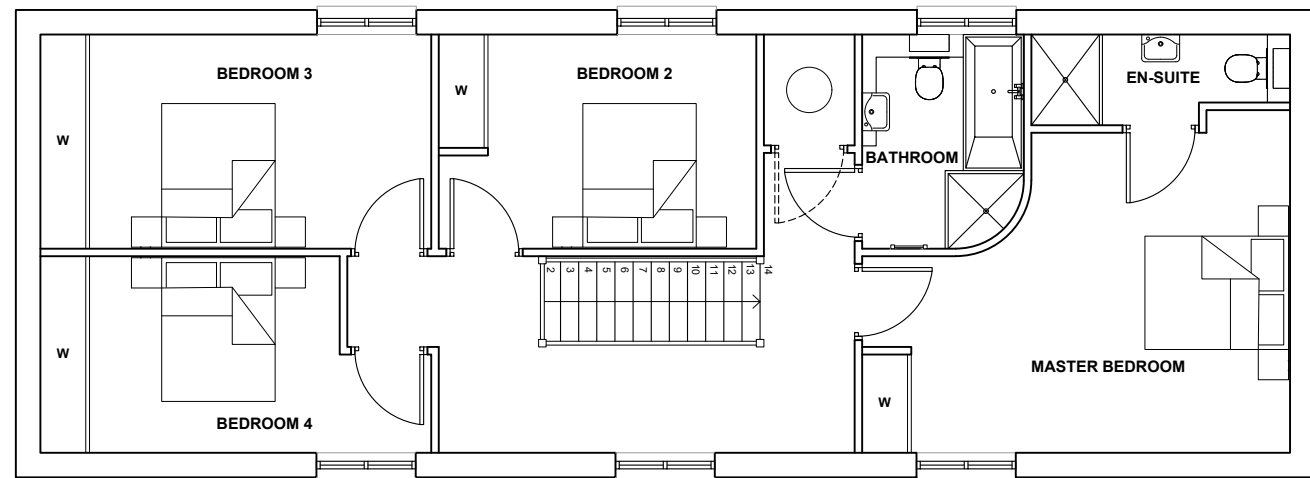

PROPOSED FIRST FLOOR PLAN - MIDDEN BUILDING - SCALE: 1:100@A1



PROPOSED ROOF PLAN - MIDDEN BUILDING - SCALE: 1:100@A1

Rev B - HW - 11.11.24 - Amendments made to South Elevation A and Ground Floor plan following the Senior Conservation Officer's comments (retaining the existing opening serving the hallway entrance).

Rev A - JE - 29.04.21 - Senior Conservation Officer's comments incorporated into amendments.

drawing stage			
PLANNING			
Briffa Phillips			
Architecture Design Planning Consultants Project Management			
19-21 Holywell Hill, St Albans Herts AL1 1EZ Tel: 01727 840567 Fax: 01727 731671 www.briffaphillips.com info@briffaphillips.com			
project title			
NODE COURT			
drawing title			
PROPOSED PLANS AND ELEVATIONS (MIDDEN BUILDING)			
scale	job architect	drawn	checked
1:100@A1	MB	RM/HW	MB
date	project no.	drawing no.	revision
11.11.24	1581	226	B