

NOTE!


Boundaries are not fully shown for clarity,
see block plan for full site.

MICHAEL OAKES ARCHITECTS LTD.

Michael Oakes (Director) B.A. Hons Arch, Dipl. Arch, Registered Architect

REGISTERED ARCHITECTS, DESIGNERS + ILLUSTRATORS


Telephone: 01895 235089 - E-mail: michaeloakesarchitect@googlemail.com

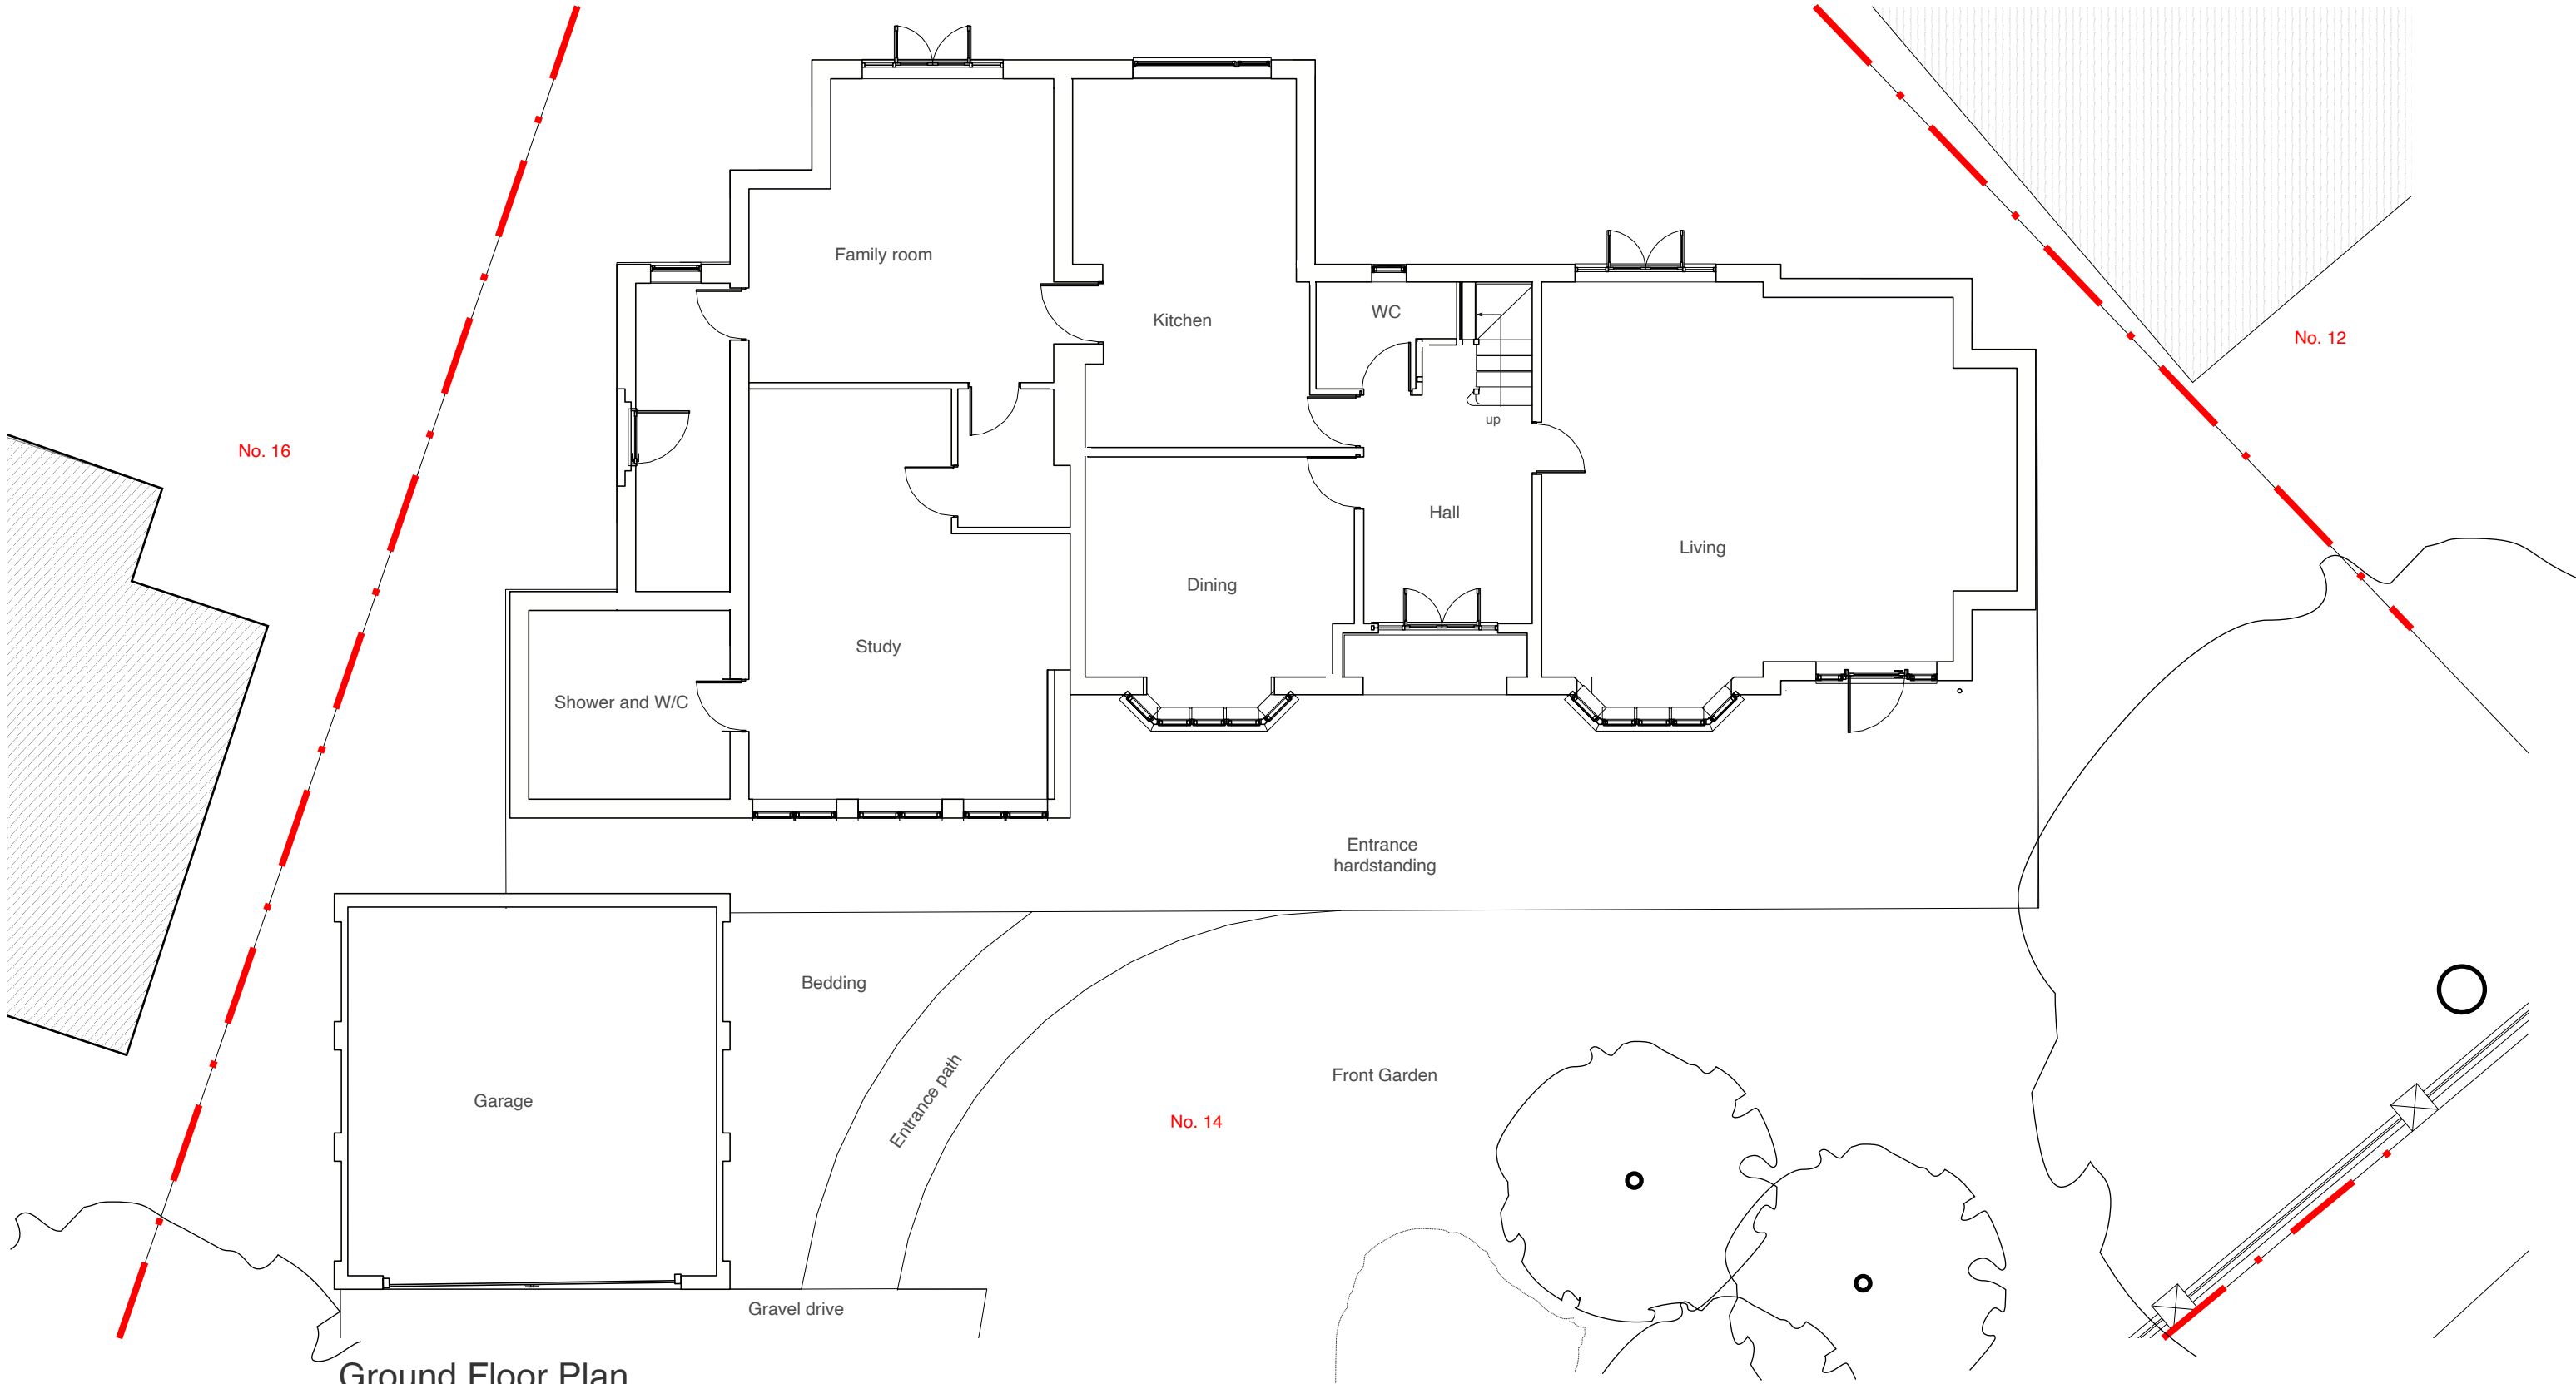

Ground Floor Plan

Address 14 Priory Way, Hitchin, SG4 9BH
Client Rajan and Reikha Bhatiani
Date Jan 2026

10 Parkfield Avenue, Hillingdon, Middlesex, UB10 0DF, Great Britain

 

Drawing Title
As Existing
Floor Plans

Project no./ Stage/ Drawing no./ Revision
0050- PLA- 04_D
Revision notes: Drawn by: RA

A - First Issue
B - Pre-planning amendments
C - Client requests 19.06.2026
D - Planning minor amendments 14.07.2026
Copyright © Michael Oakes Architects Ltd. 2023
Print all drawings in full colour at A3 size - Do not scale drawings