


MICHAEL OAKES ARCHITECTS LTD.

Michael Oakes (Director) B.A. Hons Arch, Dipl. Arch, Registered Architect

REGISTERED ARCHITECTS, DESIGNERS + ILLUSTRATORS

Telephone: 01895 235089 - E-mail: michaeloakesarchitect@googlemail.com

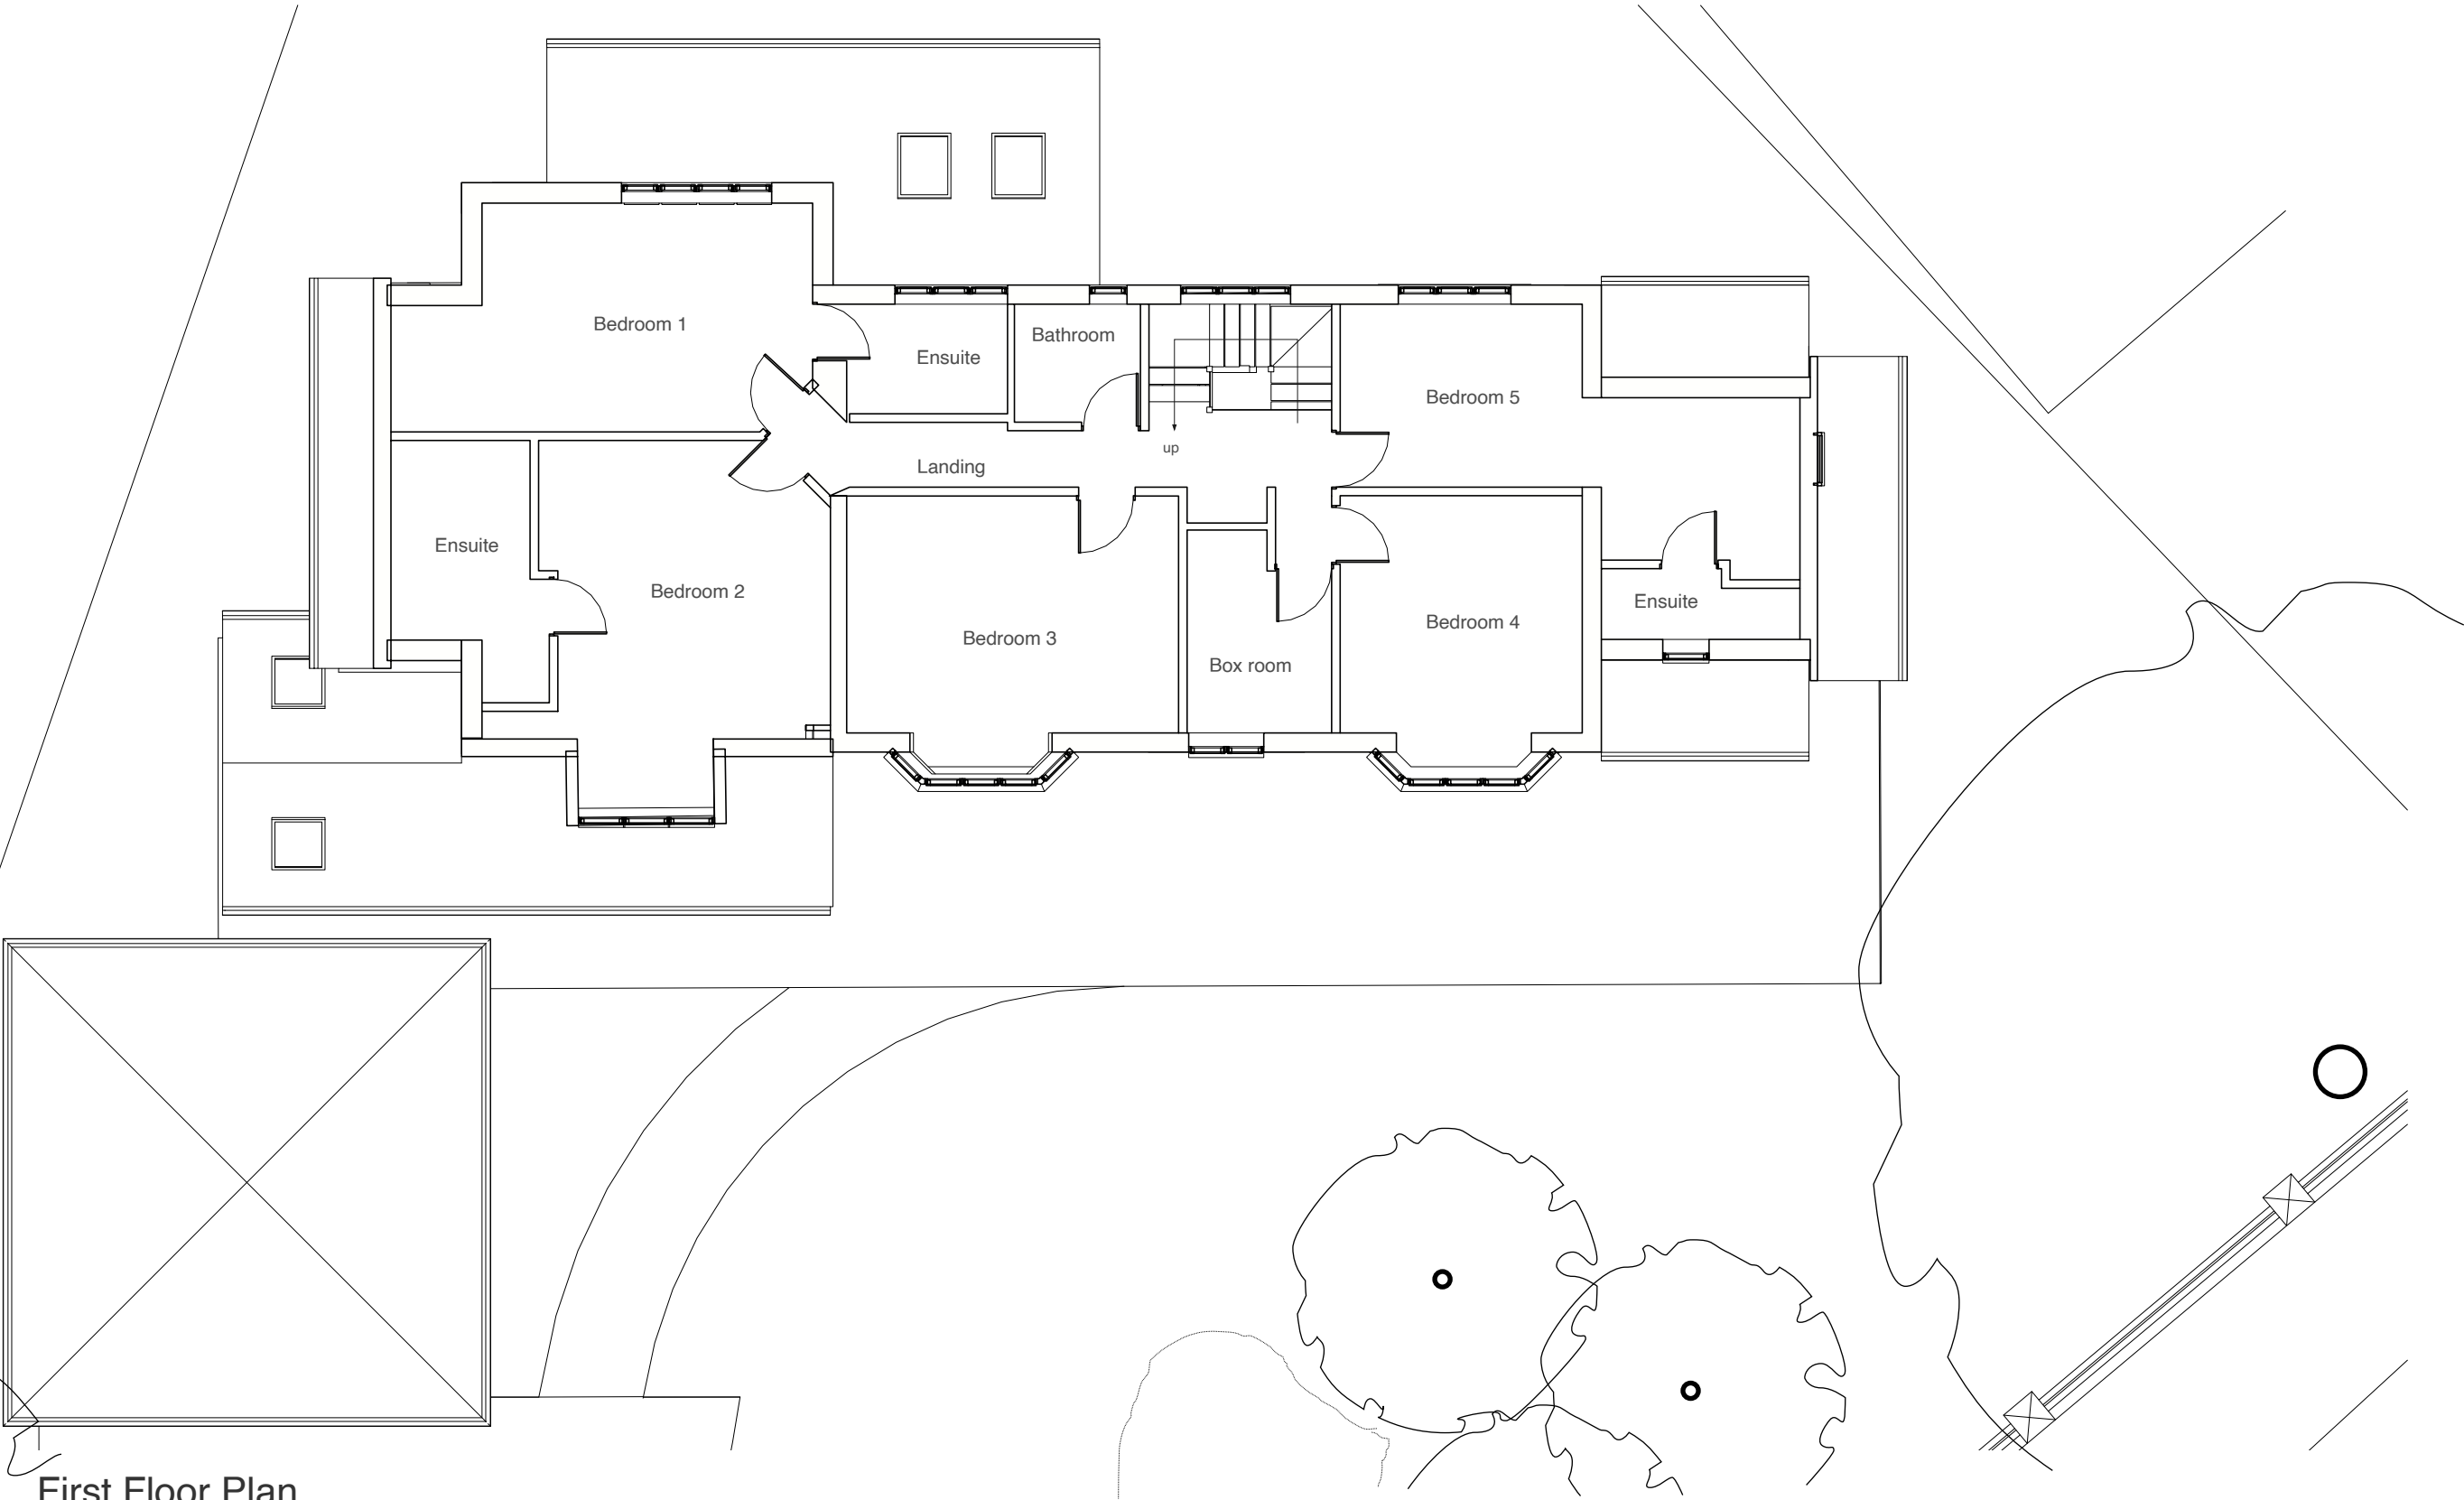

First Floor Plan

Address Client Date
14 Priory Way, Hitchin, Rajan and Reikha Bhatiani Jan 2026
SG4 9BH

1:100 @ A3
0 1 2 3 4 5 10m

Drawing Title
As Existing
Floor Plans

Project no./ Stage/ Drawing no./ Revision
0050- PLA- 05_D
Revision notes: Drawn by: RA

A - First Issue
B - Pre-planning amendments
C - Client requests 19.06.2026
D - Planning minor amendments 14.07.2026
Copyright © Michael Oakes Architects Ltd. 2023
Print all drawings in full colour at A3 size - Do not scale drawings

10 Parkfield Avenue, Hillingdon, Middlesex, UB10 0DF, Great Britain