


MICHAEL OAKES ARCHITECTS LTD.

Michael Oakes (Director) B.A. Hons Arch, Dipl. Arch, Registered Architect

REGISTERED ARCHITECTS, DESIGNERS + ILLUSTRATORS

Telephone: 01895 235089 - E-mail: michaeloakesarchitect@googlemail.com


Note: Existing roof pitch on main house = approx. 41 degrees

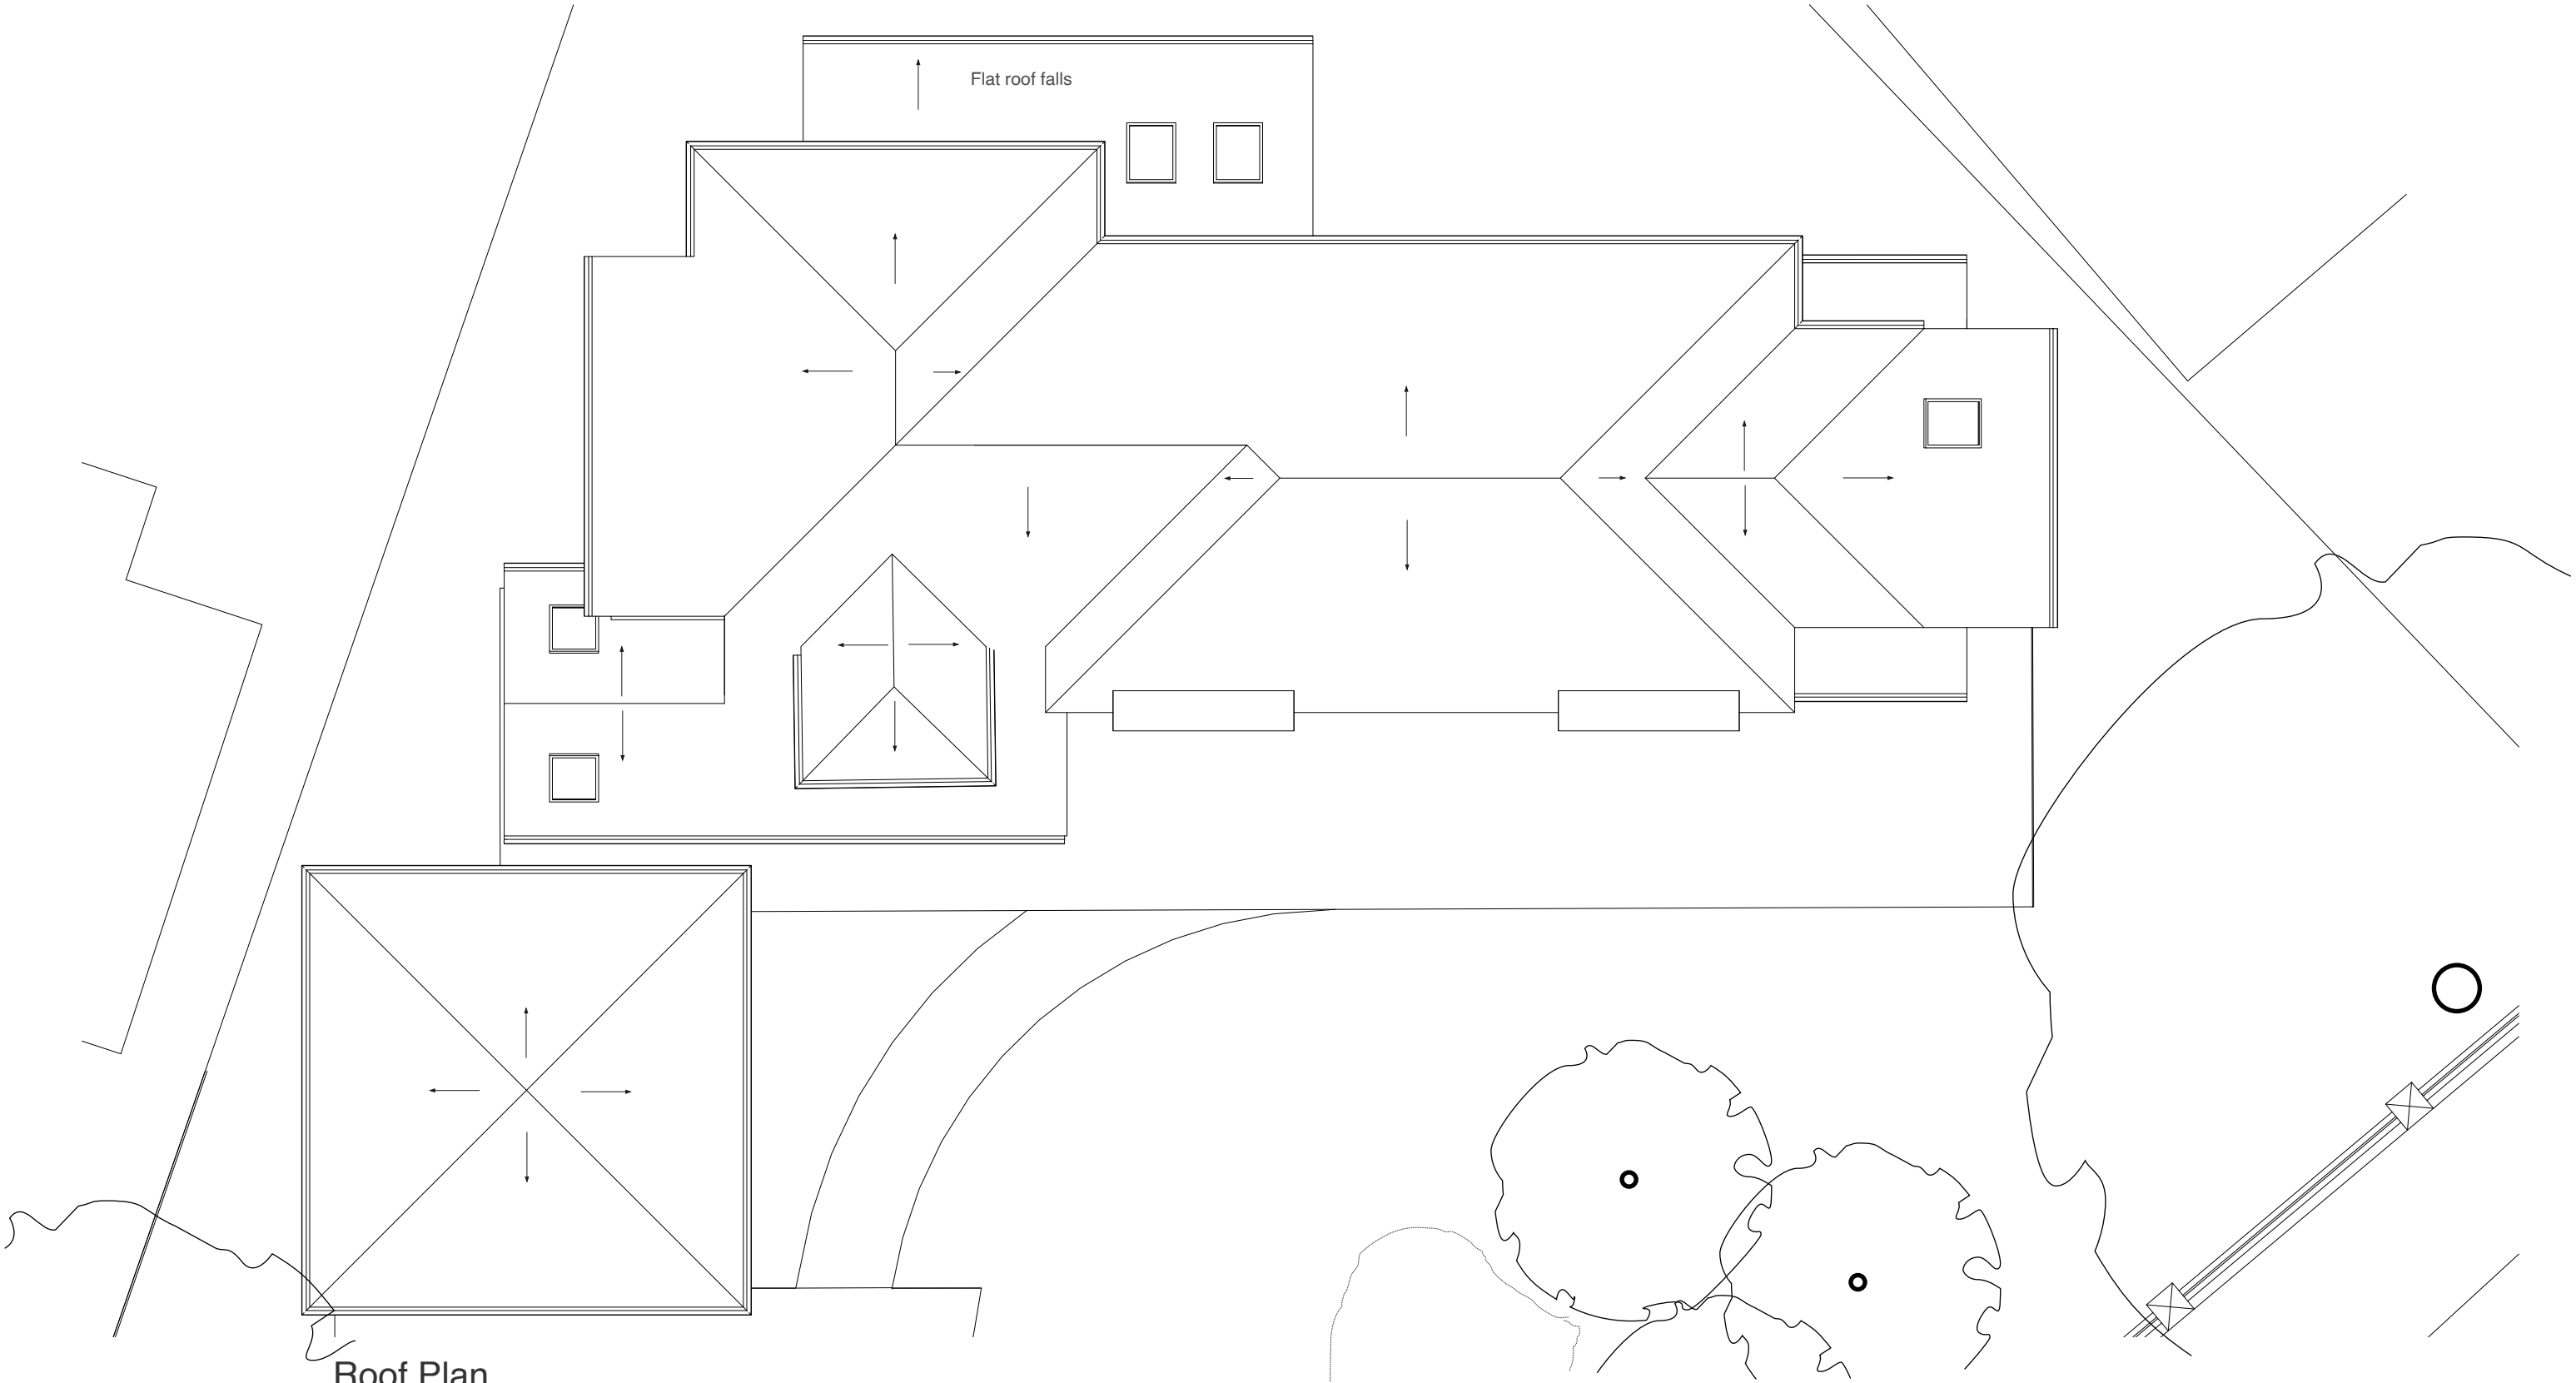

Roof Plan

Address Client Date
14 Priory Way, Hitchin, Rajan and Reikha Bhatiani Jan 2026
SG4 9BH

10 Parkfield Avenue, Hillingdon, Middlesex, UB10 0DF, Great Britain

 

Drawing Title
As Existing
Floor Plans

Project no./ Stage/ Drawing no./ Revision
0050- PLA- 06_D
Revision notes: Drawn by: RA
A - First Issue
B - Pre-planning amendments
C - Client requests 19.06.2026
D - Planning minor amendments 14.07.2026
Copyright © Michael Oakes Architects Ltd. 2023
Print all drawings in full colour at A3 size- Do not scale drawings