

MICHAEL OAKES ARCHITECTS LTD.


Michael Oakes (Director) B.A. Hons Arch, Dipl. Arch, Registered Architect

REGISTERED ARCHITECTS, DESIGNERS + ILLUSTRATORS

Telephone: 01895 235089 - E-mail: michaeloakesarchitect@googlemail.com



Front Elevation

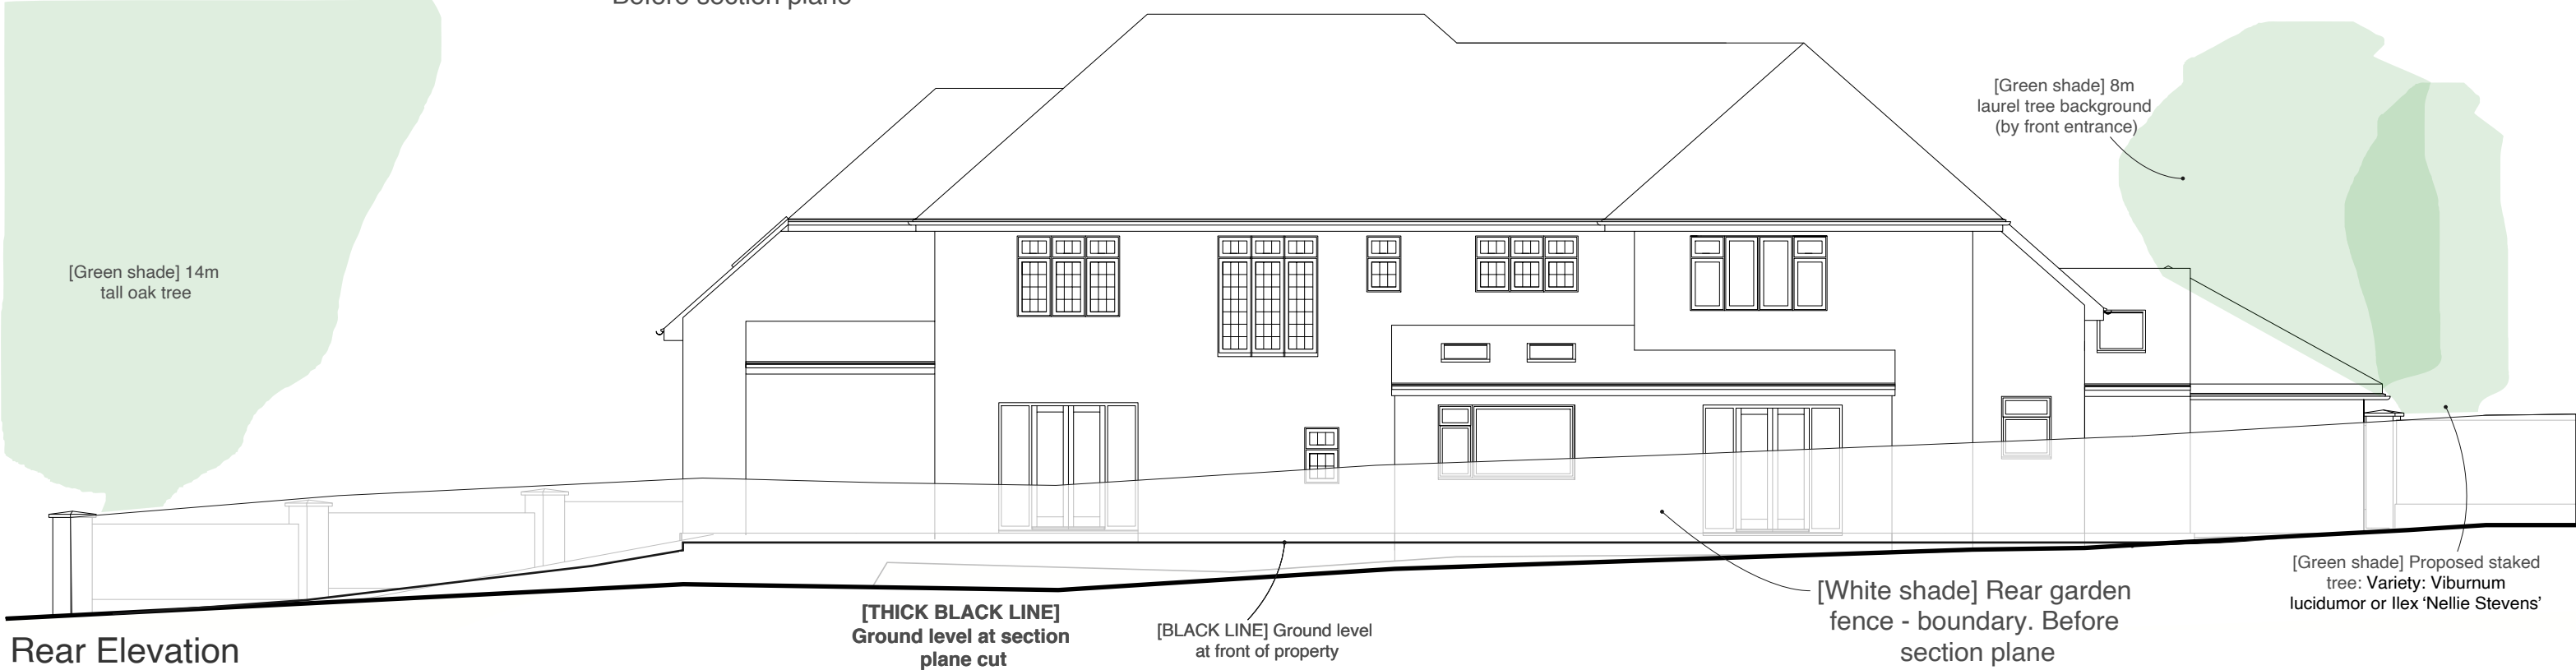

Rear Elevation

Address Client Date
14 Priory Way, Hitchin, Rajan and Reikha Bhatiani Jan 2026
SG4 9BH

1:100 @ A3
0 1 2 3 4 5 10m

Drawing Title
As Existing
Elevations

Project no./ Stage/ Drawing no./ Revision
0050- PLA- 07_D
Revision notes: Drawn by: RA