

NOTE!

Boundaries are not fully shown for clarity,
see block plan for full site.

MICHAEL OAKES ARCHITECTS LTD.

Michael Oakes (Director) B.A. Hons Arch, Dipl. Arch, Registered Architect

REGISTERED ARCHITECTS, DESIGNERS + ILLUSTRATORS


Telephone: 01895 235089 - E-mail: michaeloakesarchitect@googlemail.com

KEY

 = Skylight above [Fine Dash]


 = Proposed structure [Pink]

 = Existing structure to be removed [Blue]

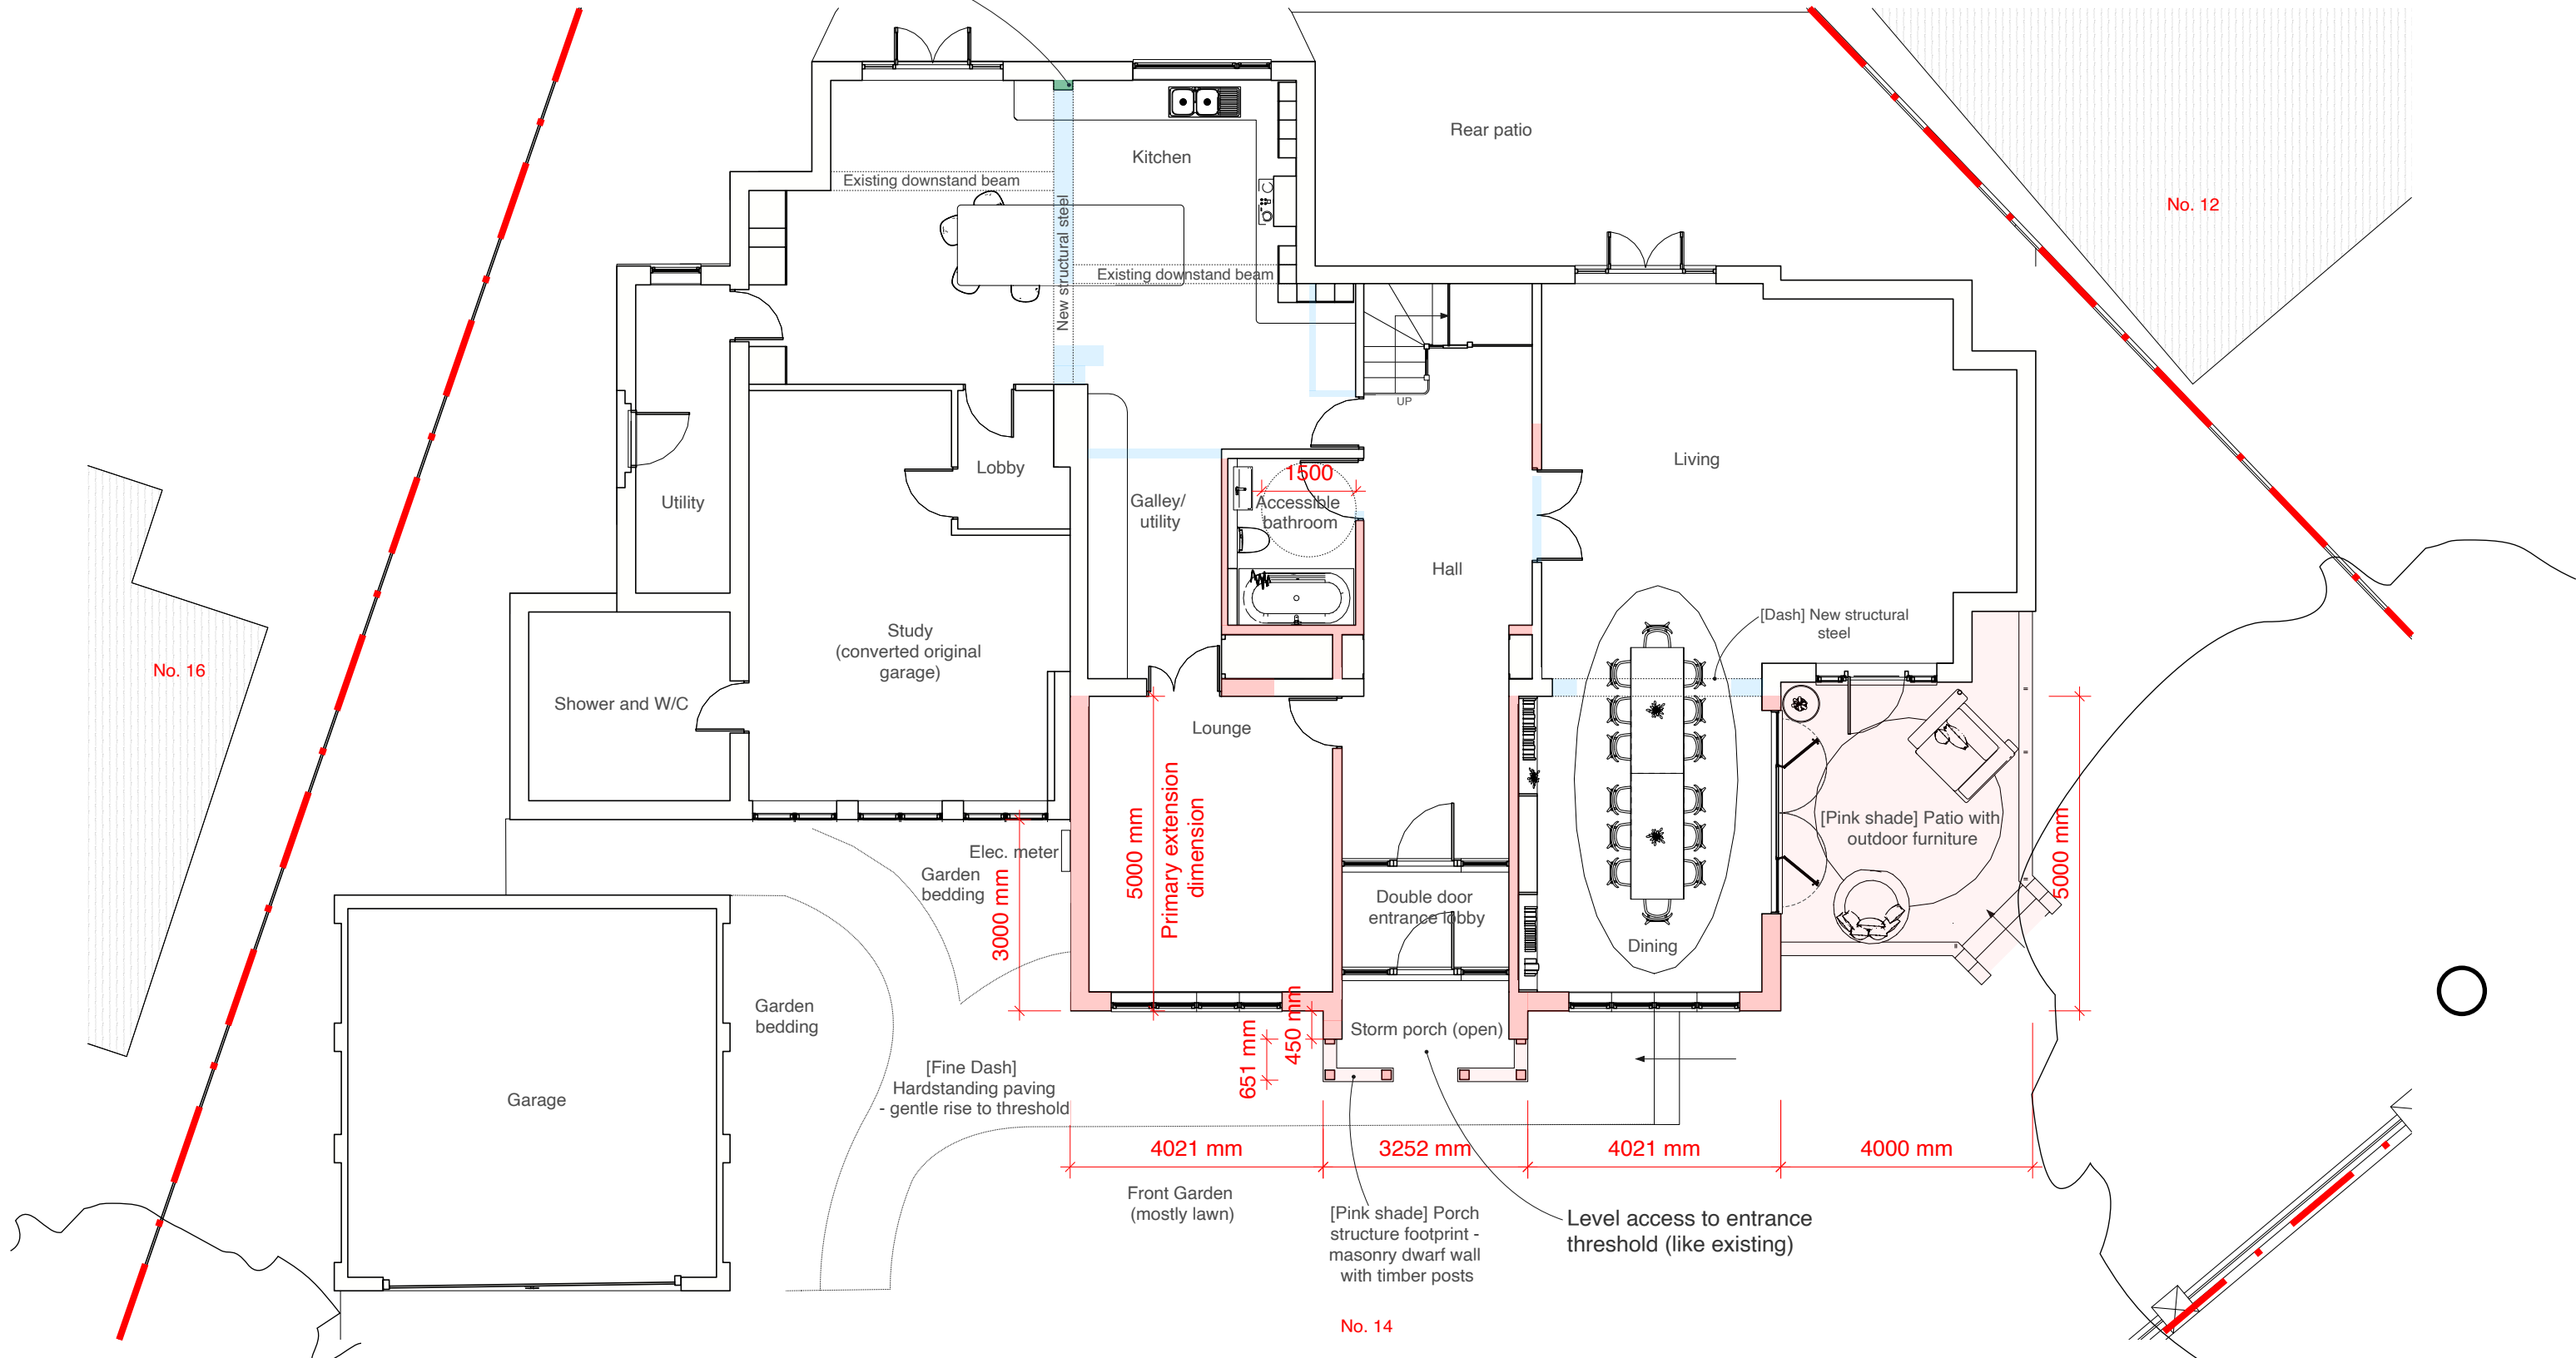

Ground Floor Plan

Address 14 Priory Way, Hitchin, SG4 9BH
Client Rajan and Reikha Bhatiani
Date Jan 2026

 

Drawing Title
As Proposed
Floor Plans

Project no./ Stage/ Drawing no./ Revision
0050- PLA- 51_D

Revision notes: Drawn by: RA

A - First Issue
B - Pre-planning amendments
C - Client requests 19.06.2026
D - Planning minor amendments 14.07.2026

10 Parkfield Avenue, Hillingdon, Middlesex, UB10 0DF, Great Britain

Copyright © Michael Oakes Architects Ltd. 2023
Print all drawings in full colour at A3 size - Do not scale drawings