

MICHAEL OAKES ARCHITECTS LTD.


Michael Oakes (Director) B.A. Hons Arch, Dipl. Arch, Registered Architect

REGISTERED ARCHITECTS, DESIGNERS + ILLUSTRATORS

Telephone: 01895 235089 - E-mail: michaeloakesarchitect@googlemail.com

KEY


-  = Skylight above [Fine Dash]
-  = Proposed structure [Pink]
-  = Existing structure to be removed [Blue]

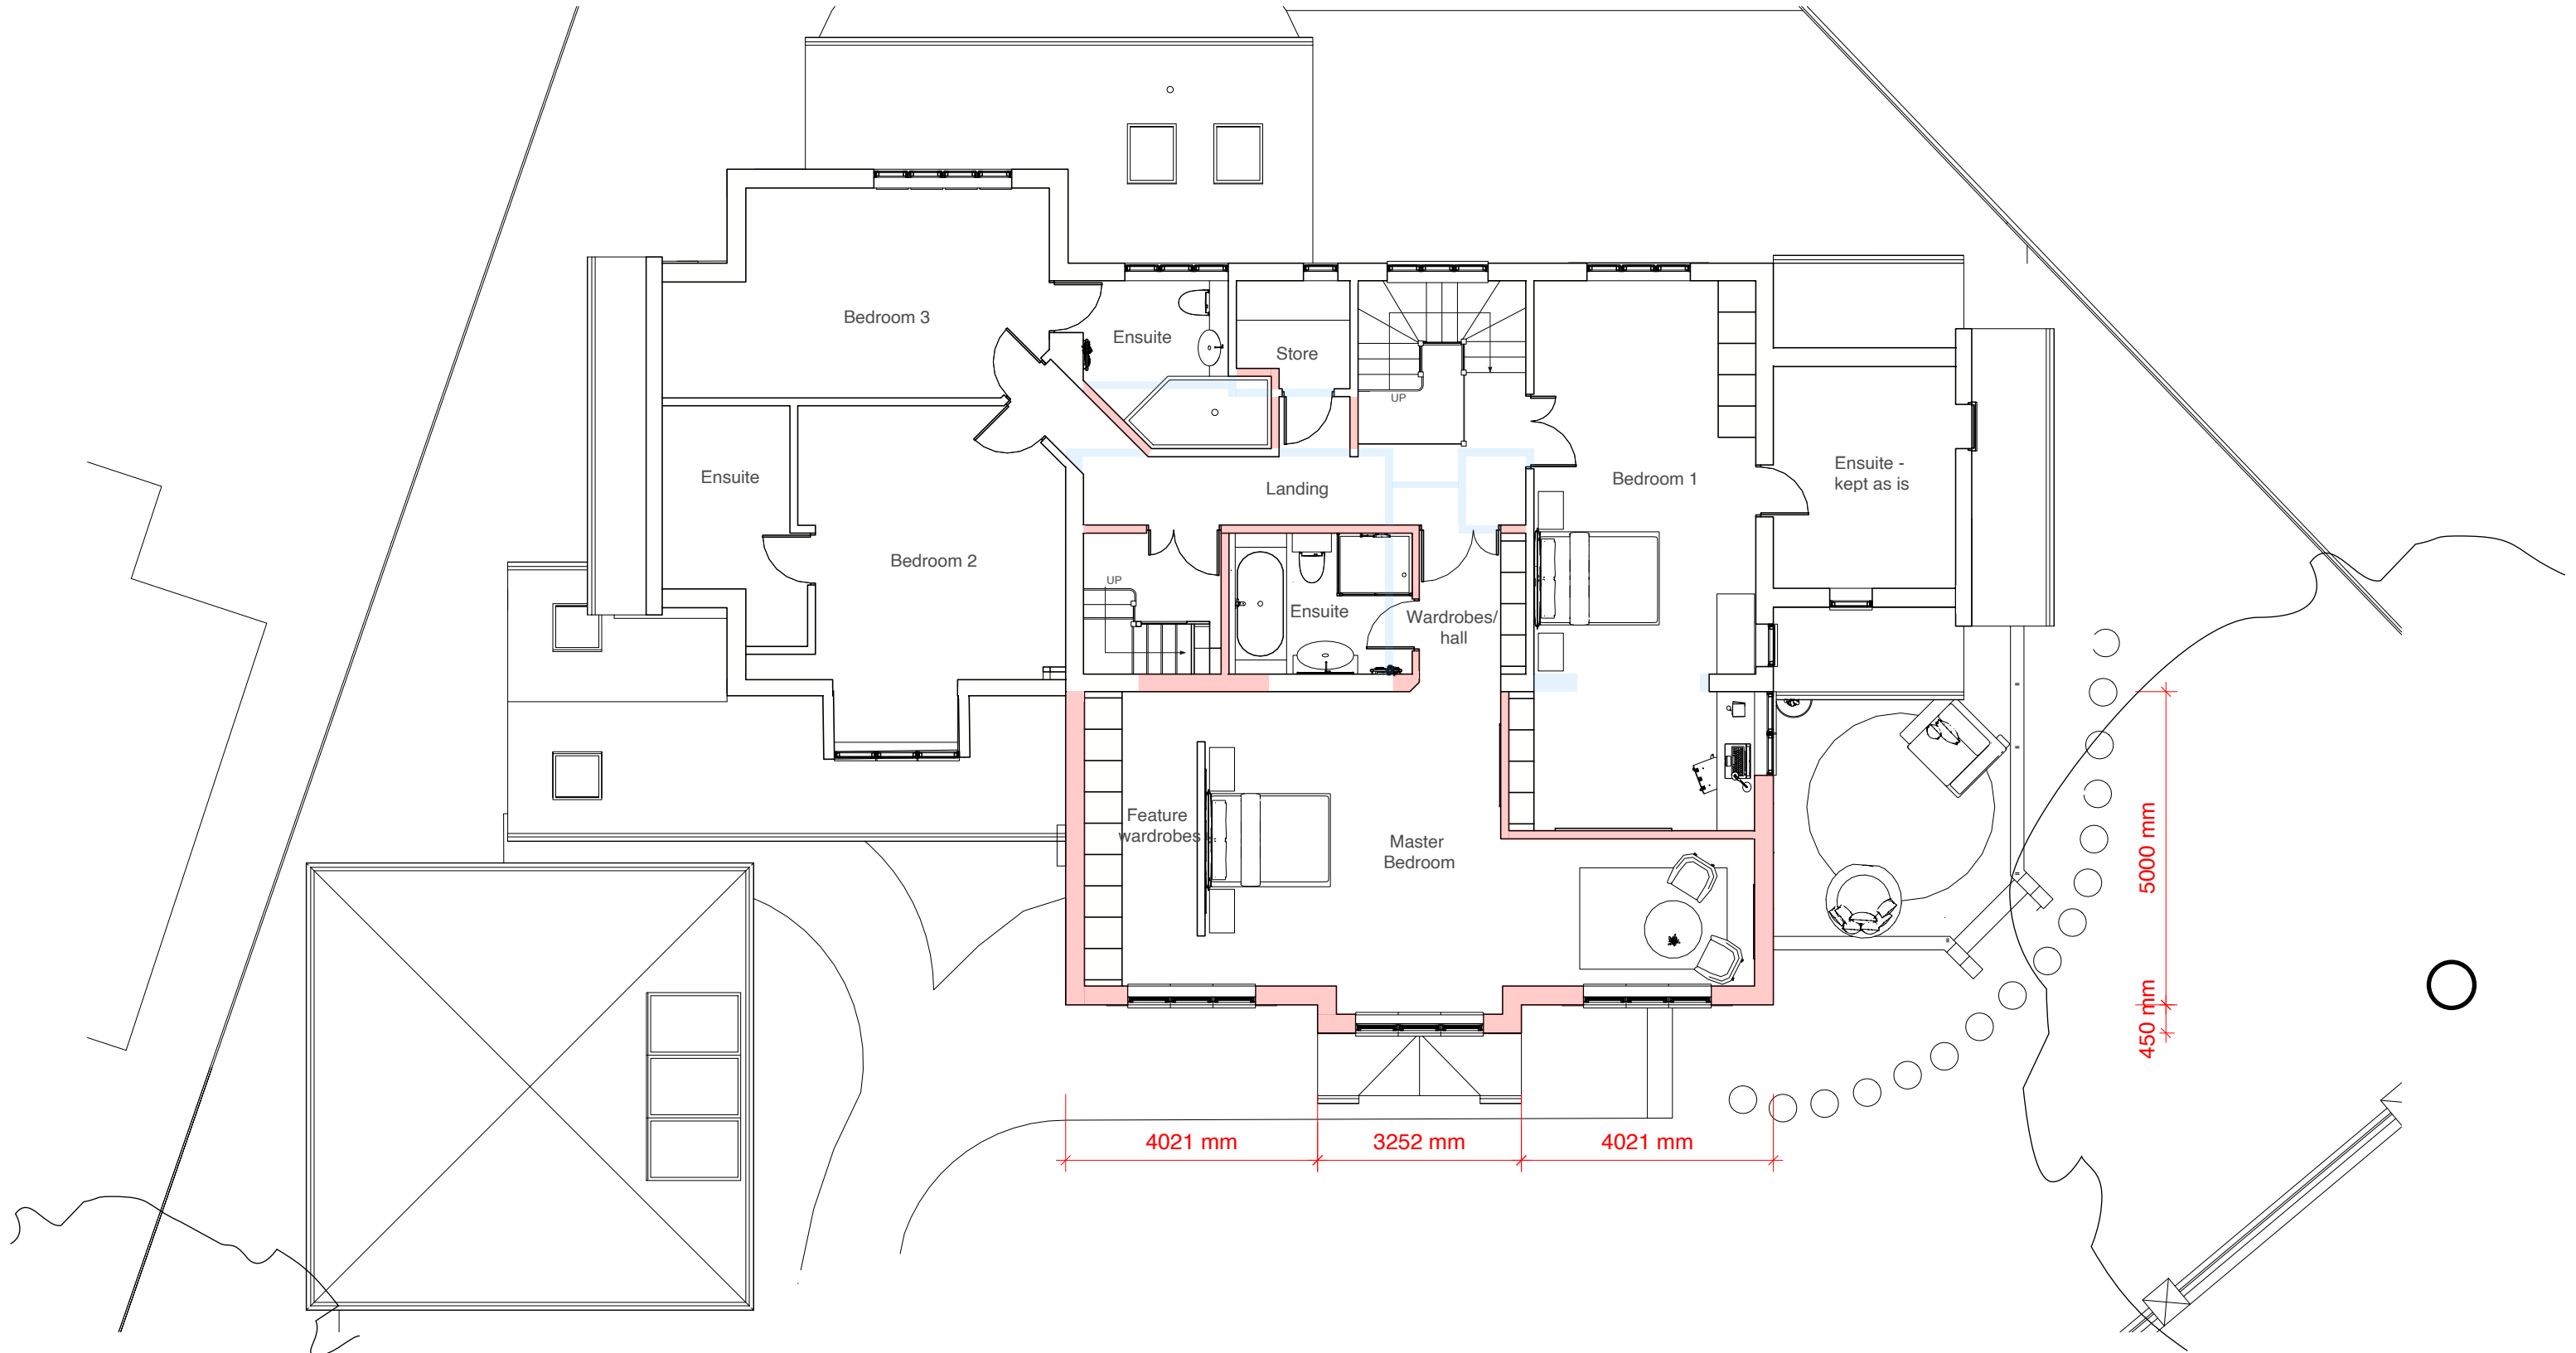

First Floor Plan

Address 14 Priory Way, Hitchin, SG4 9BH
Client Rajan and Reikha Bhatiani
Date Jan 2026

10 Parkfield Avenue, Hillingdon, Middlesex, UB10 0DF, Great Britain

 

Drawing Title
As Proposed
Floor Plans

Project no./ Stage/ Drawing no./ Revision
0050- PLA- 52_D
Revision notes: Drawn by: RA

A - First Issue
B - Pre-planning amendments
C - Client requests 19.06.2026
D - Planning minor amendments 14.07.2026
Copyright © Michael Oakes Architects Ltd. 2023
Print all drawings in full colour at A3 size- Do not scale drawings