

MICHAEL OAKES ARCHITECTS LTD.

Michael Oakes (Director) B.A. Hons Arch, Dipl. Arch, Registered Architect

REGISTERED ARCHITECTS, DESIGNERS + ILLUSTRATORS


Telephone: 01895 235089 - E-mail: michaeloakesarchitect@googlemail.com

KEY

 = Skylight above [Fine Dash]


 = Proposed structure [Pink]

 = Existing structure to be removed [Blue]

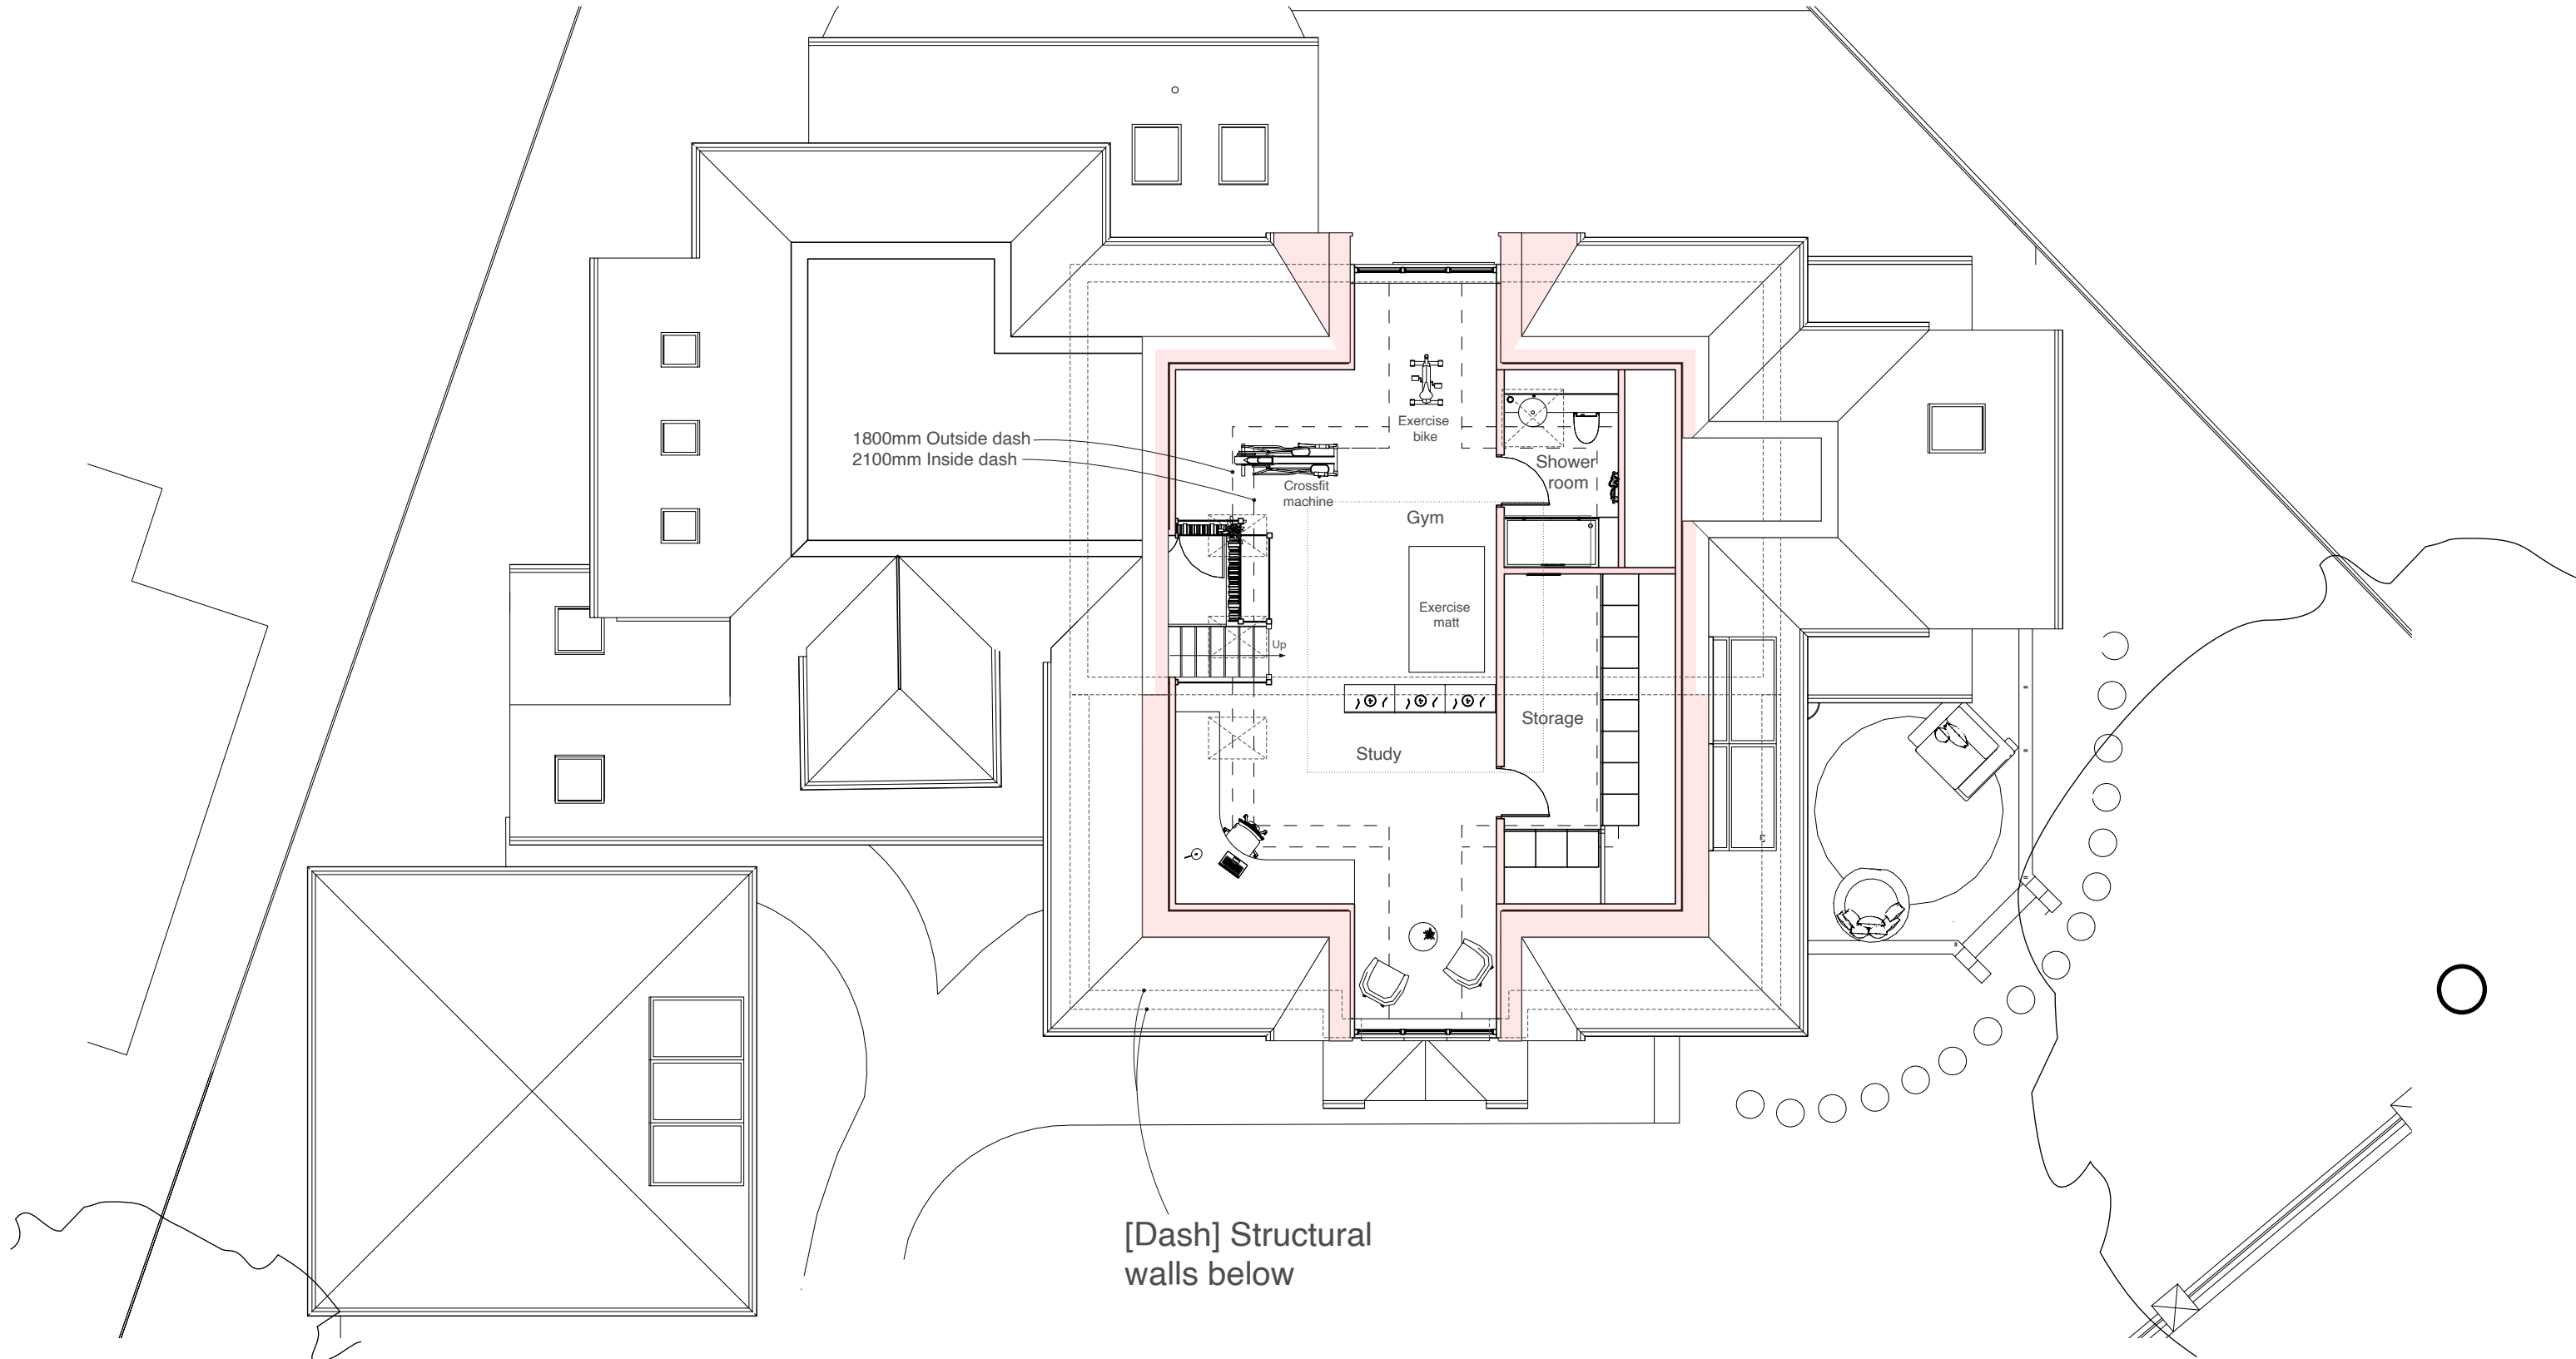

Address: 14 Priory Way, Hitchin, SG4 9BH
Client: Rajan and Reikha Bhatiani
Date: Jan 2026

10 Parkfield Avenue, Hillingdon, Middlesex, UB10 0DF, Great Britain

 

Drawing Title: **As Proposed Floor Plans**

Project no./ Stage/ Drawing no./ Revision: **0050- PLA- 53_D**

Revision notes: A - First Issue, B - Pre-planning amendments, C - Client requests 19.06.2026, D - Planning minor amendments 14.07.2026

Drawn by: RA

Copyright © Michael Oakes Architects Ltd. 2023
Print all drawings in full colour at A3 size - Do not scale drawings