



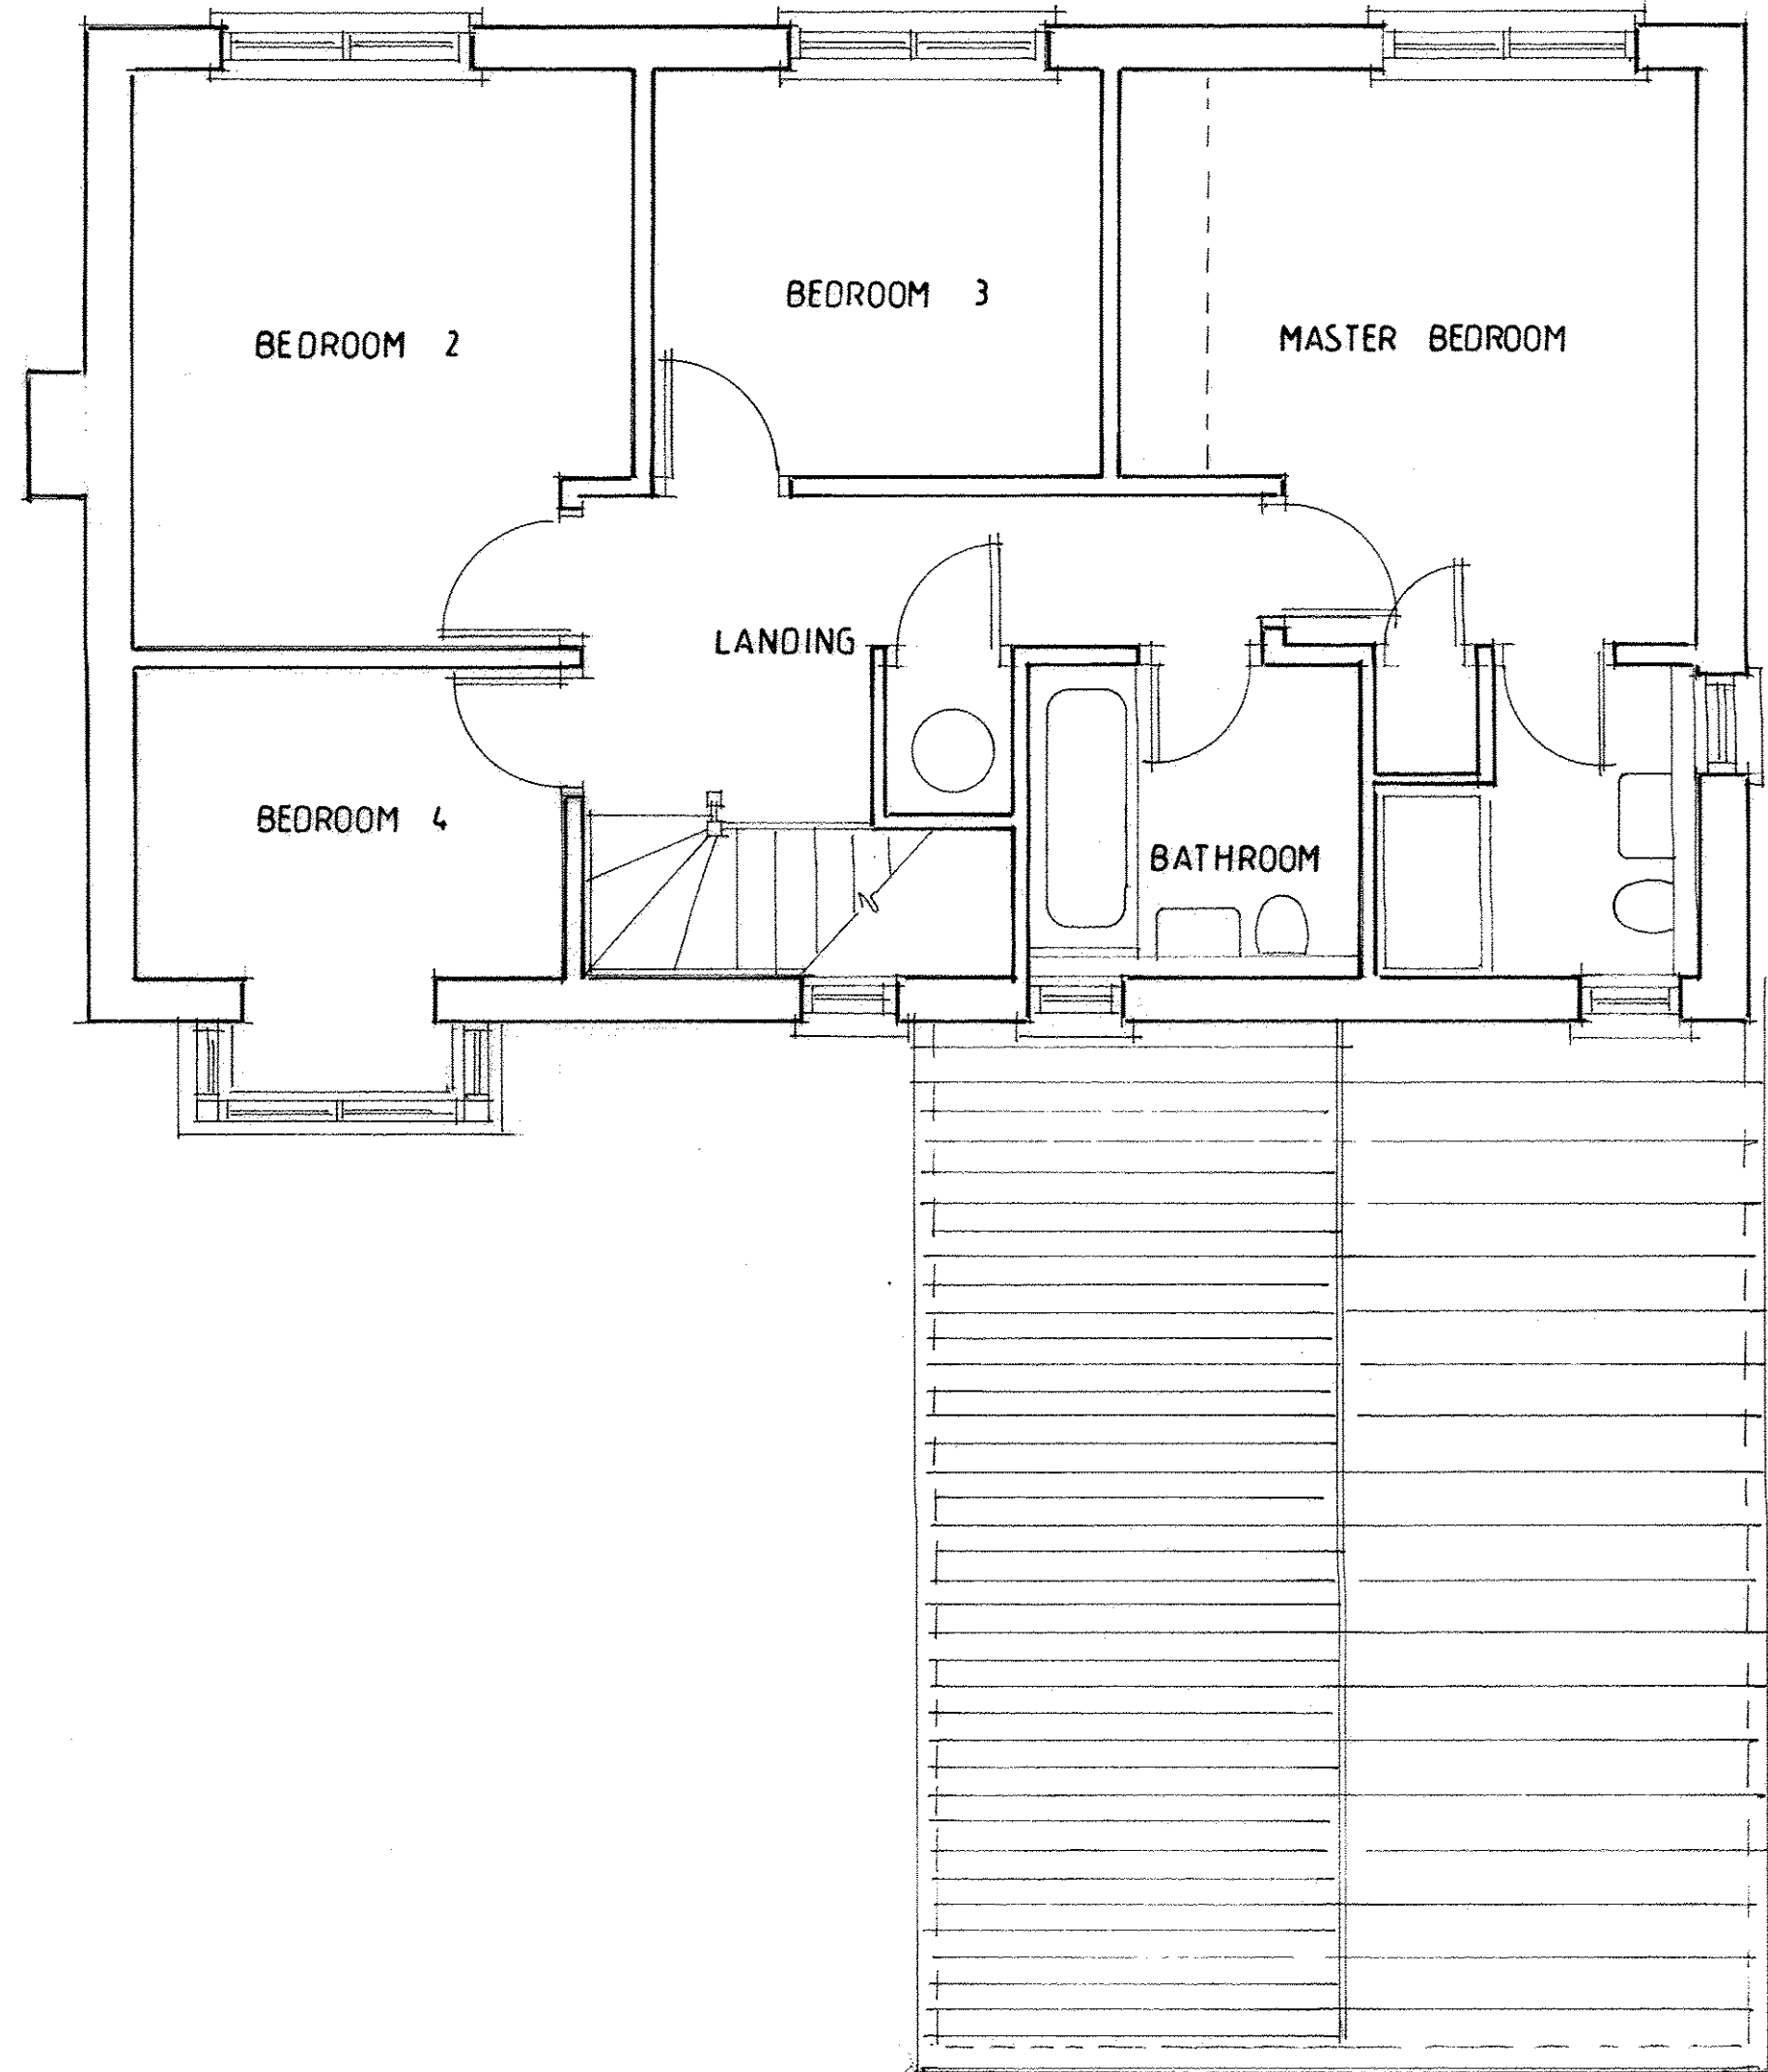

Existing First Floor Plan. 1 : 50.

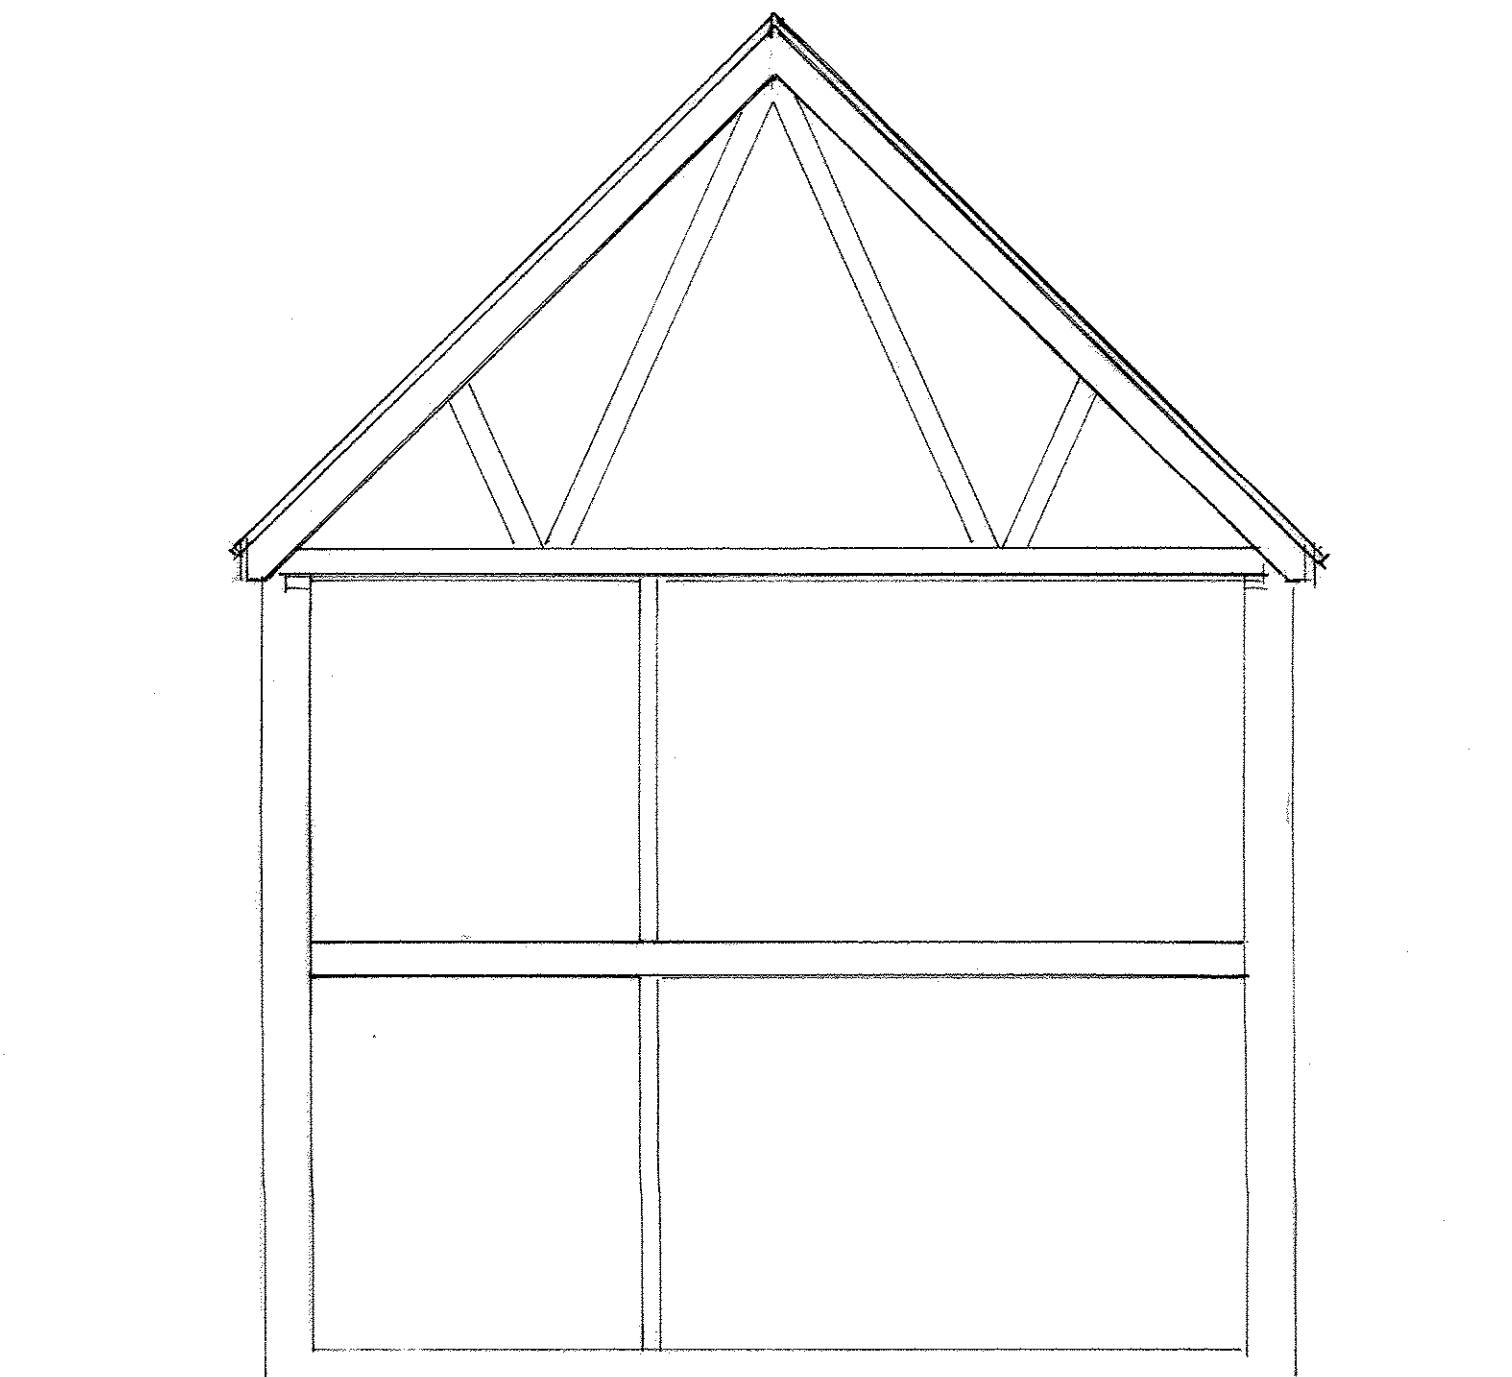

Section. A. A. 1 : 50.

Project. 2. Corvus Close. Royston. Herts. SG8 7XS.	JOHN GUEST. BSc. Architectural Designer. 1. Water Lane. Melbourn. Royston. SG8 6AX Tel: 07801 752897. enquiries@johnguestarchitectural.co.uk
Client. Kayleigh Williams.	Drawing Title: Existing First Floor Plan.
Date. October. 2024	Drawing No. 870/24/02
Scale. 1 : 50.	Revision: