






Front Elevation (North West)

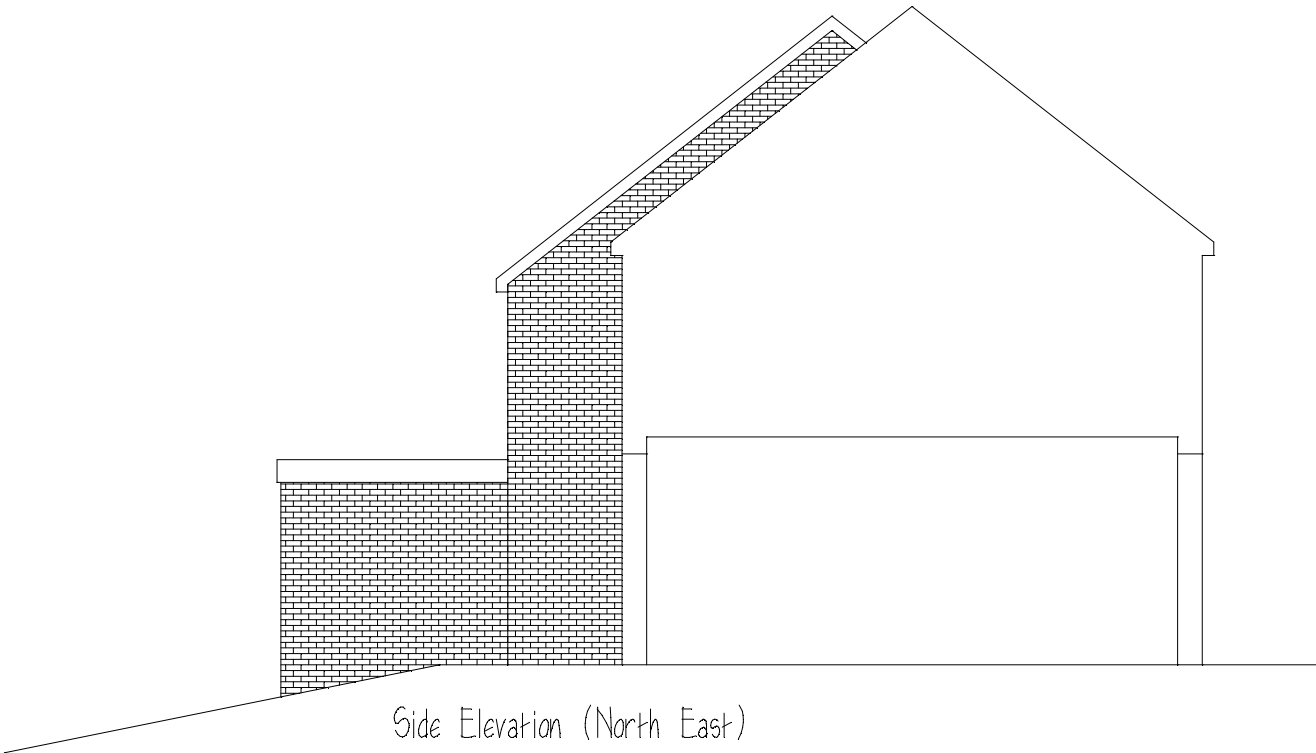

Side Elevation (North East)

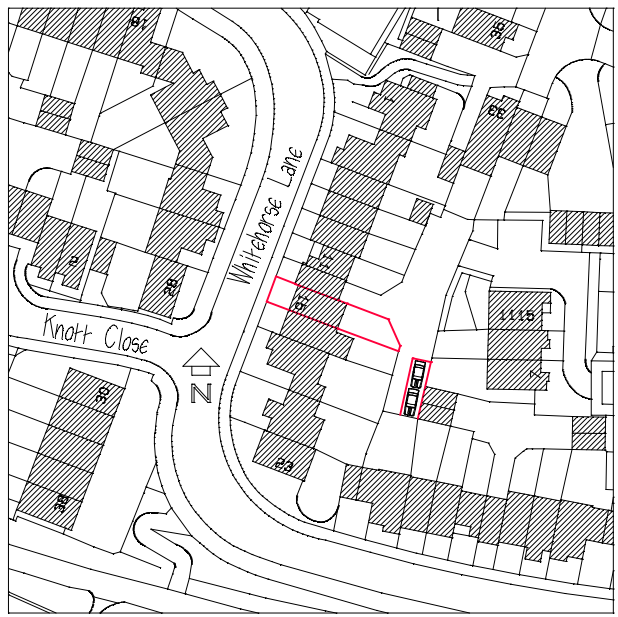


Rear Elevation (South East)

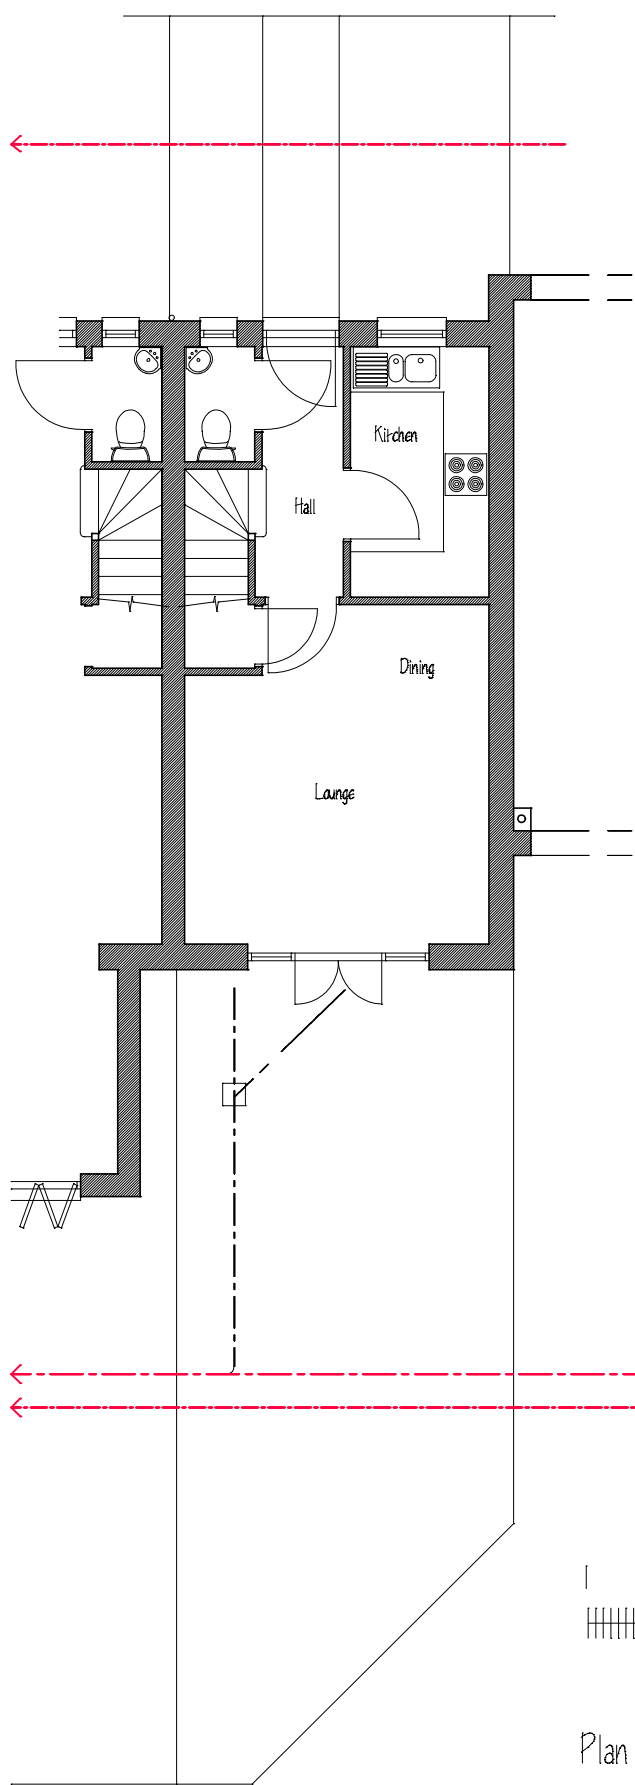


1 0 1 2 3 4 5
METRES 1:100

Plan and Elevations as Existing 1:100

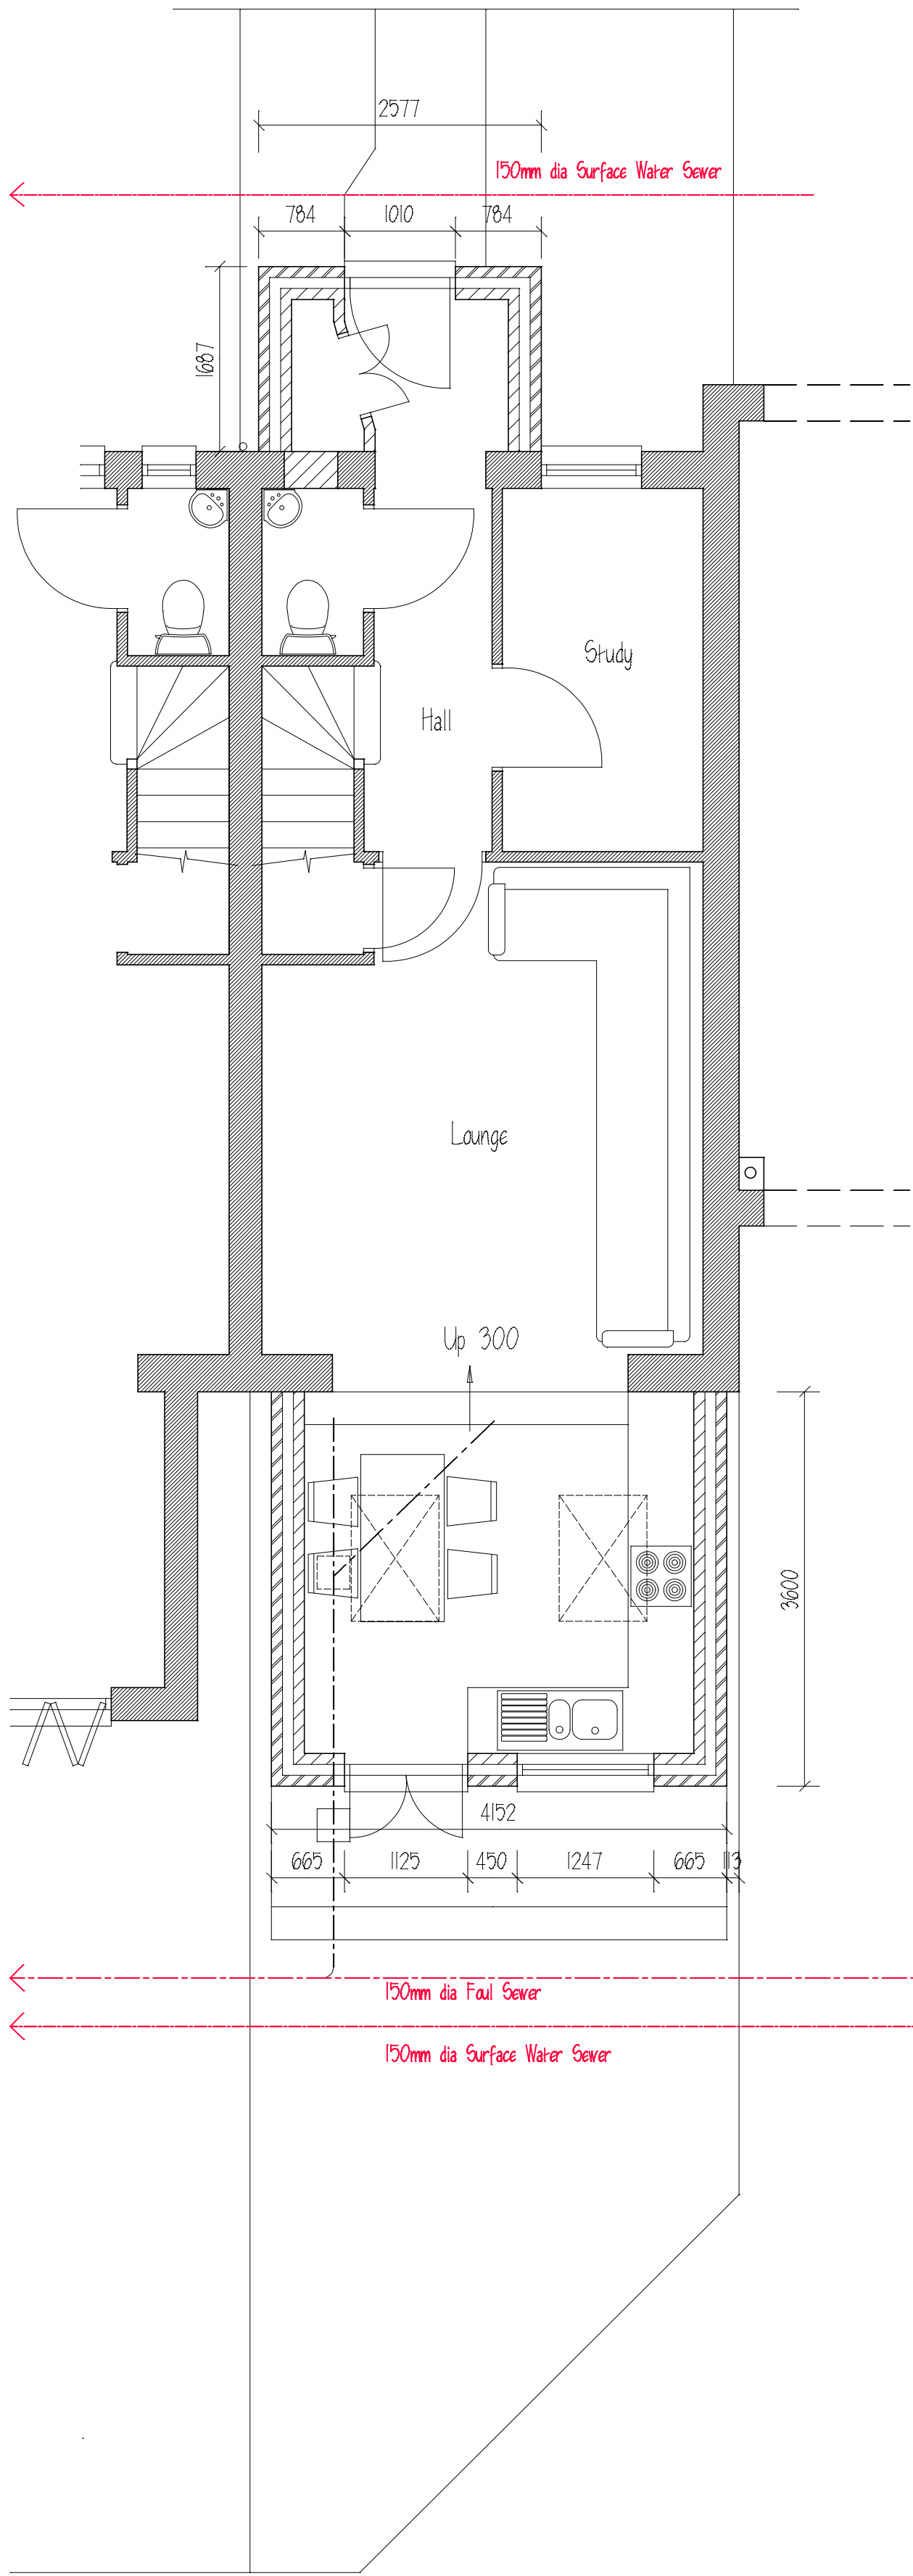


1 0 1 2 3 4 5
METRES 1:50

Plan and Elevations as Proposed 1:100, 1:50

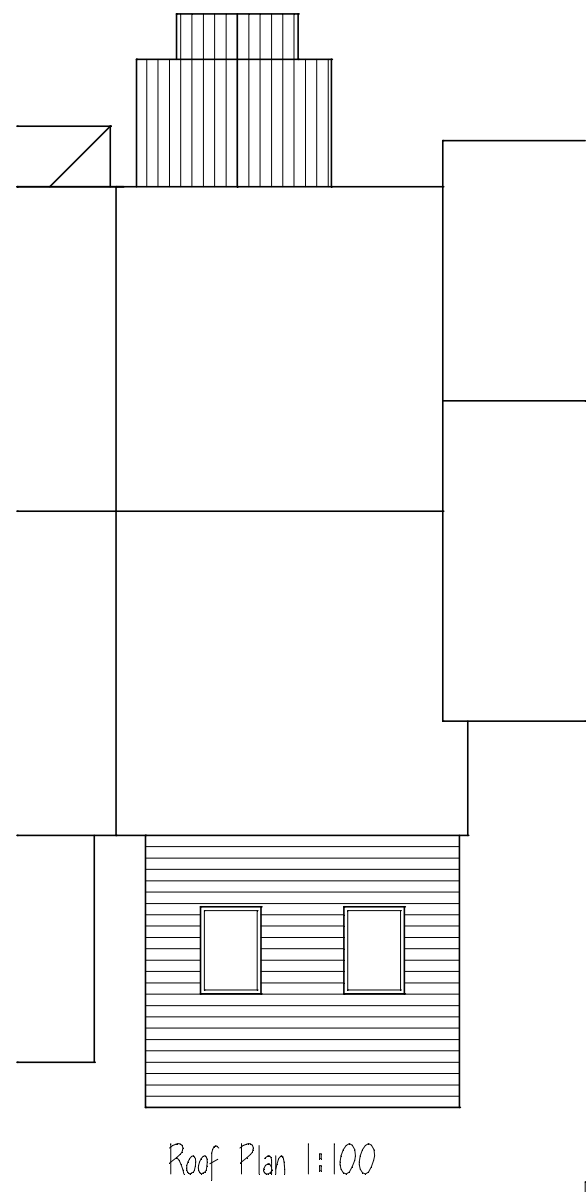

Roof Plan 1:100

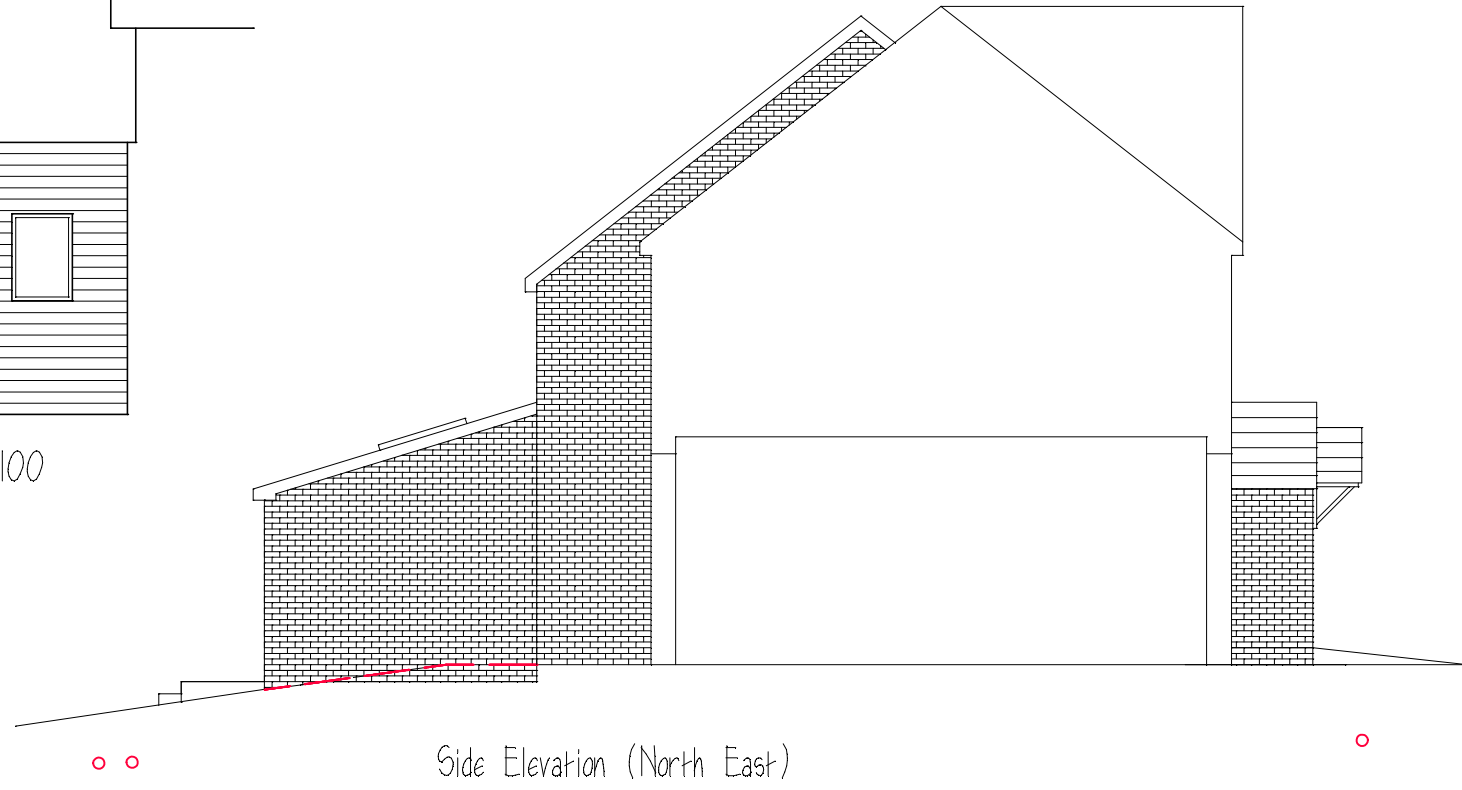

Side Elevation (North East)



Front Elevation (North West)



Side Elevation (South West)


1 0 1 2 3 4 5
METRES 1:100

Rear Elevation (South East)

1 0 1 2 3 4 5
METRES 1:100

ALL DIMENSIONS & INFORMATION FOUND ON THESE DRAWINGS ARE TO BE CHECKED BY THE CONTRACTOR PRIOR TO COMMENCEMENT OF ANY WORKS ON SITE. ANY DISCREPANCIES FOUND ARE TO BE DISCUSSED WITH 'ARIA DESIGN'. IF IN DOUBT - 'ASK'. DO NOT SCALE FROM THESE DRAWINGS. THIS DRAWING IS FOR PLANNING PURPOSES ONLY.

REVISIONS:- Rev 'A' 18.07.24 Existing and Proposed roof plans added

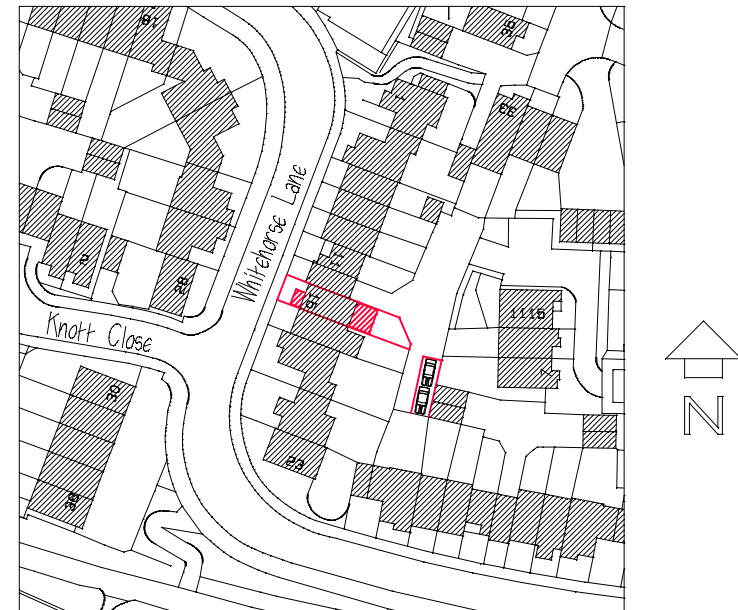

NOTES:- Location Plan 1:1250 Ordnance Survey License No 351965



Site Plan 1:500 Ordnance Survey License No 351965

PROJECT:-
15 Whitehorse Lane
Stevenage
Herts

TITLE:-
Plans and Elevations
As Existing and Proposed

SCALE:- 1:50 (A1) JOB/DRG. No:-
DATE:- June 2024 1543:01A

Aria Design
ARCHITECTURAL DESIGNS AND SURVEYS
90 Chertsey Rise
Stevenage
Hertfordshire SG2 9JL
Tel (01438) 231641 Mob 07780 928317