


Notes

THIS SURVEY HAS BEEN PREPARED WITH A SCALING ACCURACY FOR A PLOT AT A SCALE OF 1/50
ALL LEVELS ARE IN METRES DERIVED FROM GPS TRANSFORMATION OSGM15
THE CO-ORDINATES ARE DERIVED FROM THE ORDNANCE SURVEY ACTIVE STATION NETWORK OSTN15

- sh sill to head height
fs floor to sill height
u/s underside height
t/s topside height
fb floorboard direction
conc concrete
rl roof light
cup'd cupboard
fp fireplace
sd sliding door
s/vp soil and vent pipe
rwp rain water pipe
© carpet
3.17 room height
- - - roof slope
- radiator

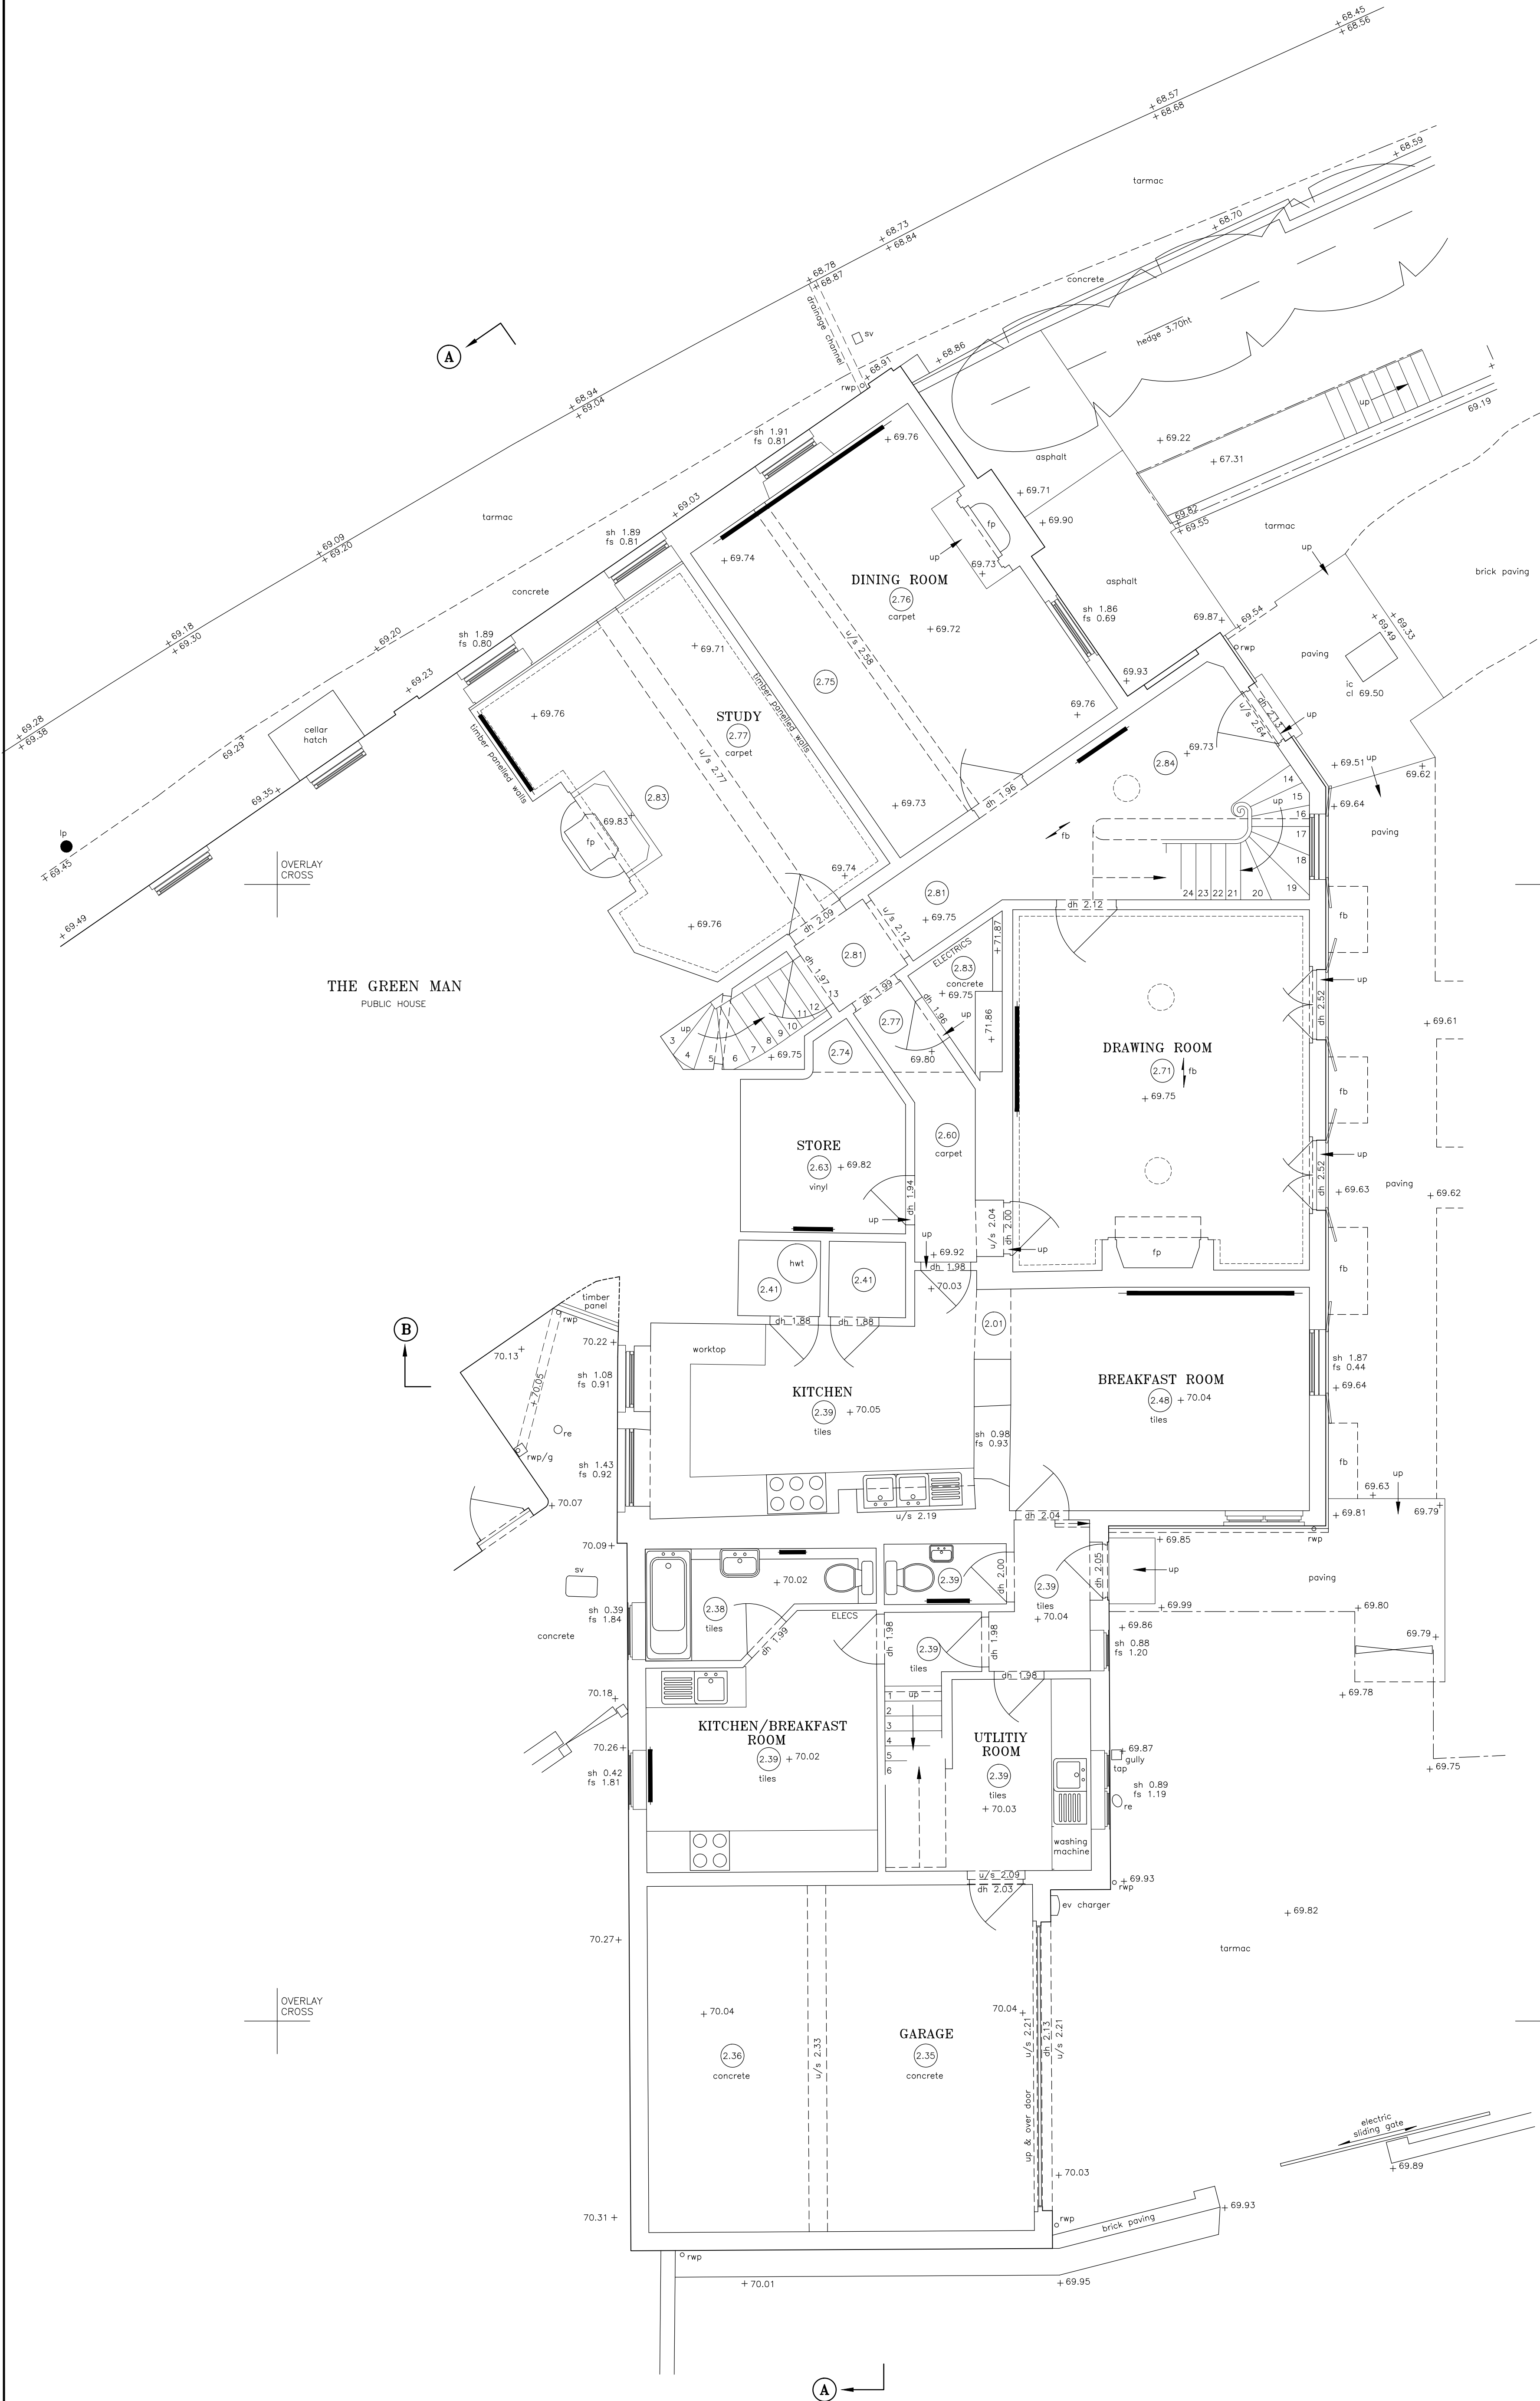

GROUND FLOOR PLAN



TG/RW © ON CENTRE SURVEYS LTD. 2025 ACAD

job
GREENLAWNS
39 MARKET HILL
ROYSTON
SG8 9JU

client
PAUL WIGGINS
on behalf of
RICHARD PERERA

title
GROUND FLOOR PLAN
dwg no.
26138B-3

scale
1/50
date
23rd JULY 2025

ON CENTRE SURVEYS LTD.
LAND & BUILDING SURVEYORS
GEODETIC ENGINEERS
2 CHARLES COURT, BUDBOOKE ROAD, WARWICK CV34 5LZ
TEL: 01926 494294
E-MAIL: info@oncentre.co.uk
A member of The Survey Association