






Proposed Front Elevation
(scale 1 : 100)

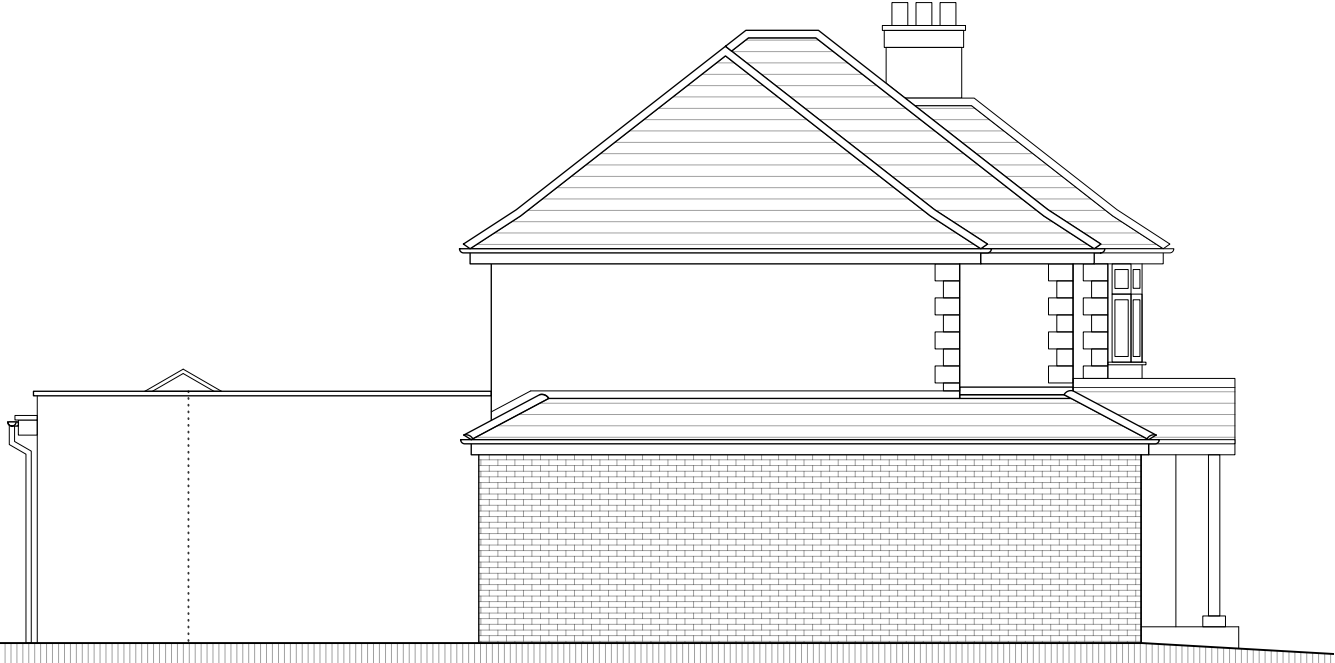

Proposed Side Elevation
(scale 1 : 100)

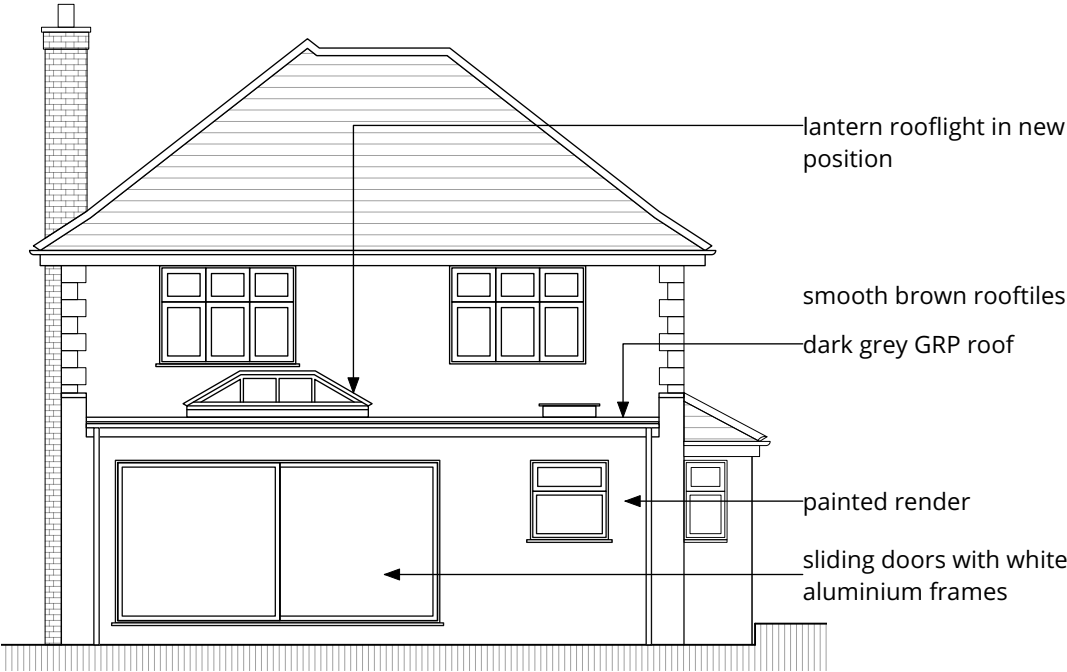

Proposed Rear Elevation
(scale 1 : 100)

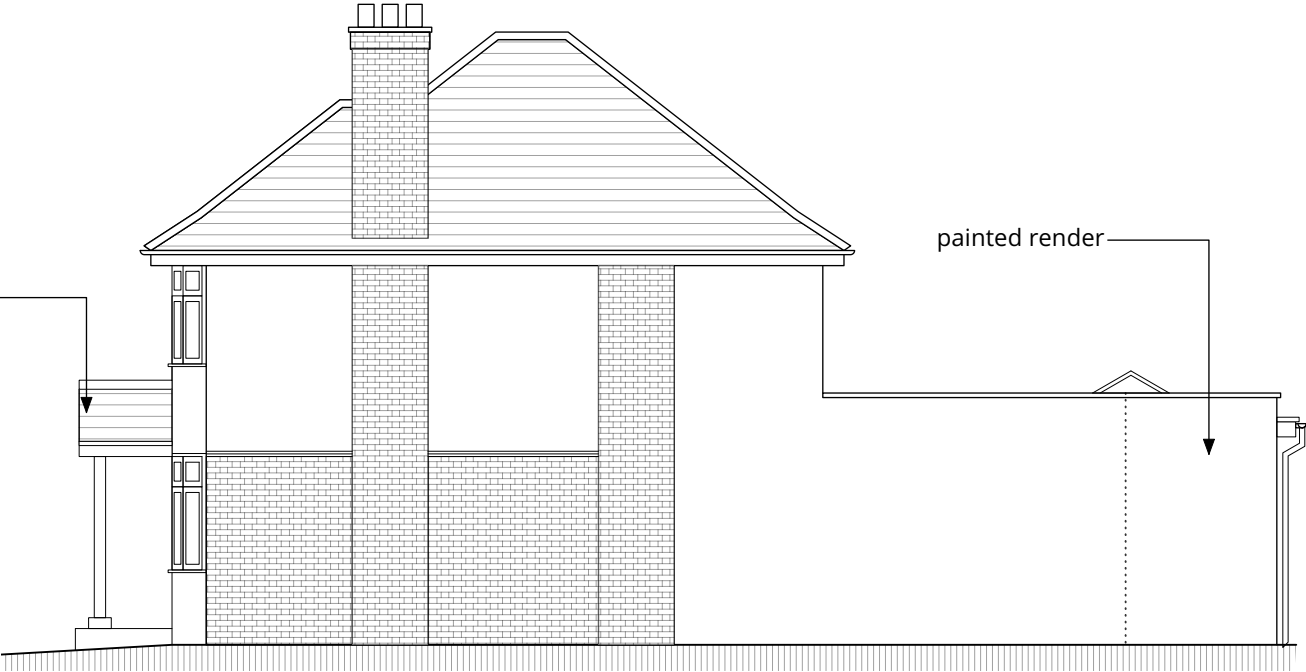

Proposed Side Elevation
(scale 1 : 100)



1) Designs remain copyright of the Architect. No part of the drawing may be copied without permission from the Architect.
2) Dimensions are indicative for costing only. The builder must organise additional surveys of structural openings prior to ordering windows/doors/steels etc... Any discrepancy with site and drawing dimensions to be notified to the Architect and Structural Engineer immediately.
3) All discrepancies with other drawings/ schedules or manufacturer's information are to be notified to the Architect and Structural Engineer immediately.
4) If in doubt, ask.



KEY	 demolition
	— structure
	— drainage
	— rooflights
	— foundations
	— dpc / dpc / vl
	— ventilation / flues
	electrical symbol
CN/B1	CONSTRUCTION NOTE : See Specification doc. BC 9000
A	MEMBER: See Beam Schedule Specification doc. BC 9000.
D01 BC 4010	detail ref drawing number

Revisions
A_210125_window replaces door
B_010425_extension deepened
C_110425_revised scheme

Address
82 WILLIAN ROAD,
HITCHIN
SG4 0LT

Drawing title
PROPOSED ELEVATIONS

Drawing number	1278_PL 200	Rev	C
Date	05/11/24	Scale	1 : 100
		Size	A3



VER
ARCHITECTURE
ARQUEN HOUSE
4 - 6 SPICER STREET, ST ALBANS
HERTS, AL3 4PQ
Phone: 07950 228816
E-mail: verarchitecture@outlook.com