




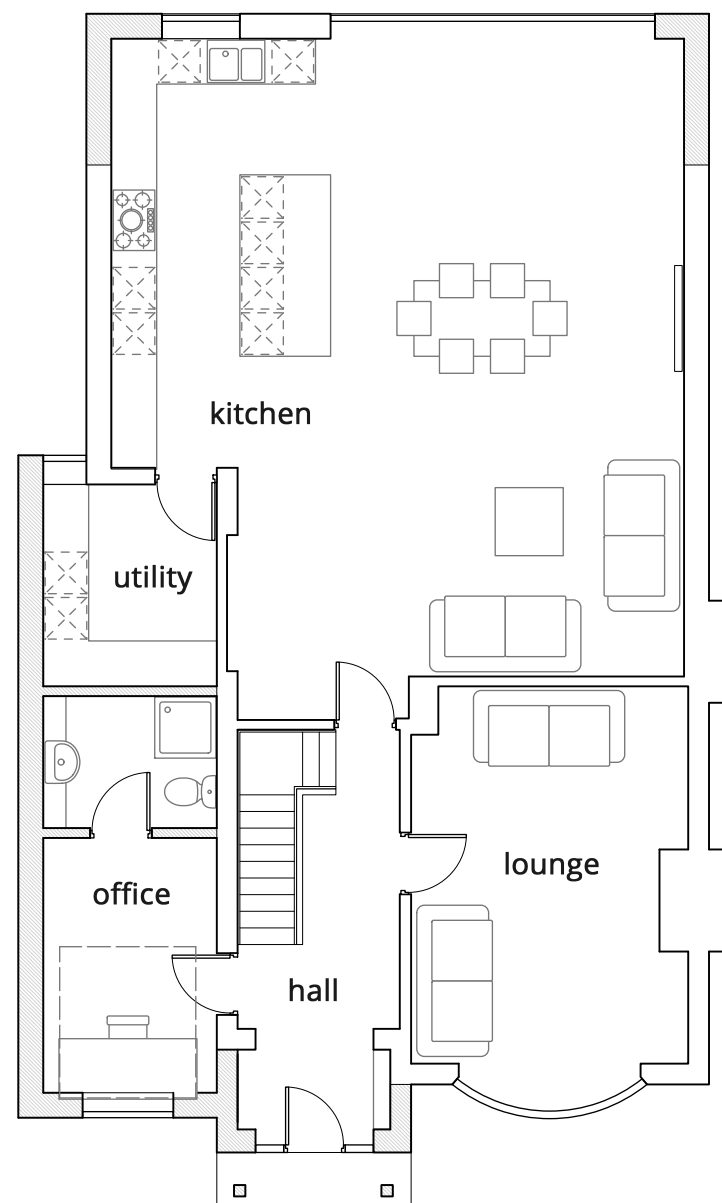

**Proposed Ground Floor**  
( scale 1 : 100 )

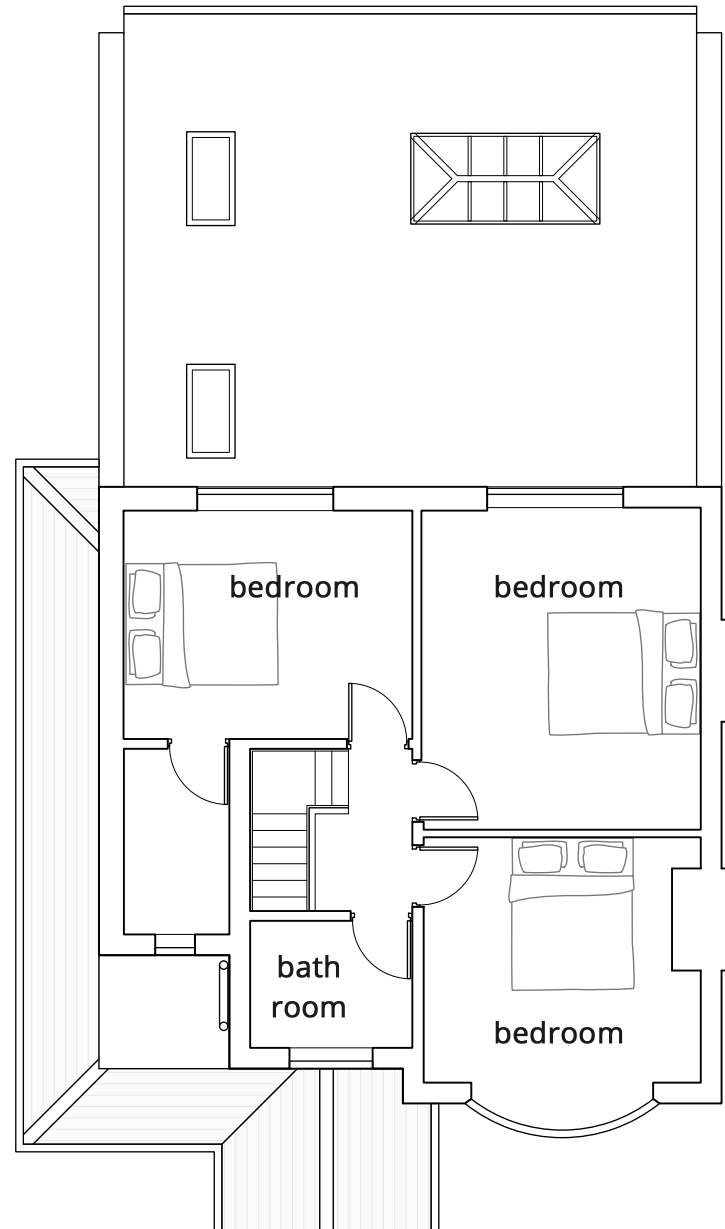

**Proposed First Floor**  
( scale 1 : 100 )

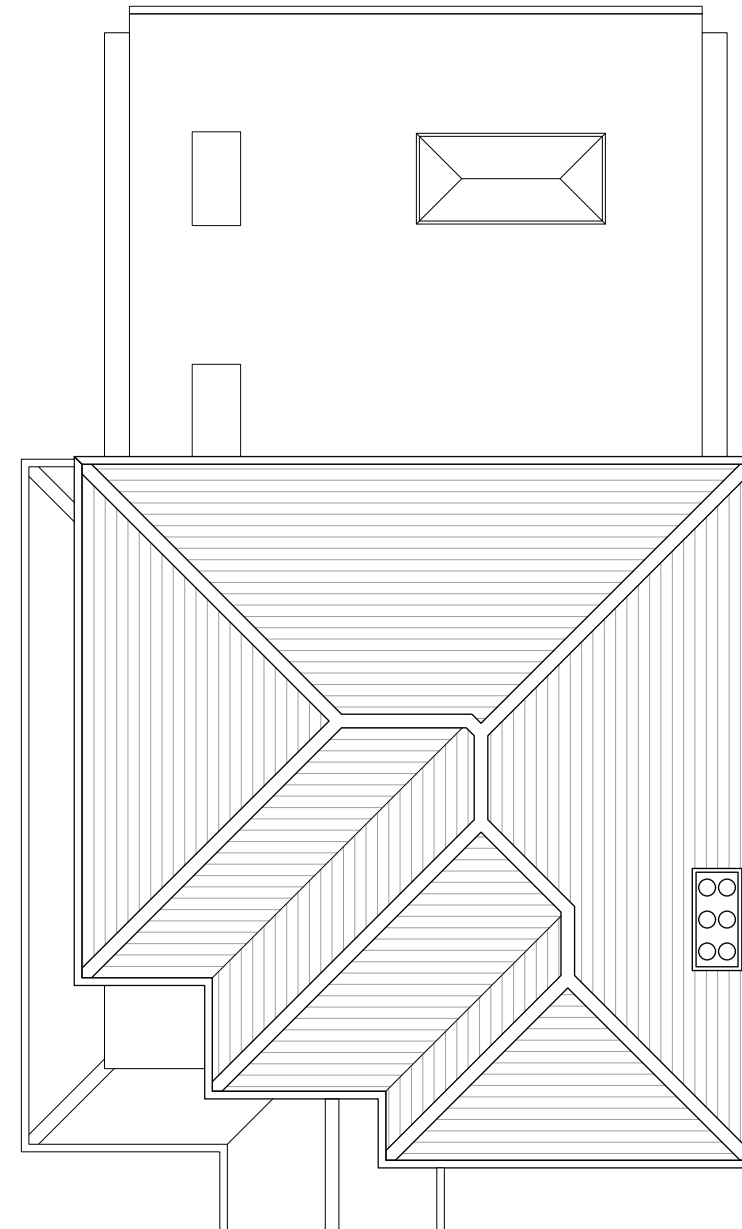

**Proposed Roof Plan**  
( scale 1 : 100 )

1 : 100 Scale Bar 0 5000 10000 15000 20000 25000 mm

- 1) Designs remain copyright of the Architect. No part of the drawing may be copied without permission from the Architect.
- 2) Dimensions are indicative for costing only. The builder must organise additional surveys of structural openings prior to ordering windows/doors/steels etc... Any discrepancy with site and drawing dimensions to be notified to the Architect and Structural Engineer immediately.
- 3) All discrepancies with other drawings/schedules or manufacturer's information are to be notified to the Architect and Structural Engineer immediately.
- 4) If in doubt, ask.



- KEY**
- ..... demolition
  - structure
  - drainage
  - rooflights
  - foundations
  - dpc / dpc / vl
  - ventilation / flues
  - ⚡ electrical symbol
  - (CN/B1) CONSTRUCTION NOTE : See Specification doc. BC 9000
  - (A) MEMBER: See Beam Schedule Specification doc. BC 9000.
  - (D01) detail ref  
BC 4010 drawing number

**Revisions**  
A\_110425\_revised scheme

**Address**  
82 WILLIAN ROAD,  
HITCHIN  
SG4 0LT

**Drawing title**  
PROPOSED PLANS

|                               |                  |            |
|-------------------------------|------------------|------------|
| Drawing number<br>1278_PL 100 |                  | Rev<br>A   |
| Date<br>05/11/24              | Scale<br>1 : 100 | Size<br>A3 |



**VER**  
**ARCHITECTURE**  
ARQUEN HOUSE  
4 - 6 SPICER STREET, ST ALBANS  
HERTS, AL3 4PQ  
Phone: 07950 228816  
E-mail: verarchitecture@outlook.com