





Existing Front Elevation
(scale 1 : 100)

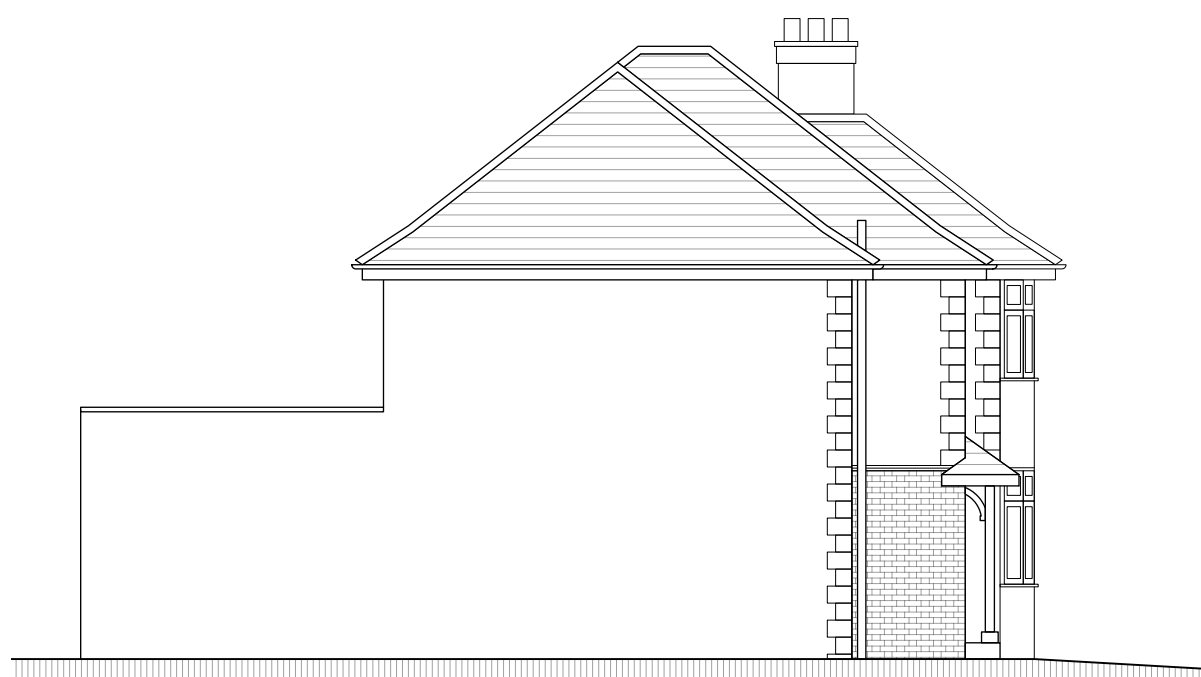

Existing Side Elevation
(scale 1 : 100)



Existing Rear Elevation
(scale 1 : 100)

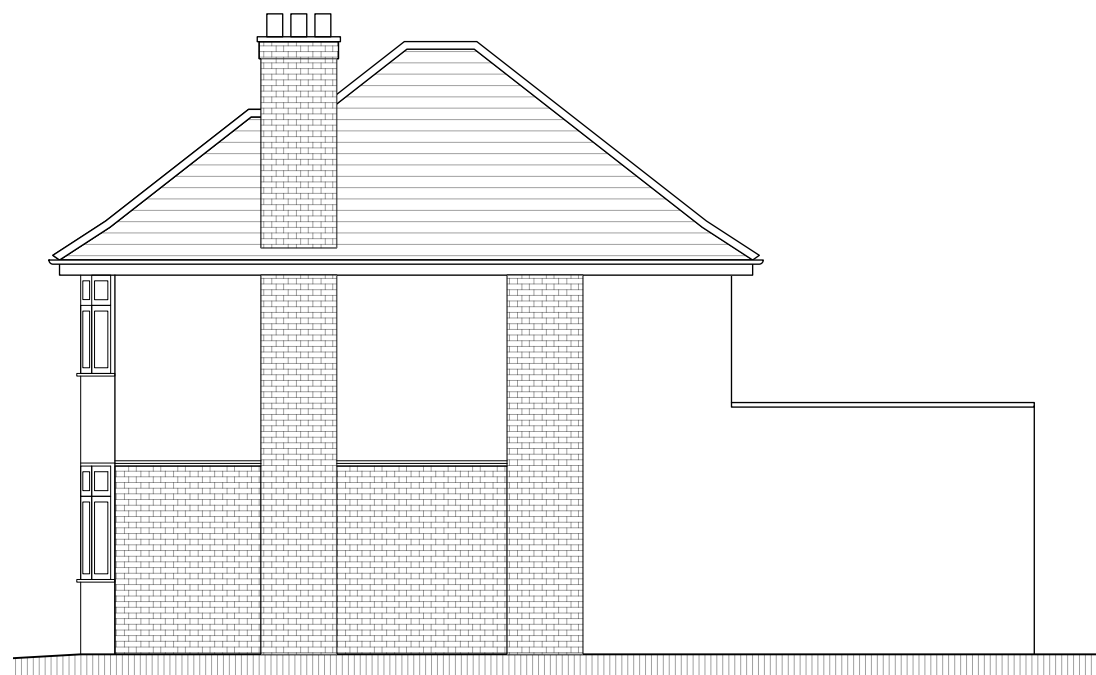

Existing Side Elevation
(scale 1 : 100)

1 : 100 Scale Bar 0 5000 10000 15000 20000 25000 mm

1) Designs remain copyright of the Architect. No part of the drawing may be copied without permission from the Architect.
2) Dimensions are indicative for costing only. The builder must organise additional surveys of structural openings prior to ordering windows/doors/steels etc... Any discrepancy with site and drawing dimensions to be notified to the Architect and Structural Engineer immediately.
3) All discrepancies with other drawings/schedules or manufacturer's information are to be notified to the Architect and Structural Engineer immediately.
4) If in doubt, ask.



KEY		 demolition
		— structure
		— drainage
		— rooflights
		— foundations
		— dpc / dpc / vl
		— ventilation / flues
		 electrical symbol
		 CONSTRUCTION NOTE : See Specification doc. BC 9000
		 MEMBER: See Beam Schedule Specification doc. BC 9000.
		 detail ref
		BC 4010 drawing number

Revisions

Address
82 WILLIAN ROAD,
HITCHIN
SG4 0LT

Drawing title
EXISTING ELEVATIONS

Drawing number 1278_PL 020		Rev
Date 05/11/24	Scale 1 : 100	Size A3



VER
ARCHITECTURE
ARQUEN HOUSE
4 - 6 SPICER STREET, ST ALBANS
HERTS, AL3 4PQ
Phone: 07950 228816
E-mail: verarchitecture@outlook.com