




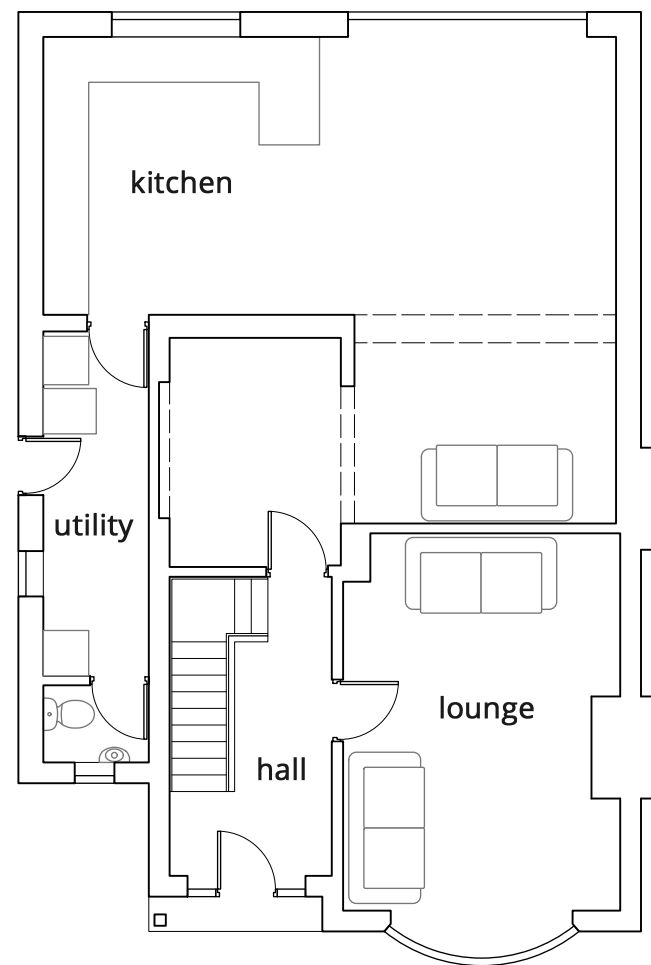

**Existing Ground Floor**  
( scale 1 : 100 )

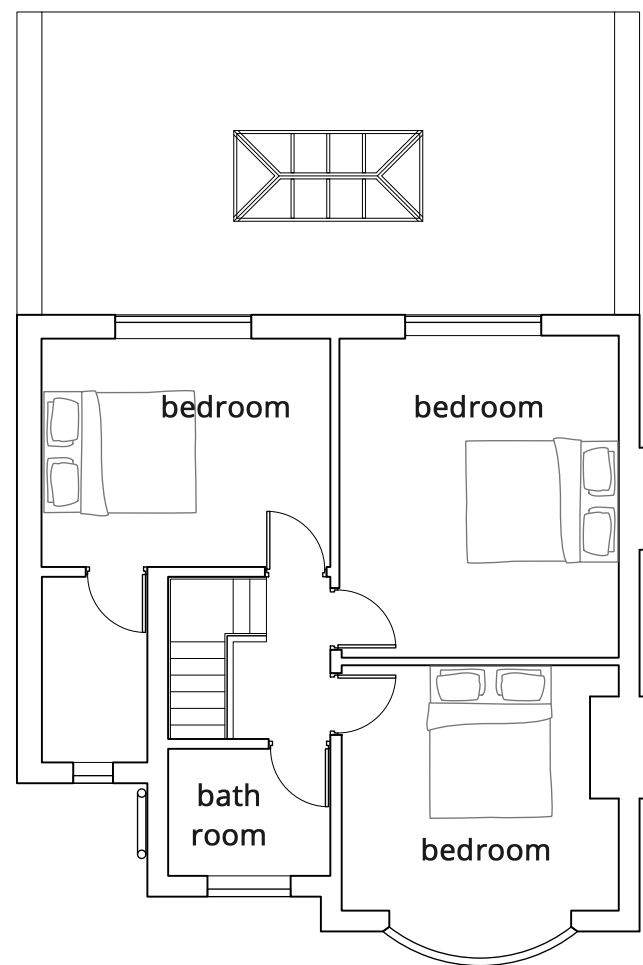

**Existing First Floor**  
( scale 1 : 100 )

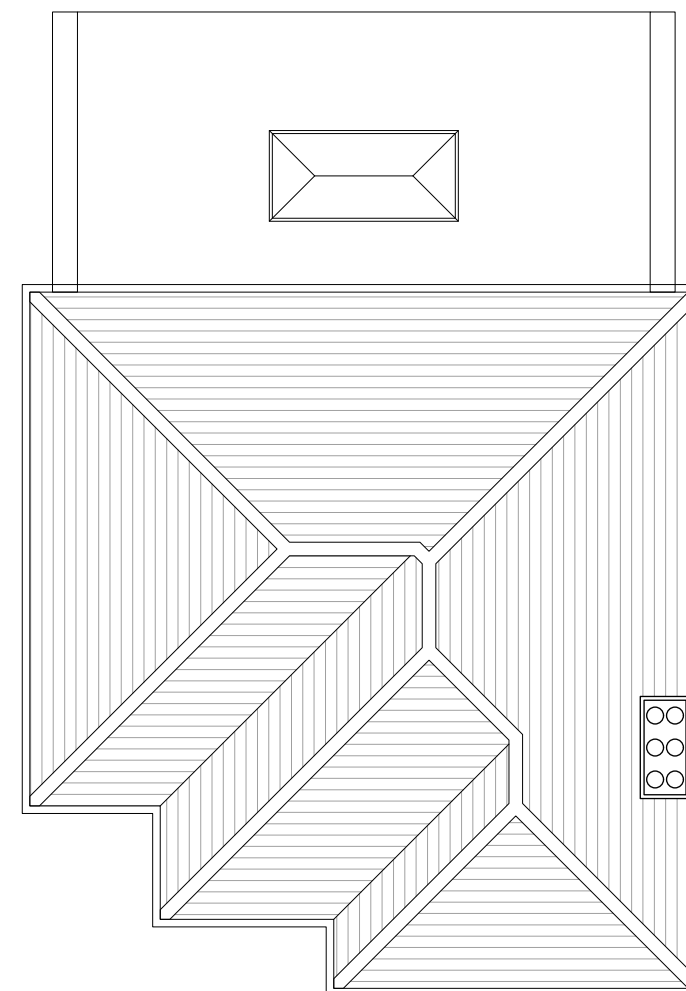

**Existing Roof Plan**  
( scale 1 : 100 )

1 : 100 Scale Bar 0 5000 10000 15000 20000 25000 mm

1) Designs remain copyright of the Architect. No part of the drawing may be copied without permission from the Architect.  
2) Dimensions are indicative for costing only. The builder must organise additional surveys of structural openings prior to ordering windows/doors/steels etc... Any discrepancy with site and drawing dimensions to be notified to the Architect and Structural Engineer immediately.  
3) All discrepancies with other drawings/schedules or manufacturer's information are to be notified to the Architect and Structural Engineer immediately.  
4) If in doubt, ask.



|               |                                                       |
|---------------|-------------------------------------------------------|
| <b>KEY</b>    | ..... demolition                                      |
|               | — structure                                           |
|               | — drainage                                            |
|               | — rooflights                                          |
|               | — foundations                                         |
|               | — dpc / dpc / vl                                      |
|               | — ventilation / flues                                 |
|               | electrical symbol                                     |
| (CN/B1)       | CONSTRUCTION NOTE : See Specification doc. BC 9000    |
| (A)           | MEMBER: See Beam Schedule Specification doc. BC 9000. |
| (D01 BC 4010) | detail ref drawing number                             |

#### Revisions

Address  
82 WILLIAN ROAD,  
HITCHIN  
SG4 0LT

Drawing title  
EXISTING FLOOR PLANS

|                               |                  |            |
|-------------------------------|------------------|------------|
| Drawing number<br>1278_PL 010 |                  | Rev        |
| Date<br>05/11/24              | Scale<br>1 : 100 | Size<br>A3 |



**VER**  
**ARCHITECTURE**  
ARQUEN HOUSE  
4 - 6 SPICER STREET, ST ALBANS  
HERTS, AL3 4PQ  
Phone: 07950 228816  
E-mail: verarchitecture@outlook.com