



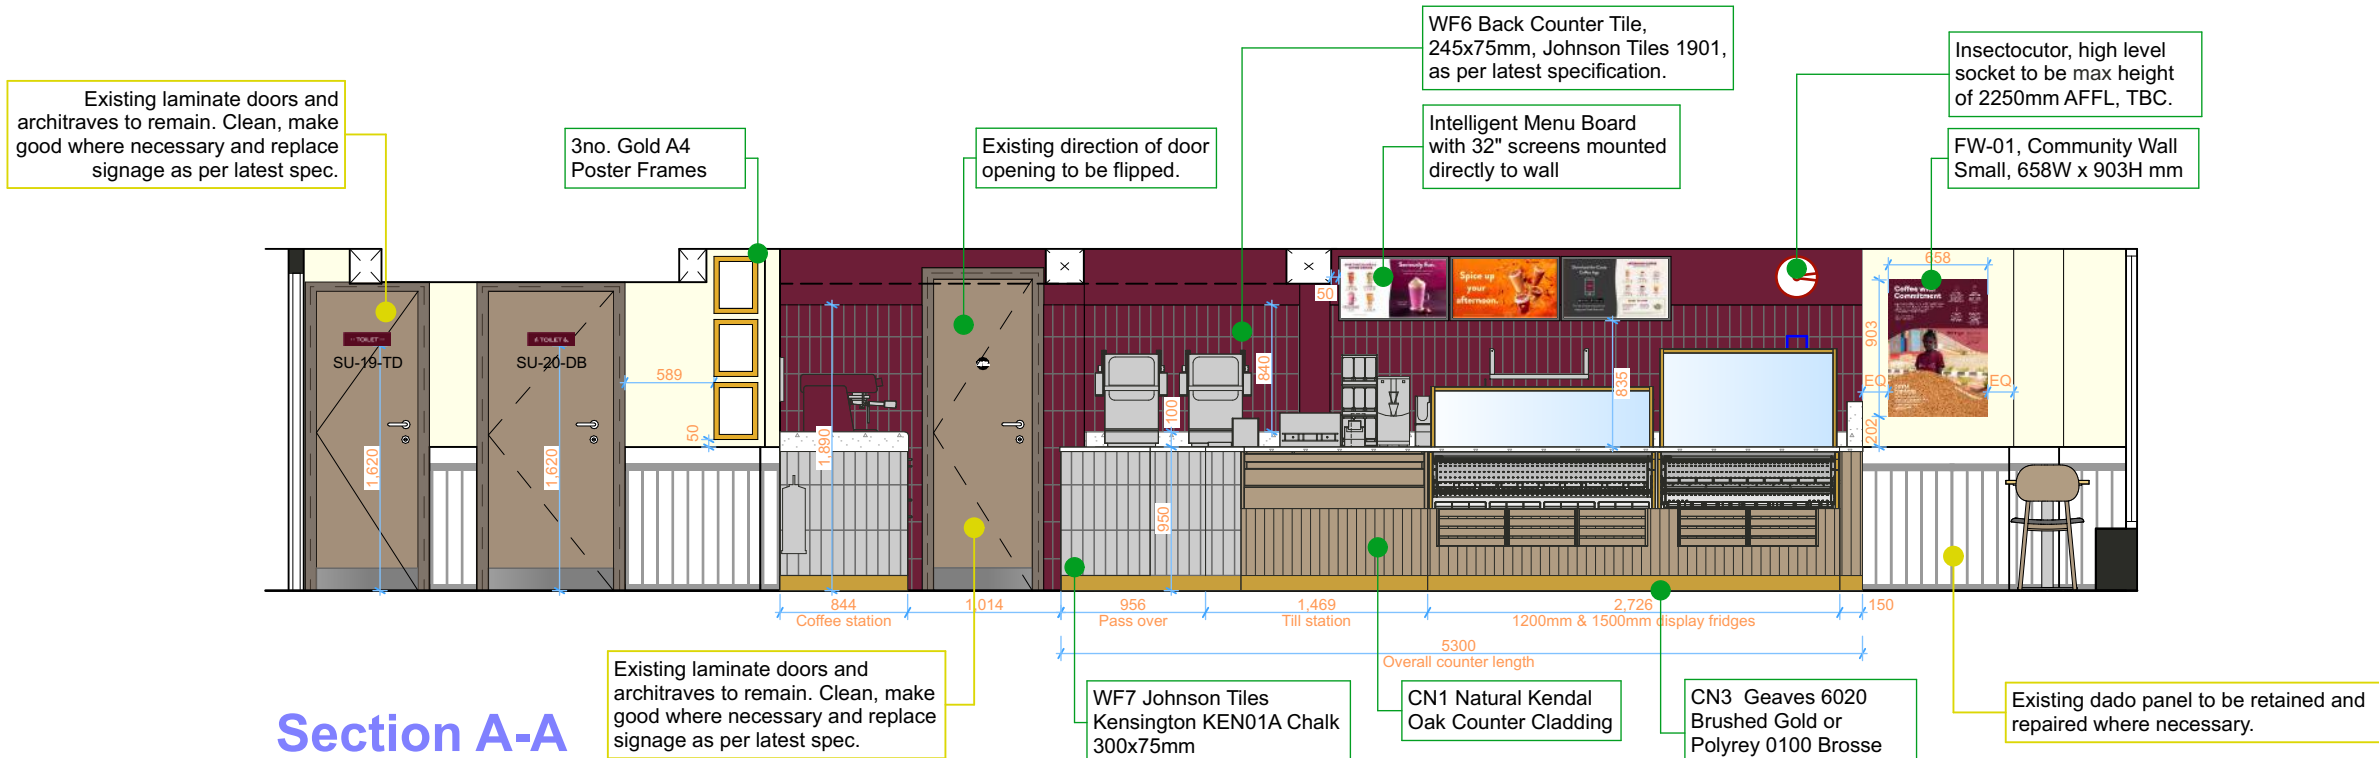

Section A-A

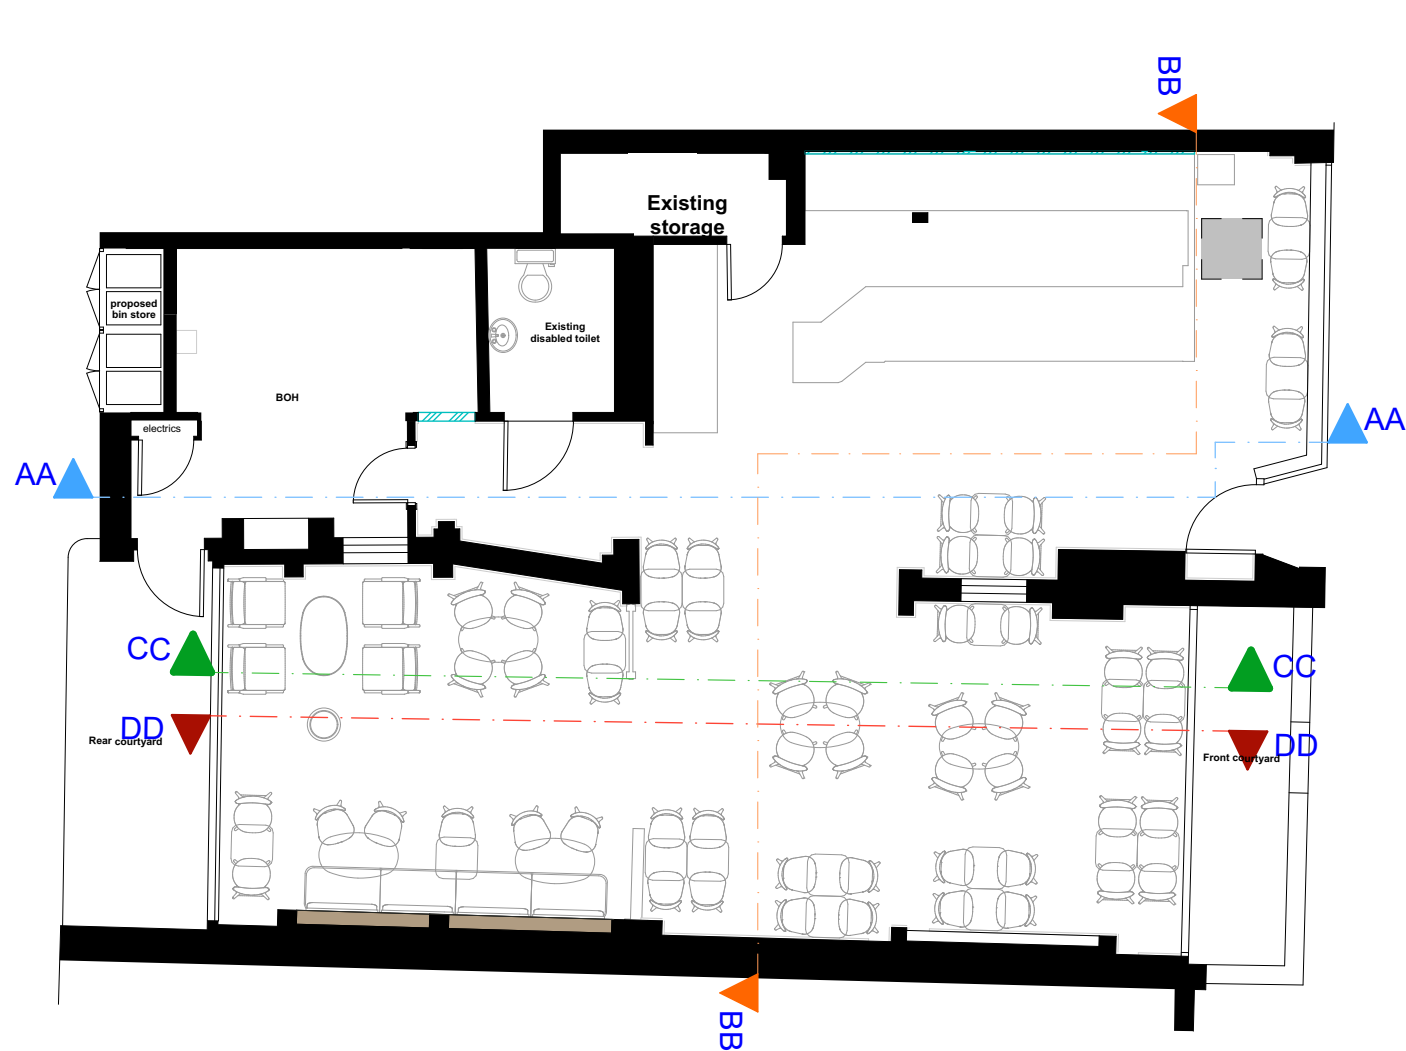

Key Plan

architecture design limited

The Fitted Rigging House
Anchor Wharf
The Historic Dockyard,
Chatham, Kent, ME4 4TZ

+44 (0)1634 791166
www.adesign.ltd
adesignlimited
registered in England and Wales No.08110252
Originator: **Joseph Williams**
Checked by: **KS**

Client: **Acca**
Costa Royston

Drawing no: **18.08/12.1** Status: **LBC Application**
Date: **12/08/2024** Time: **13:16**
Revision: **A** Scale: **1:50, 1:100@A1**
Site address: **25 High St, Royston, SG8 9AA**

This document and its design content is copyright ©. It shall be read in conjunction with all other associated project information including models, specifications, schedules and related consultants documents. Do not scale from documents for construction purposes, all dimensions to be checked on site. Immediately report any discrepancies, error or omissions on this document to the Originator if in doubt, ASK.

Interior Wall Sections

0

1


2

3


4

1:50


	Elements to be retained
	Elements to be removed
	Elements to be retained and refurbished
	New elements

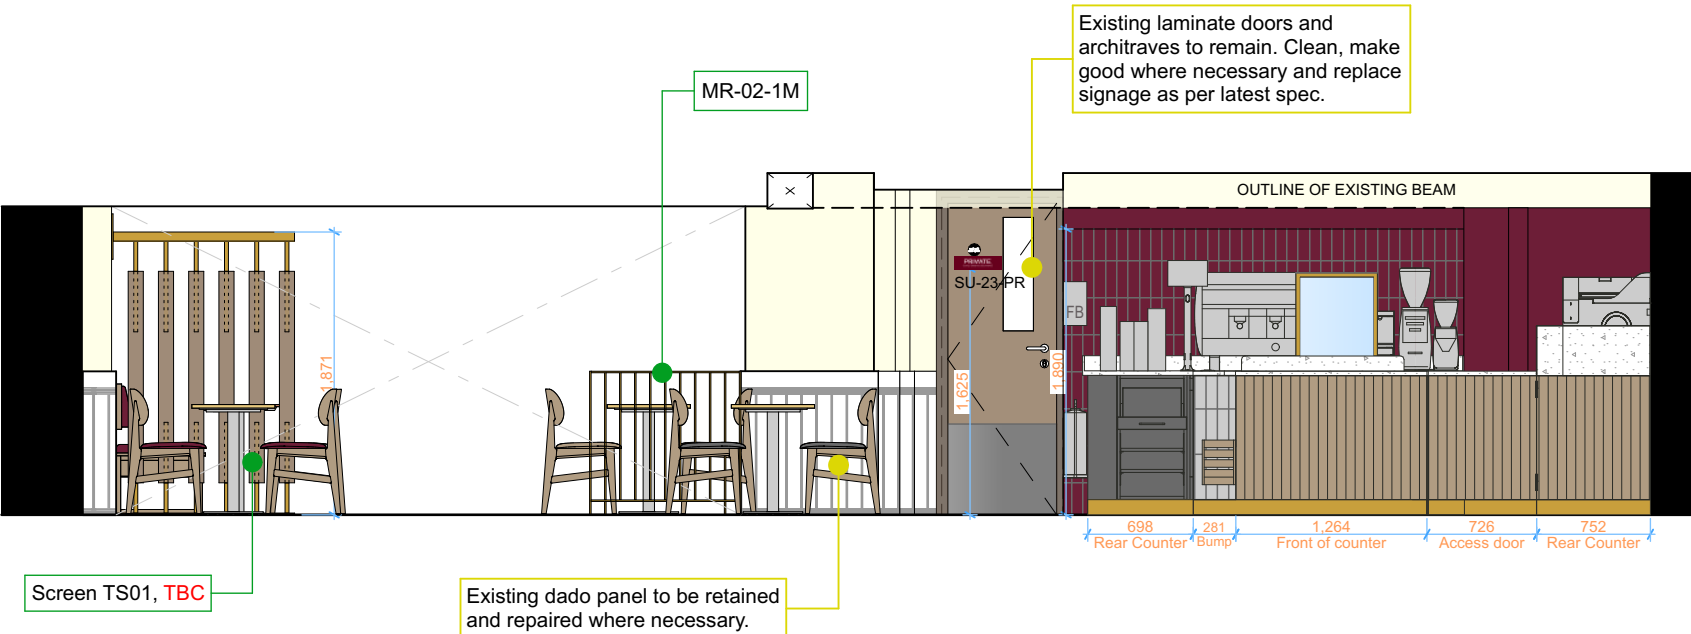


Section B-B

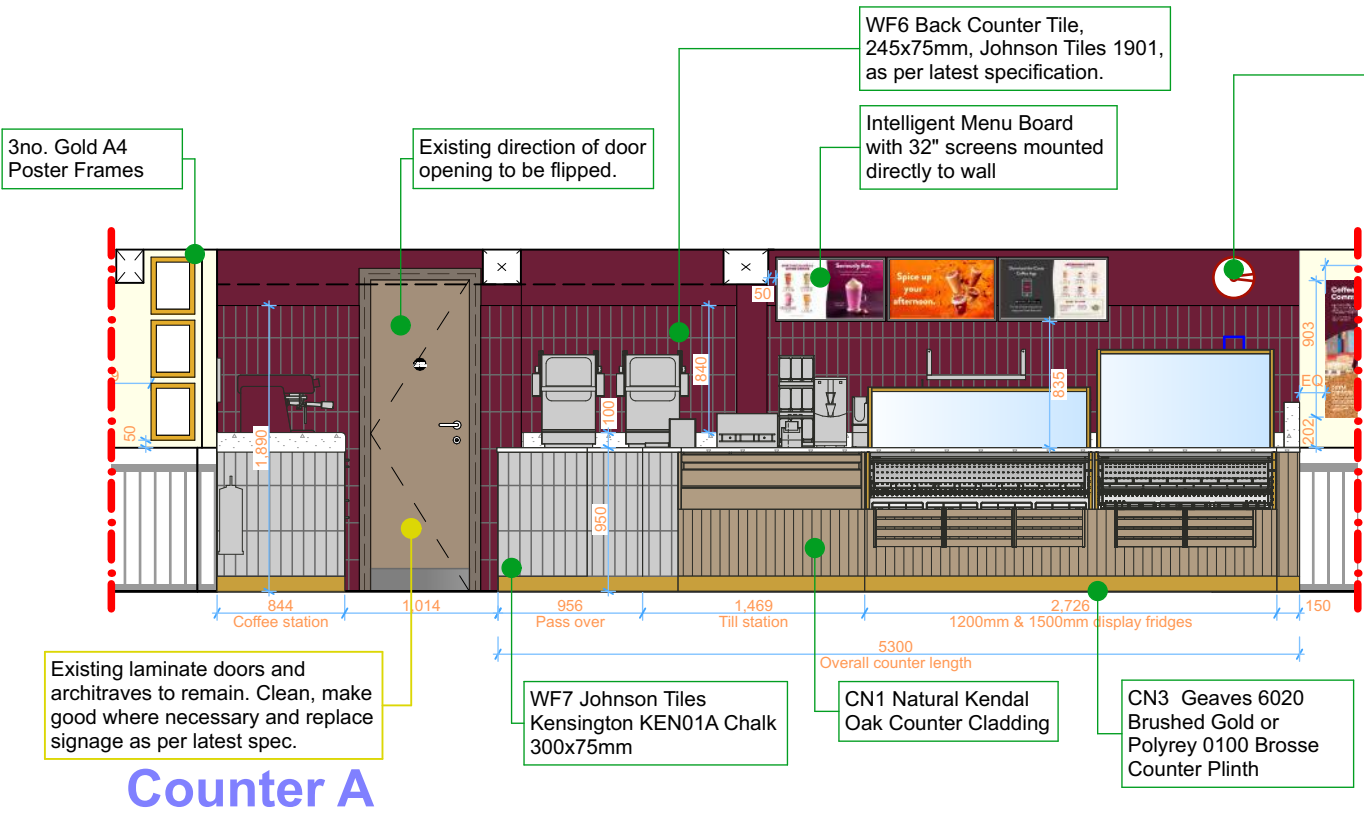


Counter A

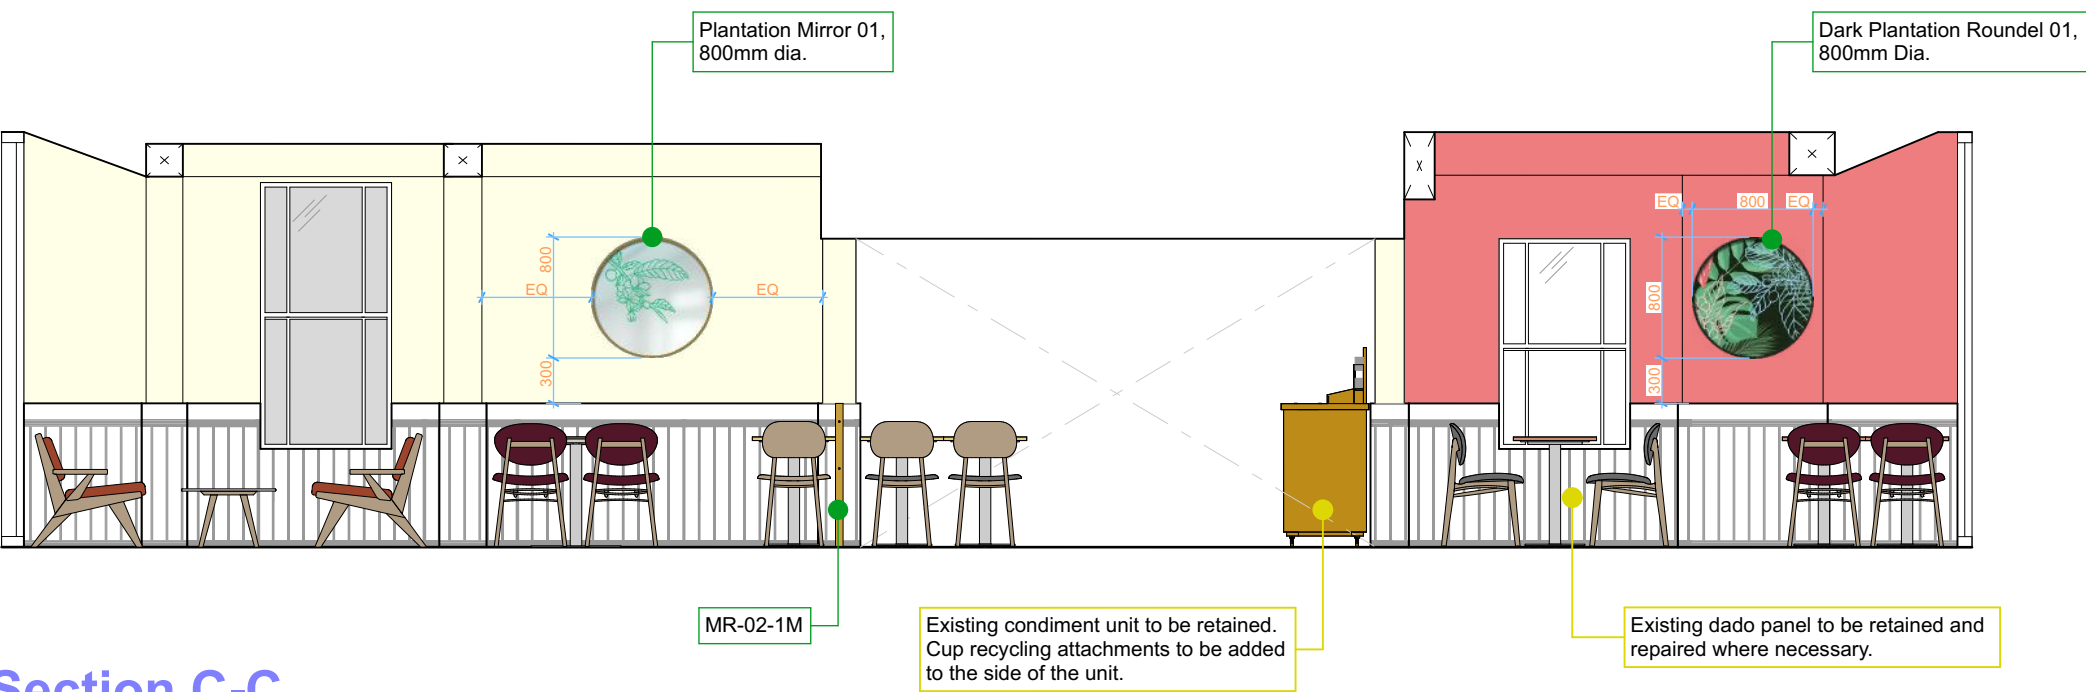


Section C-C

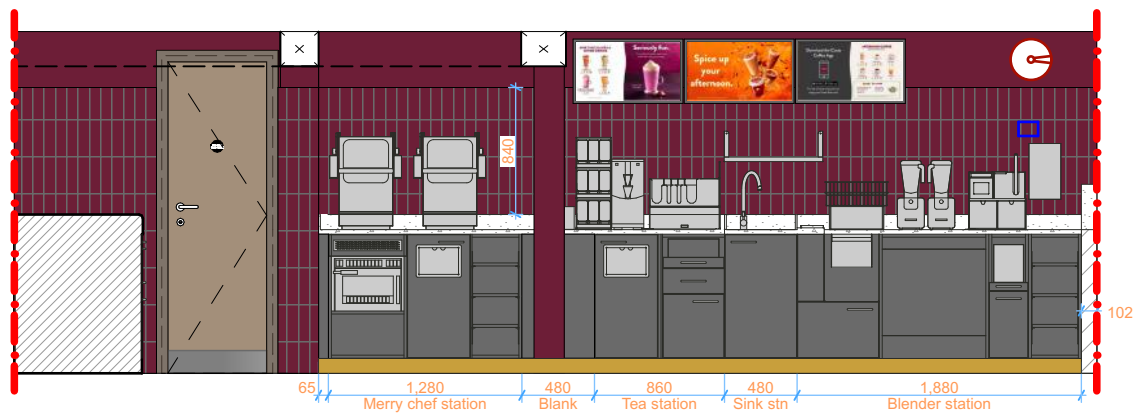


Counter B

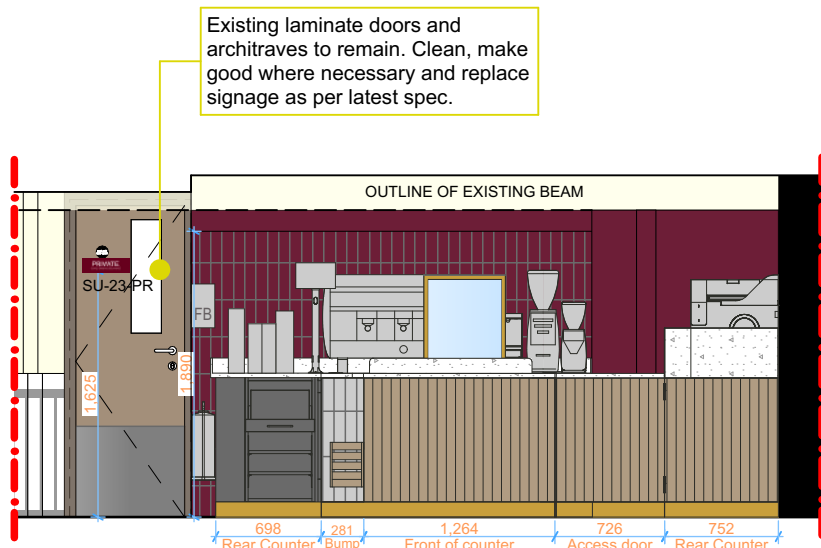


Counter C

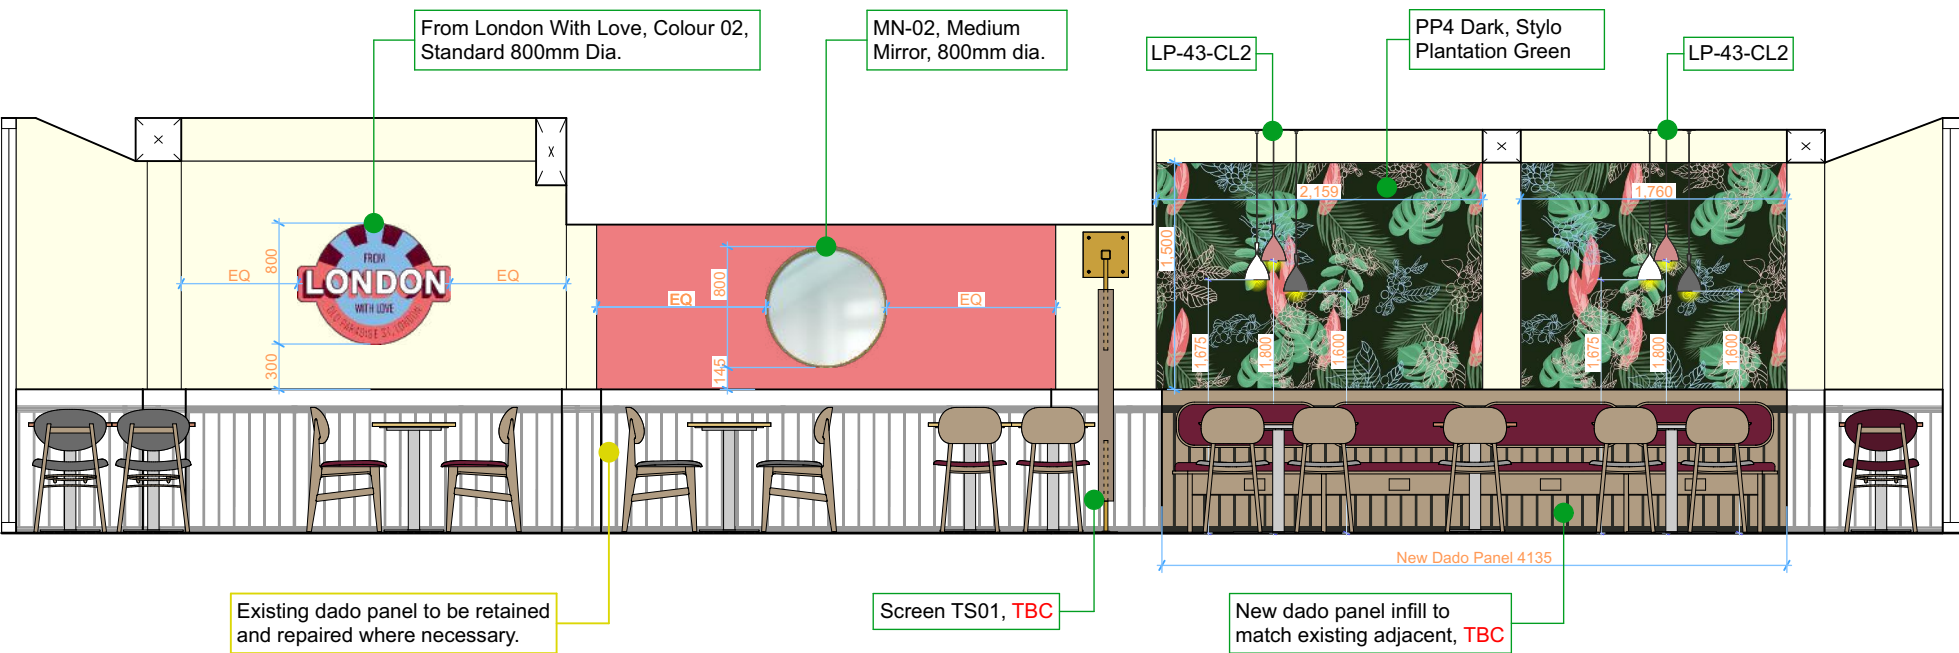

Section D-D

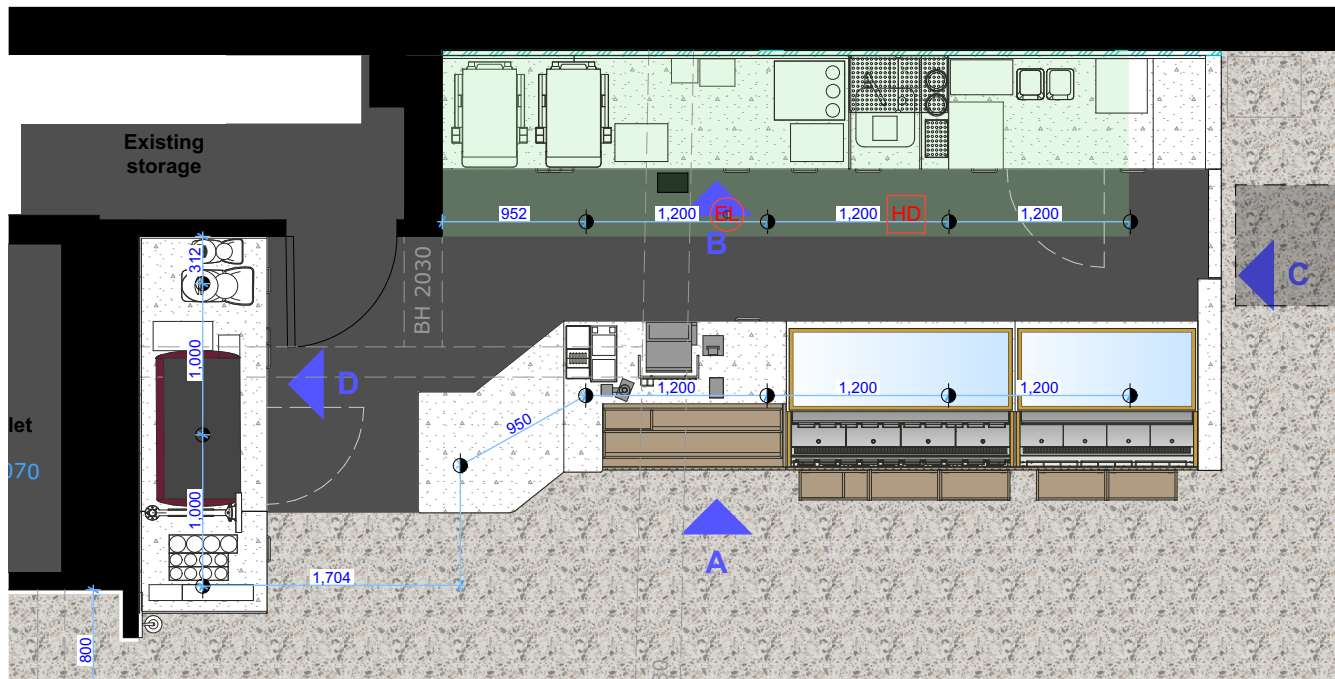

Key Plan - Counter

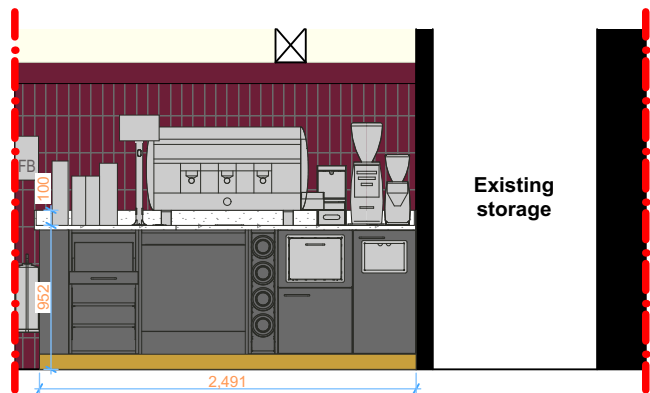

Counter D