



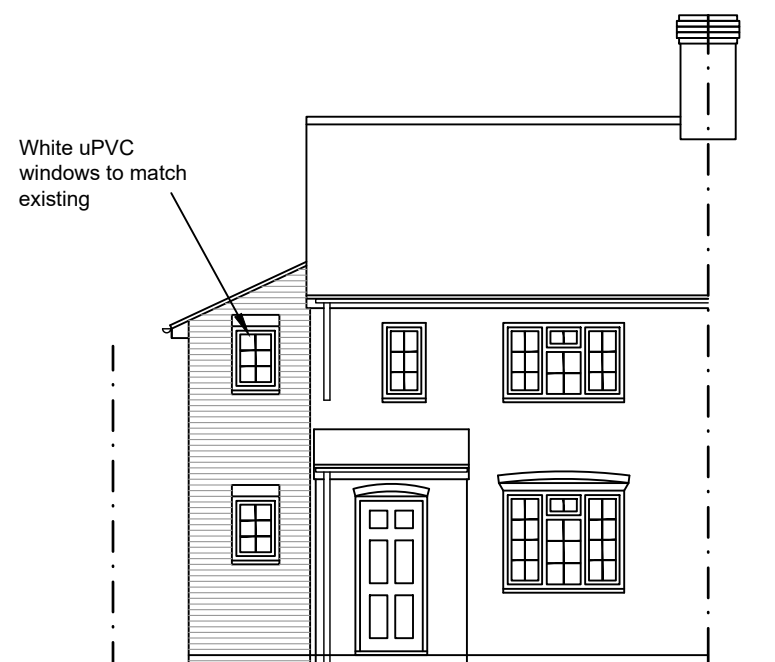

Proposed front elevation



Proposed side elevation

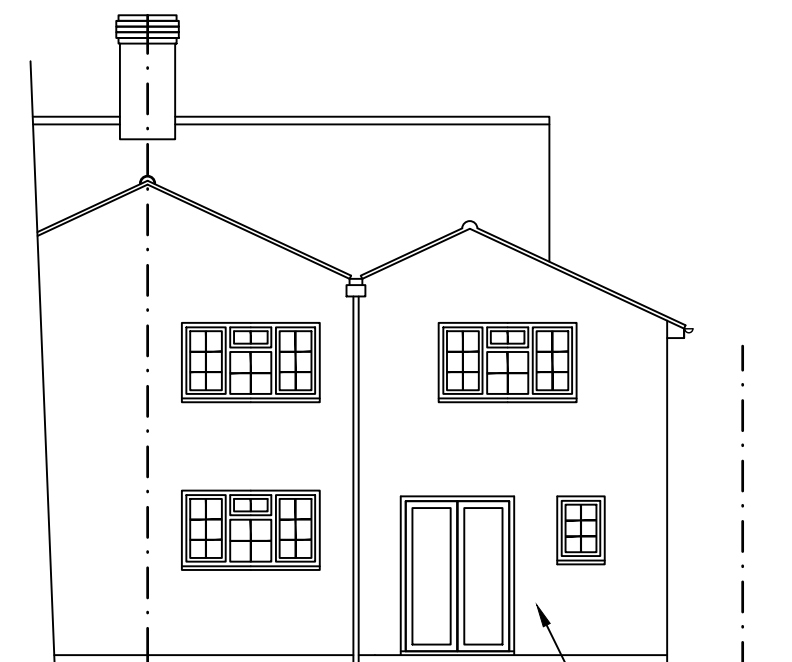


Proposed rear elevation




Existing front elevation



Existing side elevation

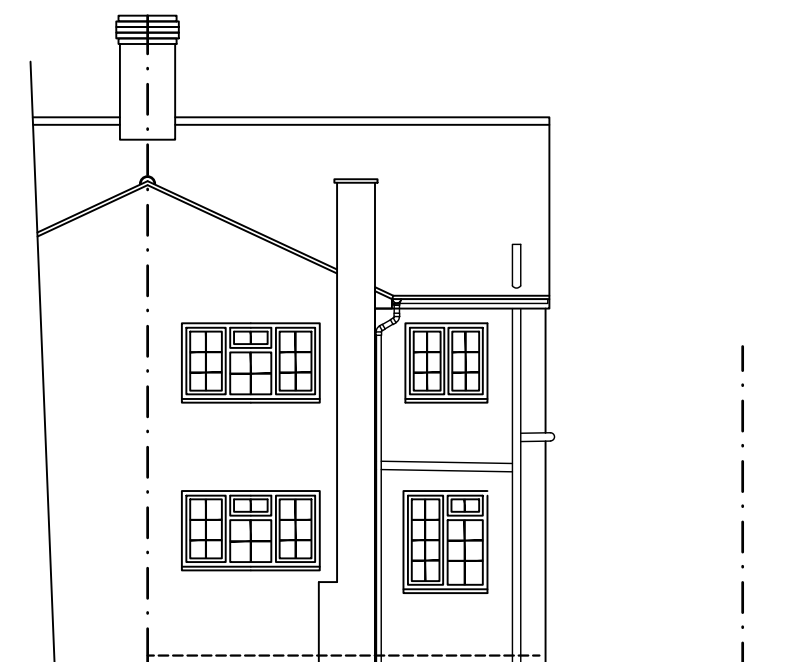

Existing rear elevation

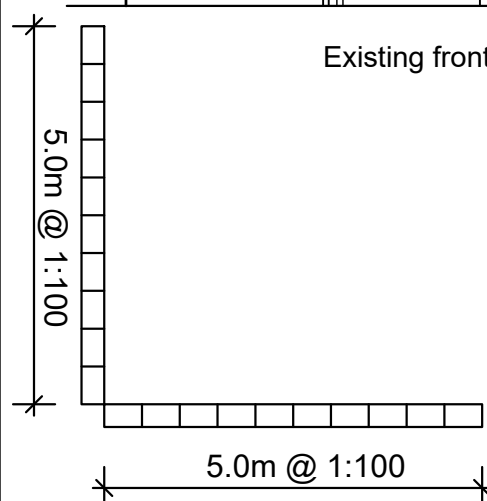

Rev.

Description.

Date.

AT Design (Welwyn) Ltd
Architectural Design Services
30C High Street, Welwyn, Herts AL6 9EQ
Tel: 07931703297 - email: adamtrigg@hotmail.com

Title: Proposed rear extension
Briar Cottage, Pottersheath Road
Welwyn, Herts, AL6 9SU
Existing and proposed elevations

Scale : 1:100 at A3
Date : June 2026

Drawn by: AT

Drg.No: AT1352-04