


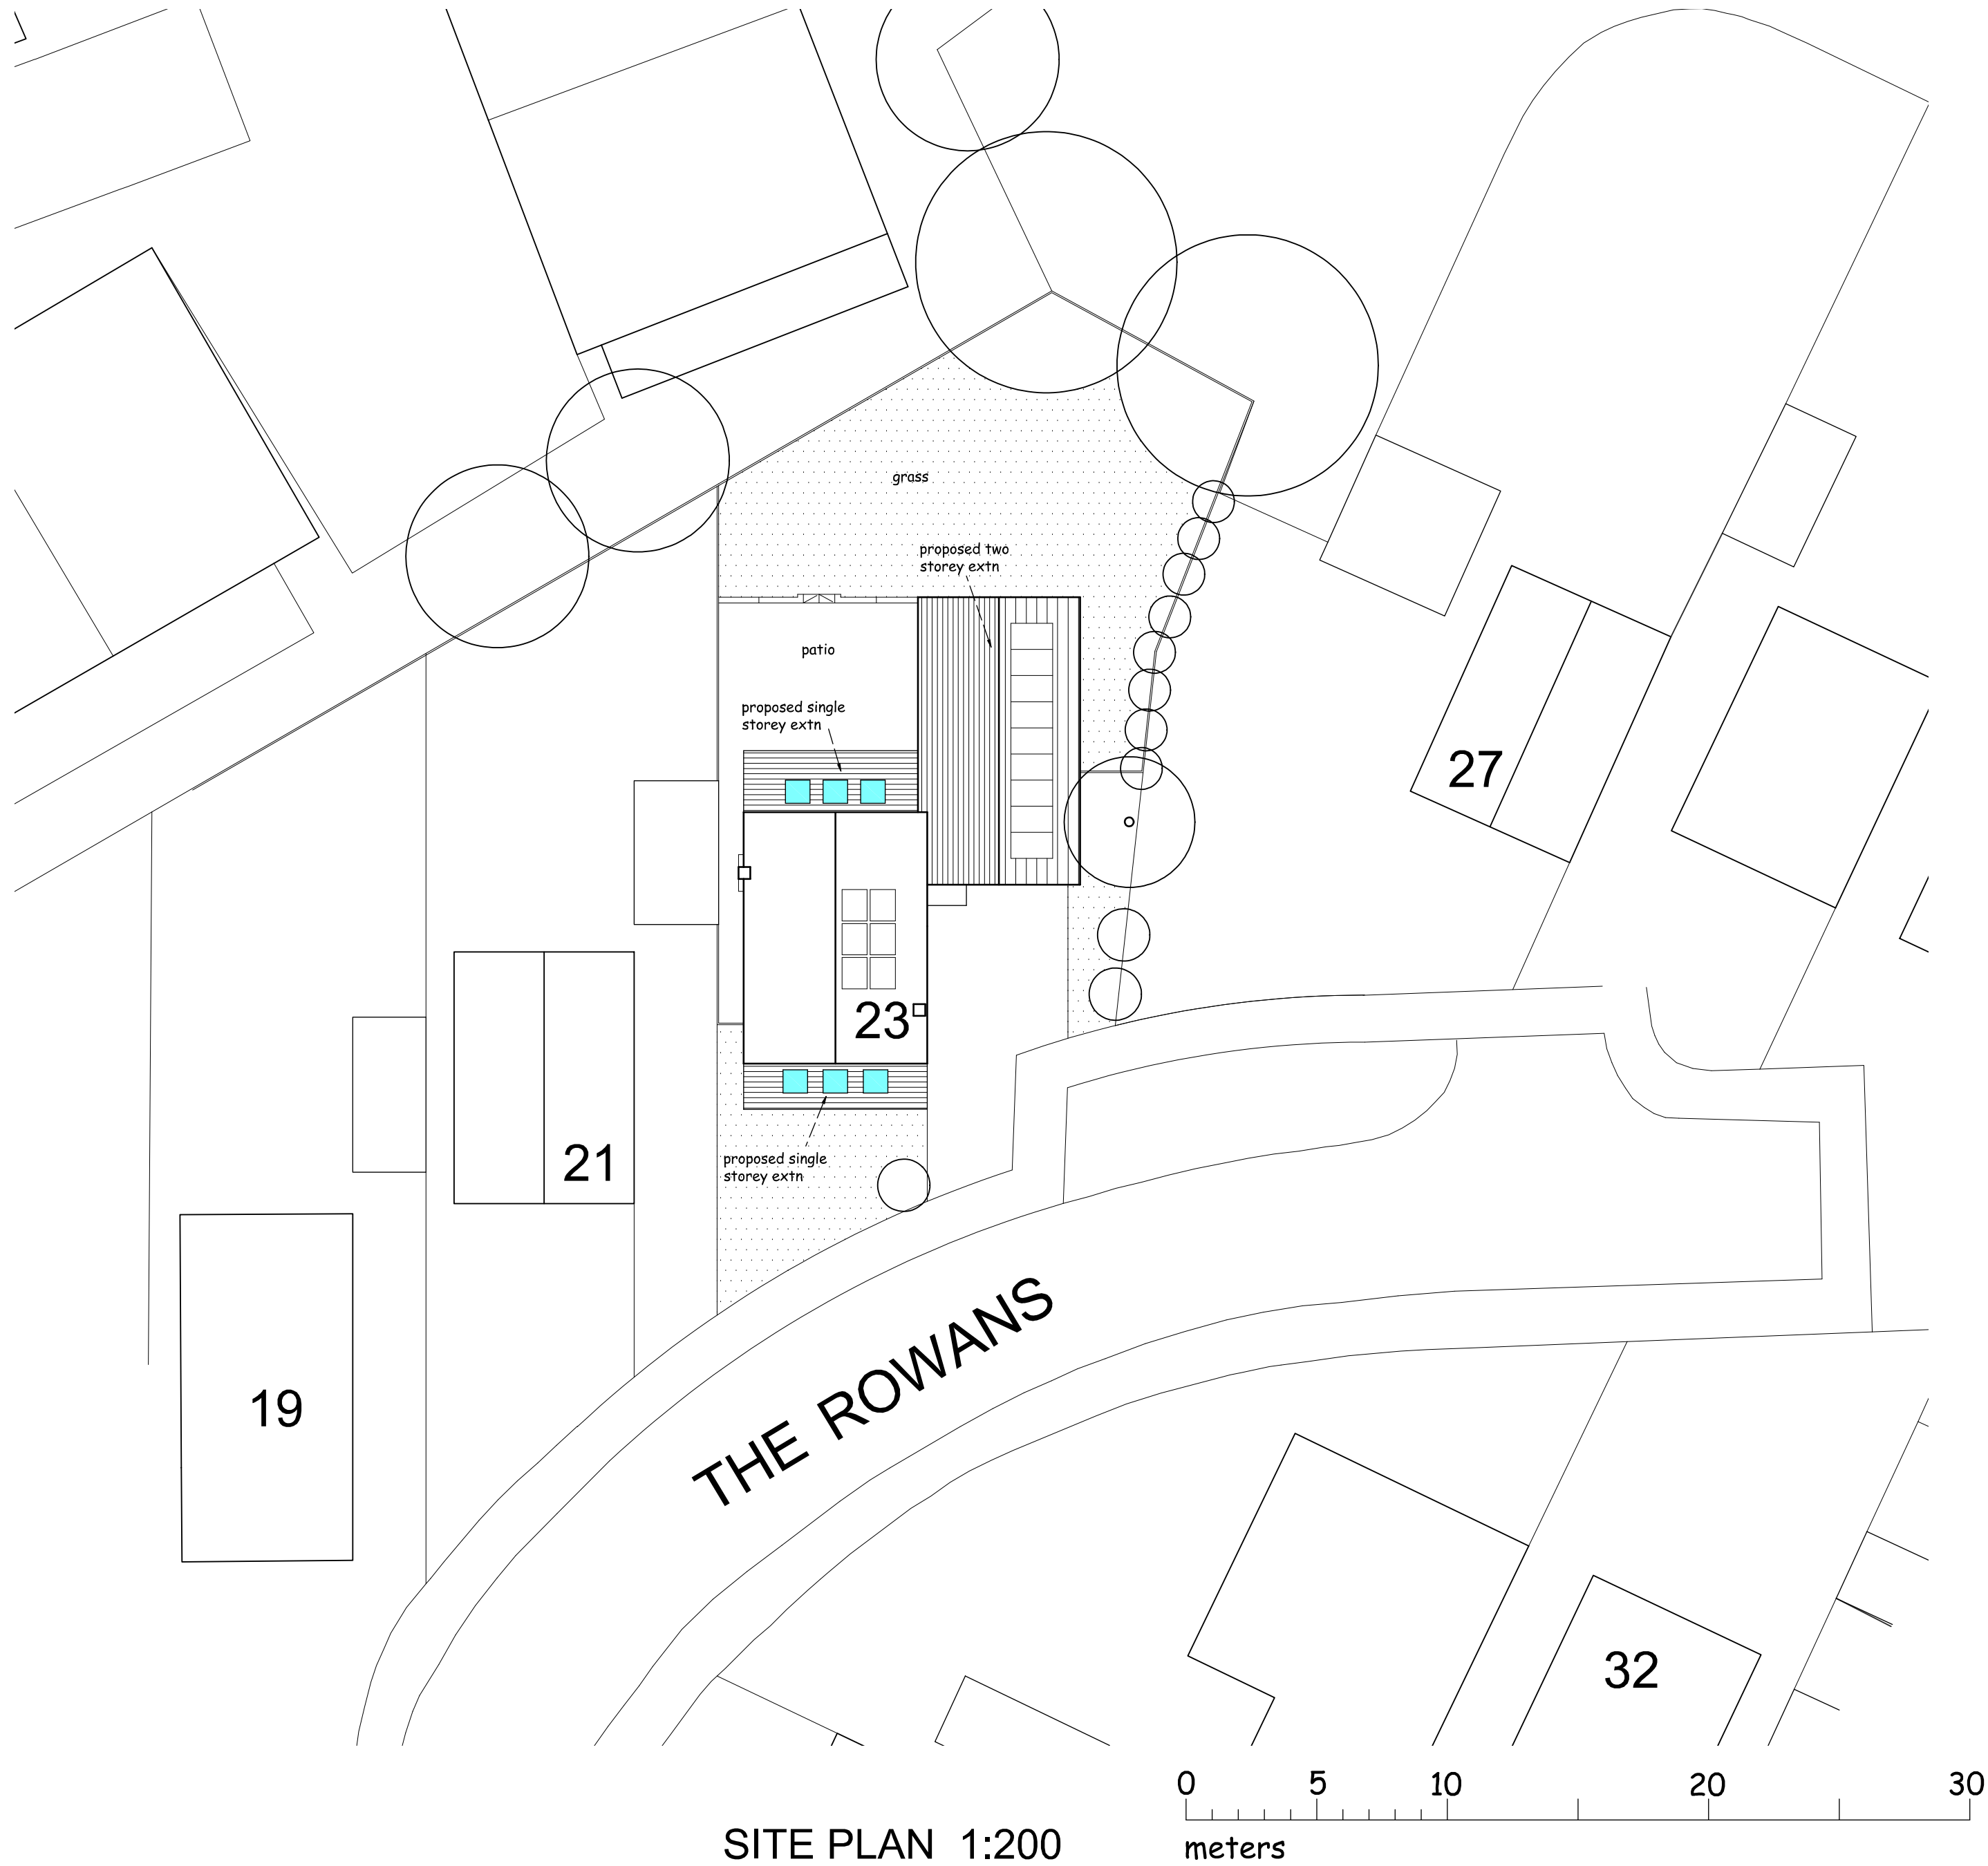

SITE PLAN 1:200

Project
PROPOSED TWO STOREY SIDE AND SINGLE STOREY FRONT & REAR EXTENSIONS TO PROVIDE ANNEXE FOR FAMILY MEMBER AT TO No 23 THE ROWANS, BALDOCK, HERTS SG7 6HL
Client
CLAIRE & CHRIS MORTLOCK
Drawing
SITE PLAN
Scale 1:200 @ A2 Drawn C.R
Checked Date Jan 26

Drawing No.

MOR/26/05

This drawing and design is copyright and must not be reproduced in part or in whole without prior written consent. Contractors must verify all dimensions on site before commencing work