


Elevation 1 (West)
Scale 1:100

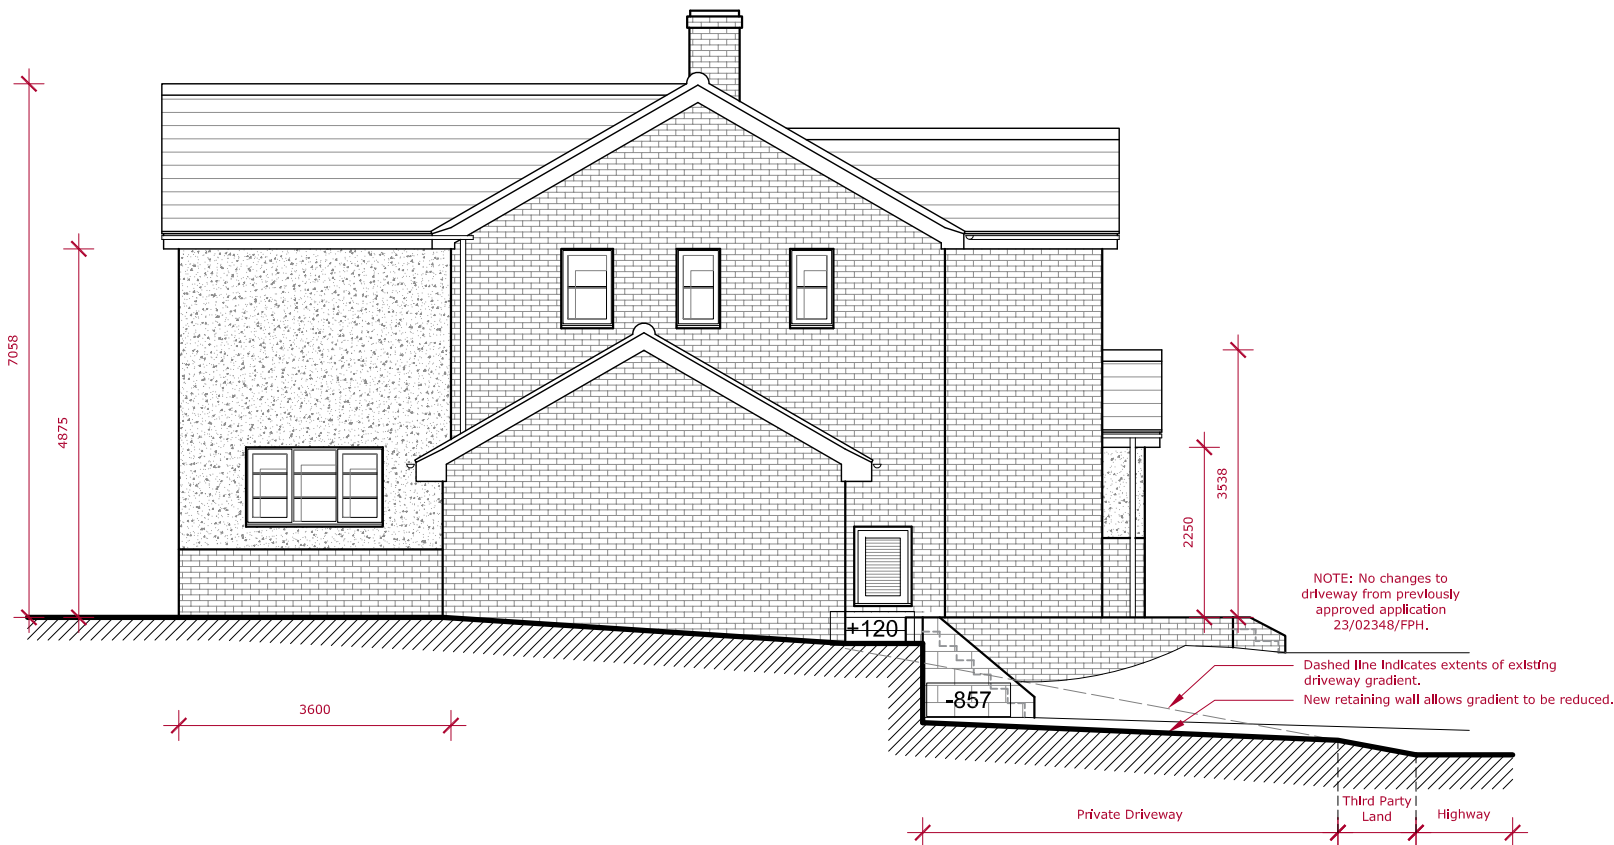

Elevation / Section 2 (North)
Scale 1:100


MATERIALS

Roof
New state tiles to replace the existing

Walls
Rear Elevation: Brick and smooth off white render.
Garage: Existing brick with smooth off white render.

Doors
Aluminium framed double glazed
Crittall style rear patio doors.

Windows
UPVC double glazed windows

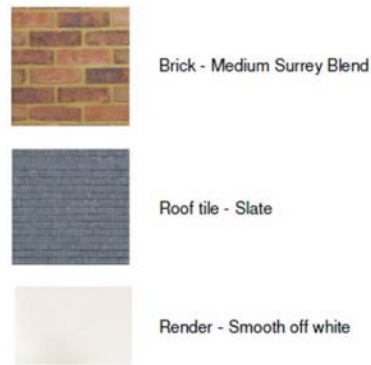

B	2026.07.23	Additional Information around driveway added.	cf
A	2026.07.21	Additional Information added.	cf
Rev:	Date:	Note:	By:

PLANNING



01462 420800 | 01799 530097

info@bbr-design.co.uk


www.bbr-design.co.uk



Contract:
18 Standhill Close
Hitchin
Hertfordshire
SG4 9BW
Drawing Title:
Proposed Elevations

Scale:
1:100
@ A2
Job No:
24276
Drawn/checked:
cf
Date:
March 2026

Drawing No:
PL16
Revision:
B
© BBR Design 2026

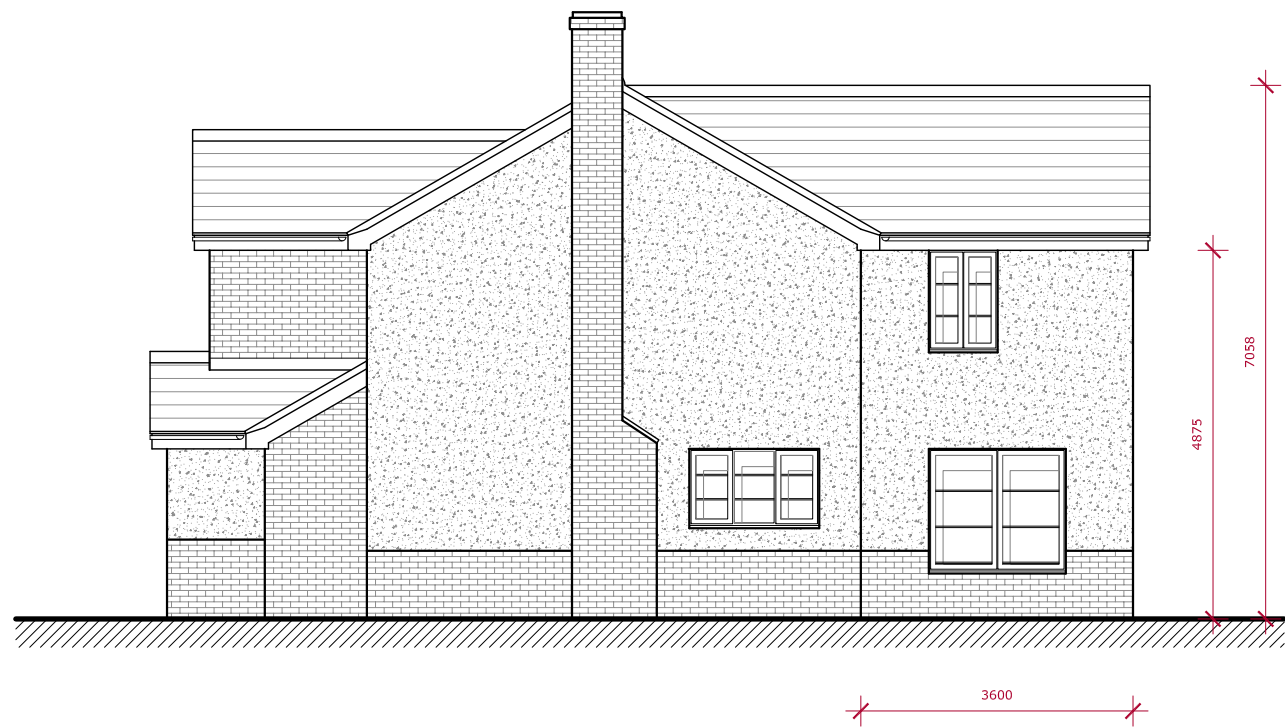

Elevation 3 (South)
Scale 1:100



Elevation 4 (East)
Scale 1:100