

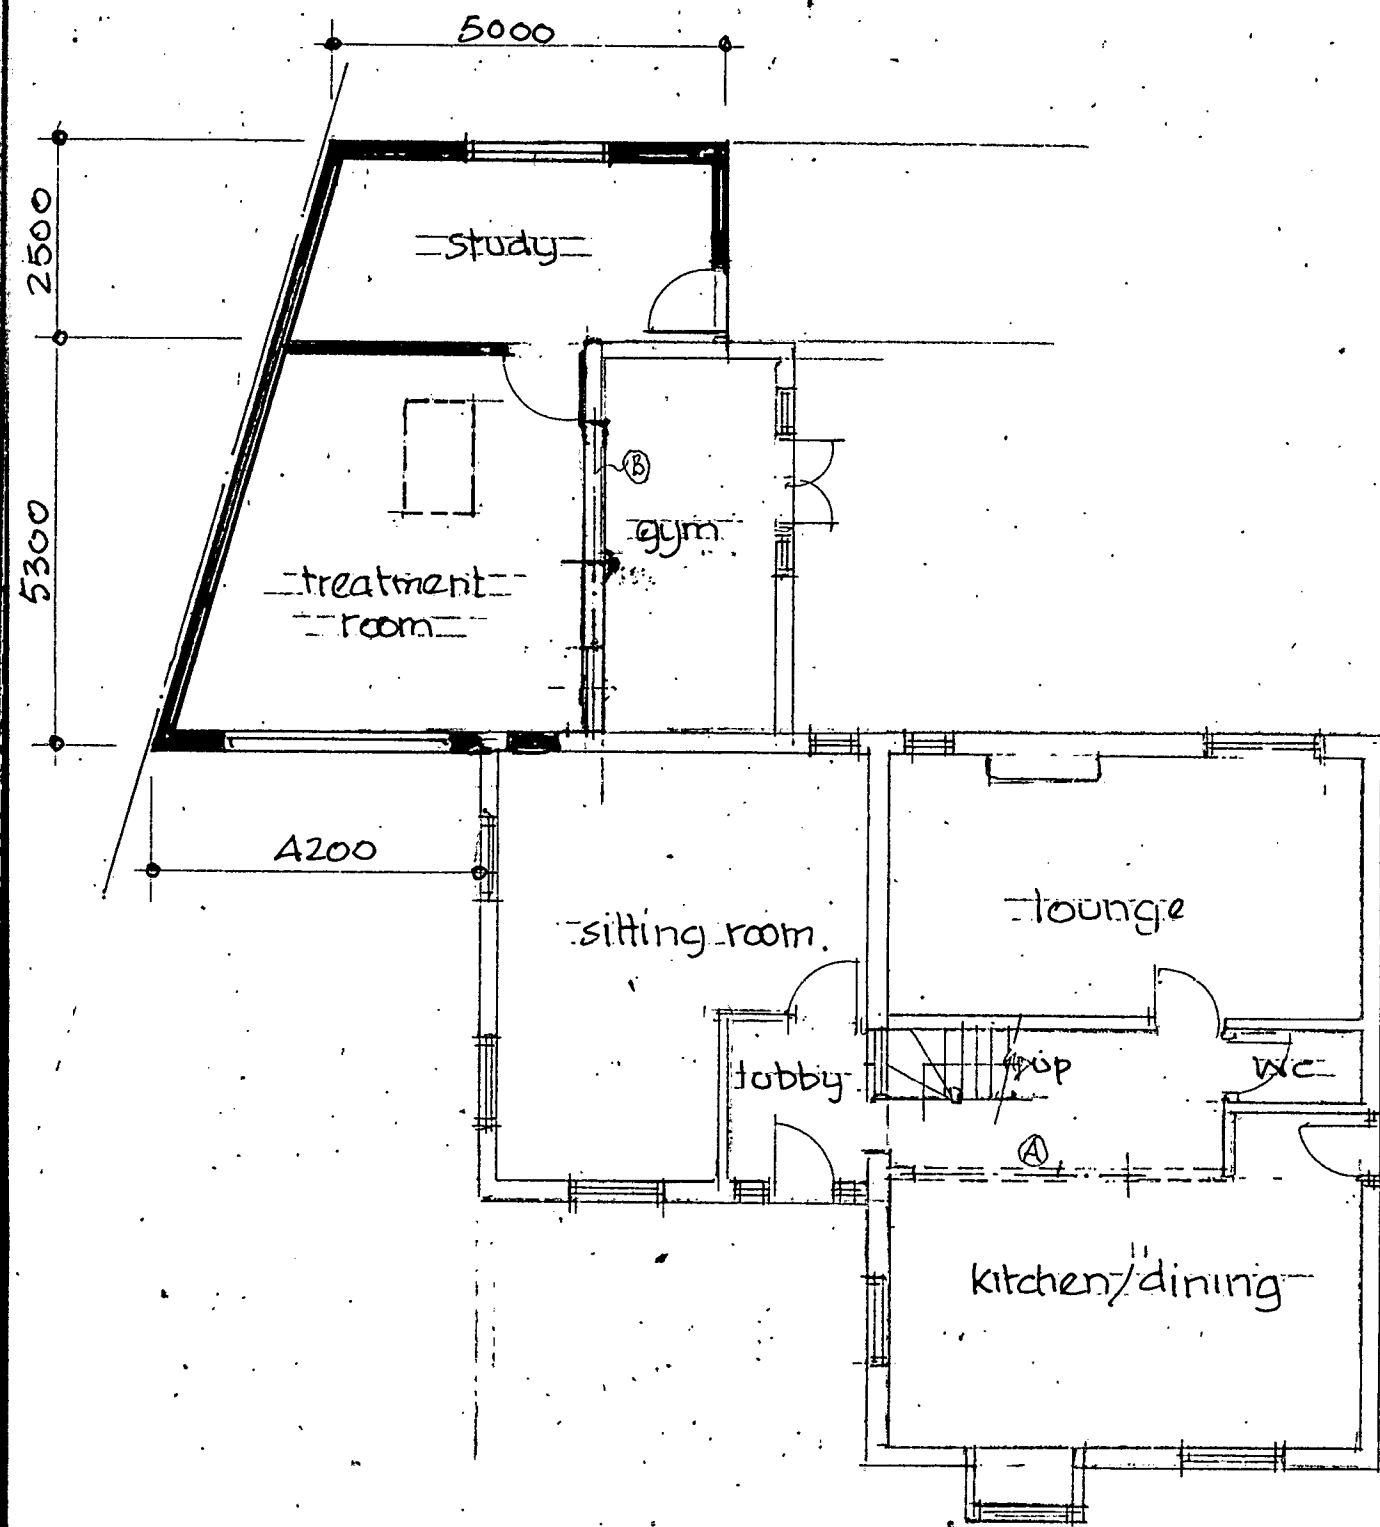


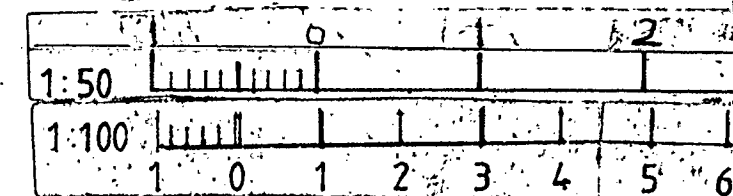

ground floor plan

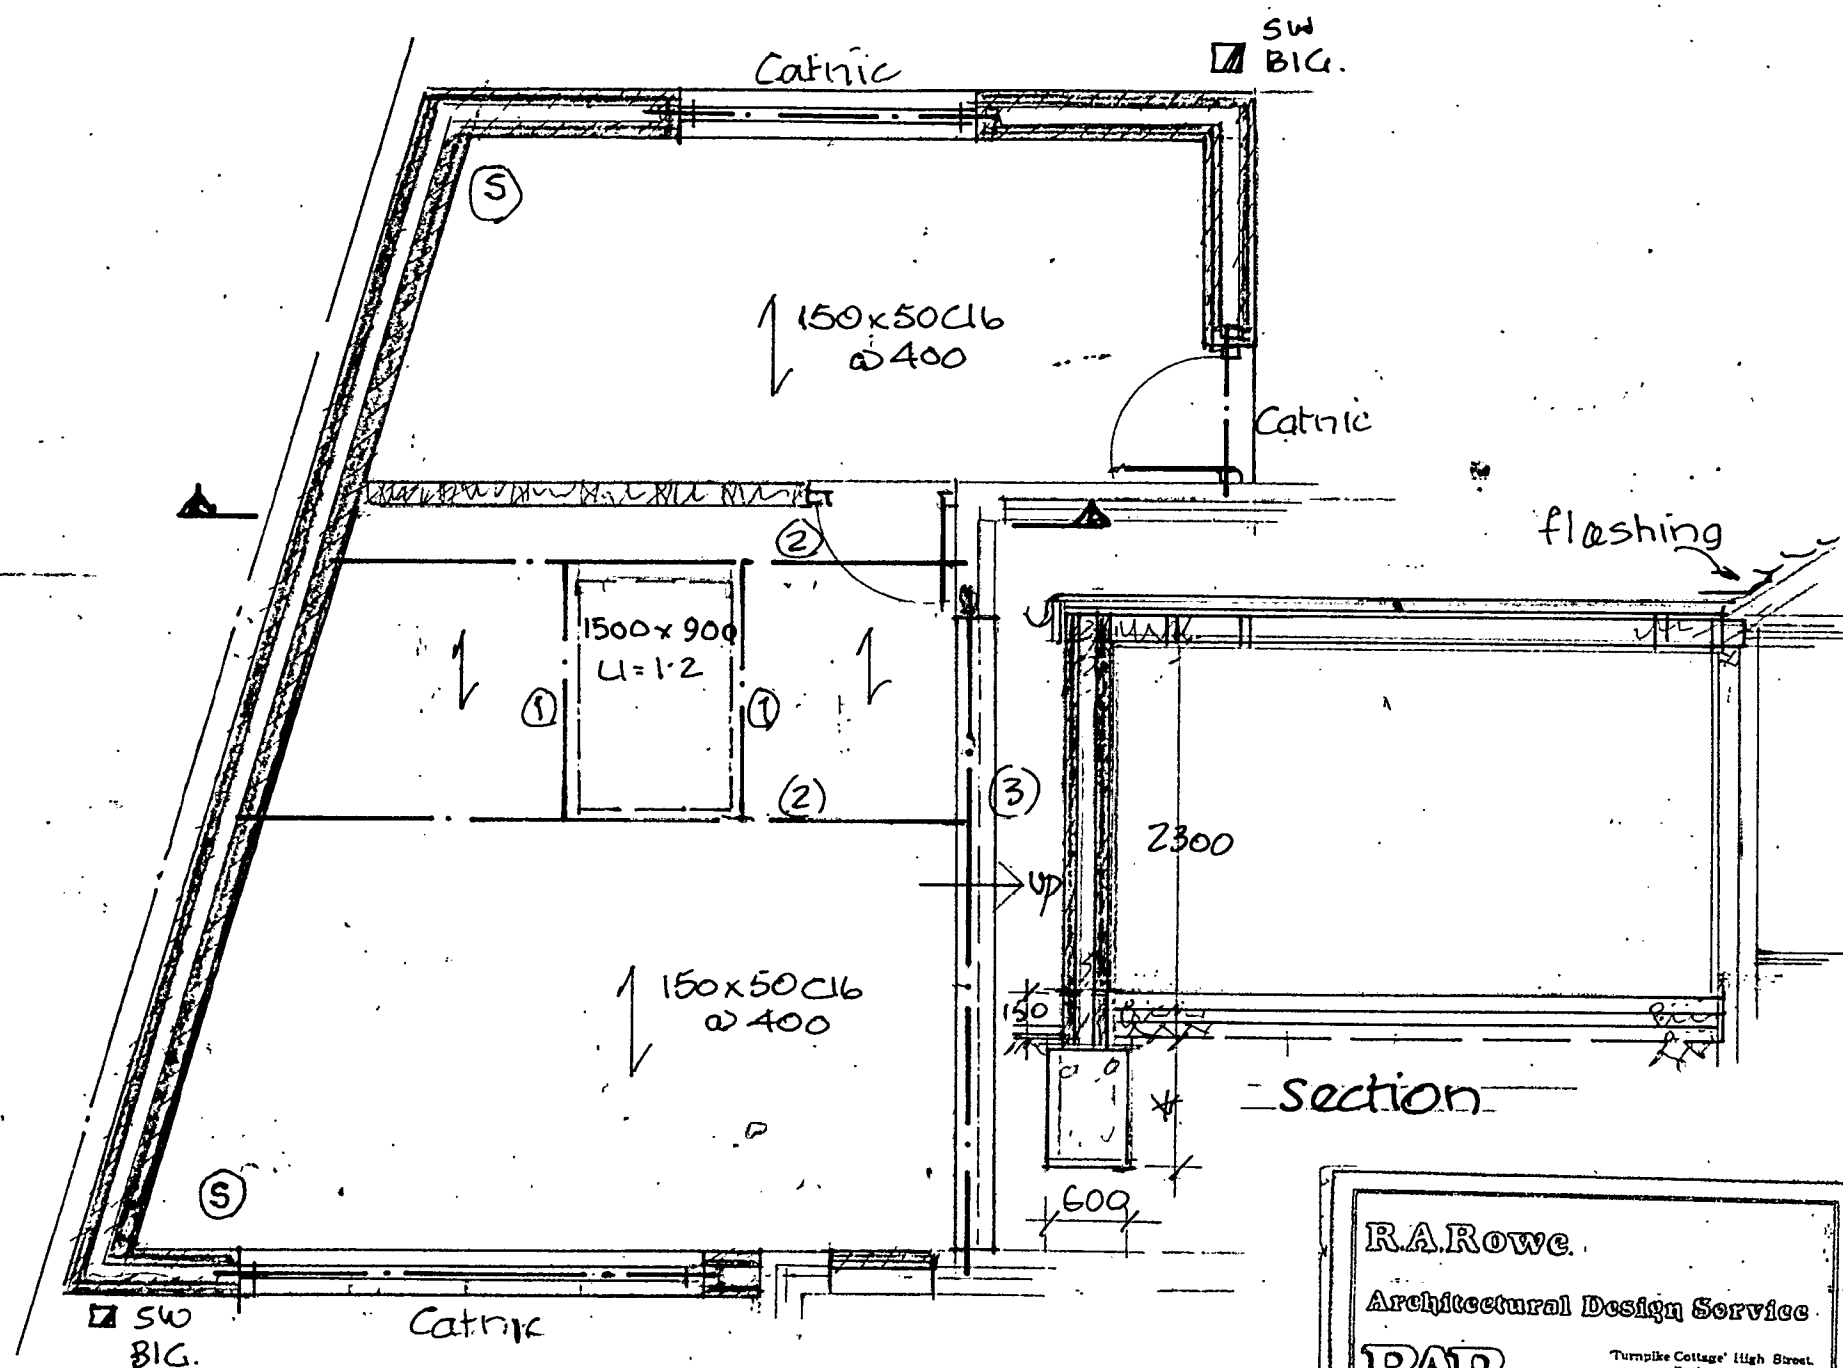

R.A. Rowe  
Architectural Design Service  
**RAR**  
Turnpike Cottage, High Street,  
Barkway, SG8 8EG.  
Tel: 01783 848918

89 Layston Park, Royston  
Proposed extension  
Proposed ground  
floor plan

Scales: 100  
Date: May 26 Drawn: RAR  
Drawing No. 10-26-Z Rev: