






front elevation

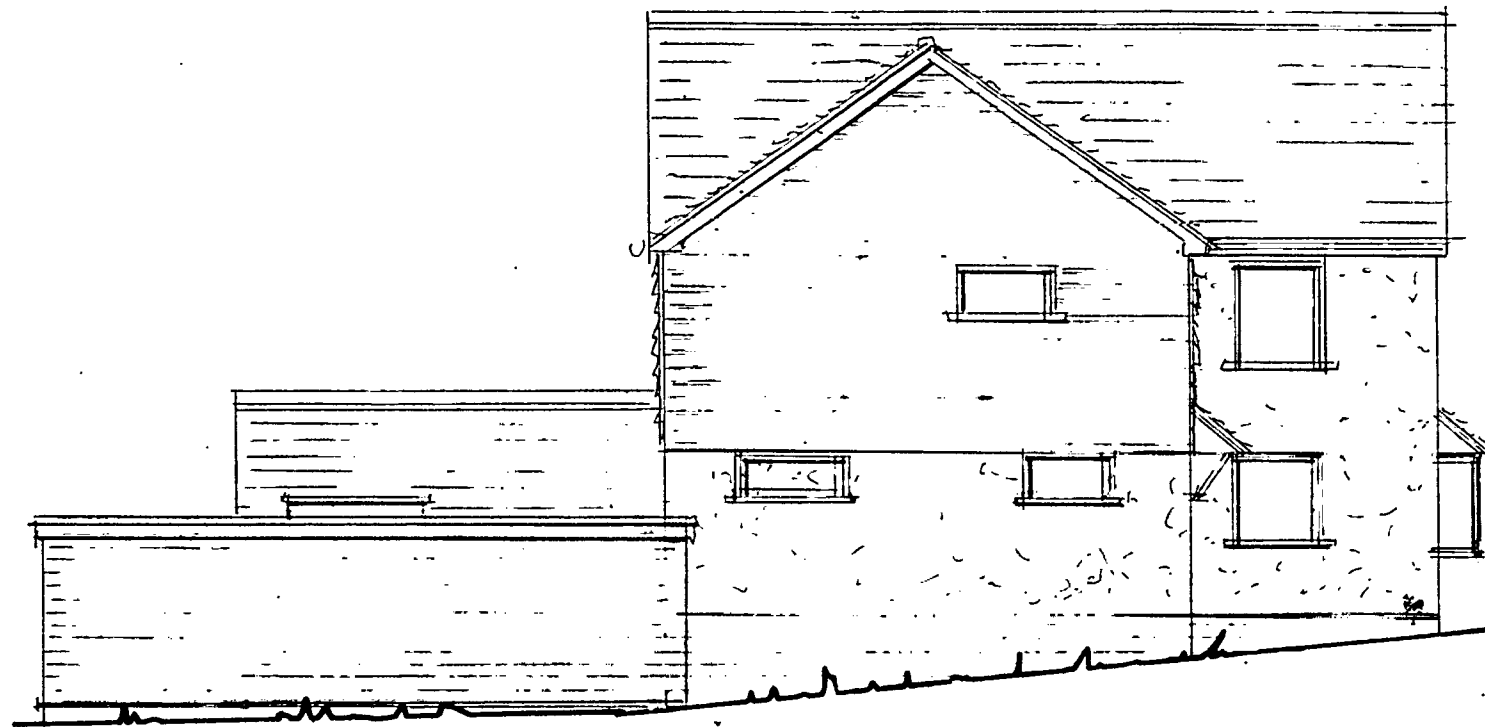

side elevation

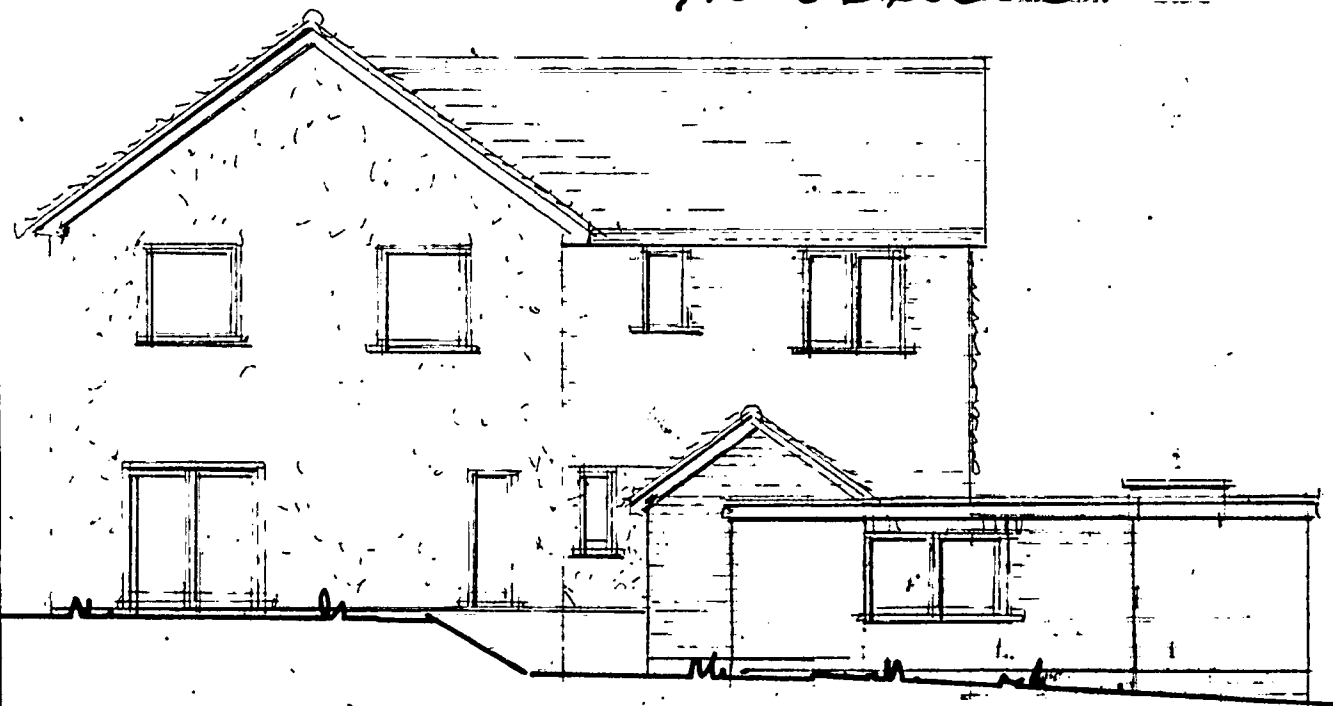

rear elevation

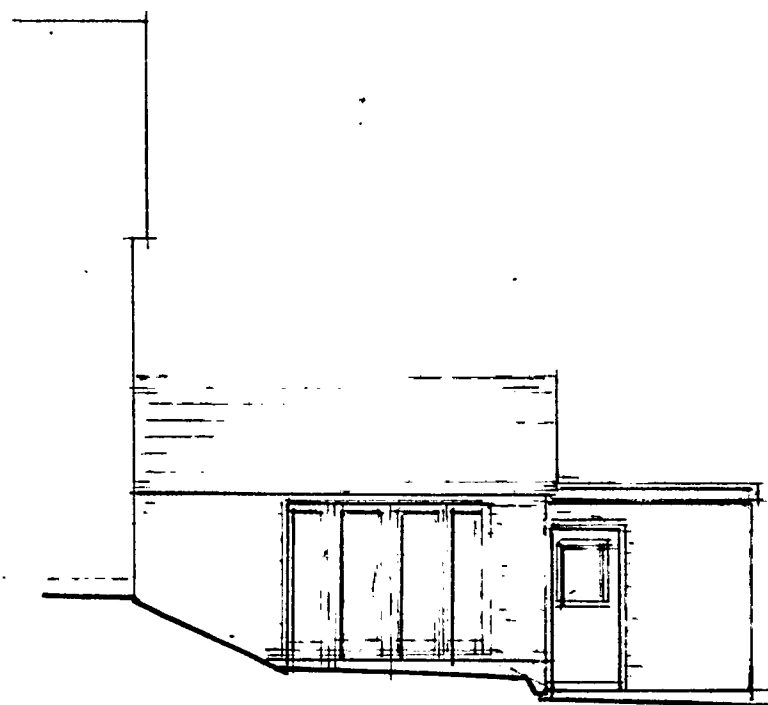

side elevation

R.A. Rowe

Architectural Design Service

RAR

Turnpike Cottage, High Street,
Barkway, SO6 8EQ.
Tel: 01763 846818

89 Lauston Park
Royston
Proposed extension
Proposed elevations

1:100 1 0 1 2 3 4 5 6

Scale: 1:100
Date: May 26 Drawn: RAR
Drawing No: 10-26-1 Rev: