

Note:
For safety reasons all underground drainage details are by visual inspection only.
Drainage must be verified on site before the commencement of any works.




Abbreviations:	
ACP	Arch Crown Point
ASR	Arch Spring Point
BL	Beam Level
BS	Beam Soffit
UB	Underside of Beam
C	Ceiling
CL	Ceiling Level
Cup	Ceiling Up
Cot.	Cover Level
DAC	Door Arch Crown
DAS	Door Arch Spring
DH	Door Head
DS	Door Sill
FL	Floor Level
HL	Heated Towel Rail
IL	Invert Level
PL	Purfin Level
RH	Recess Head
RSJ	Rolled Steel Joist
SCL	Suspended Ceiling Level
US	Understate
USJ	Understate of Joist
W	Wall
WB	Wash Basin
UTL	Unstable to LRI
WH	Window Head
WL	Window Sill
WS	Window Sill

Benchmark Details:
Survey Grid set to Ordnance Survey Grid via RTK network.
All Levels related to Ordnance Survey Datum via RTK network.

Drawing Title:
Ground Floor Plan

Job Title:
Deans Yard
South Road
Baldock
Hertfordshire

Scale:	Size:	Date:
1/100	A2	June 2025

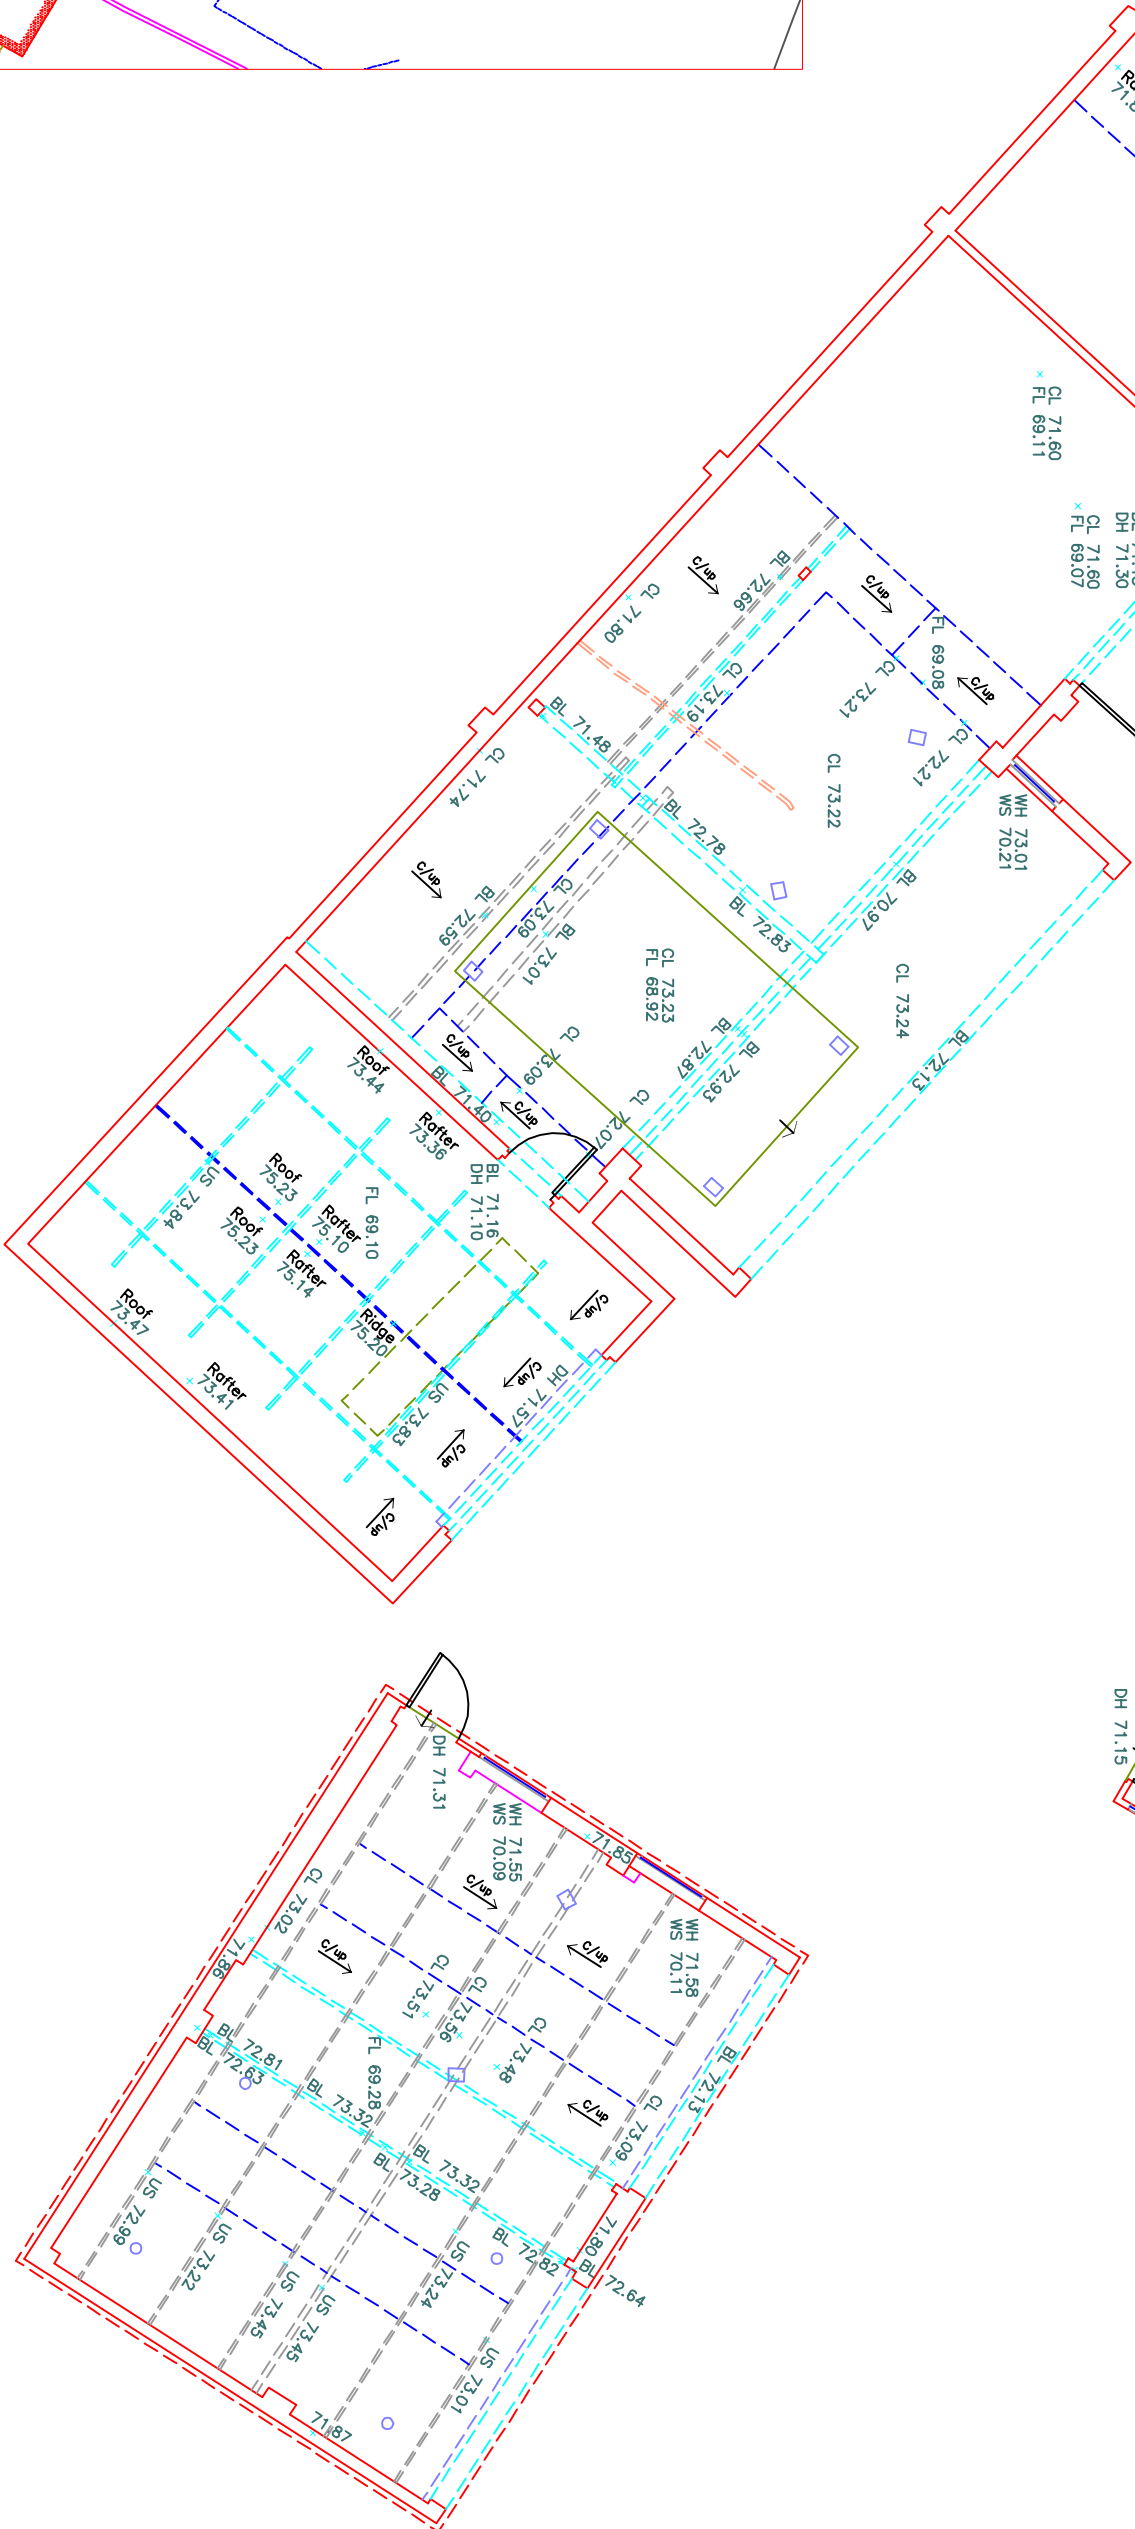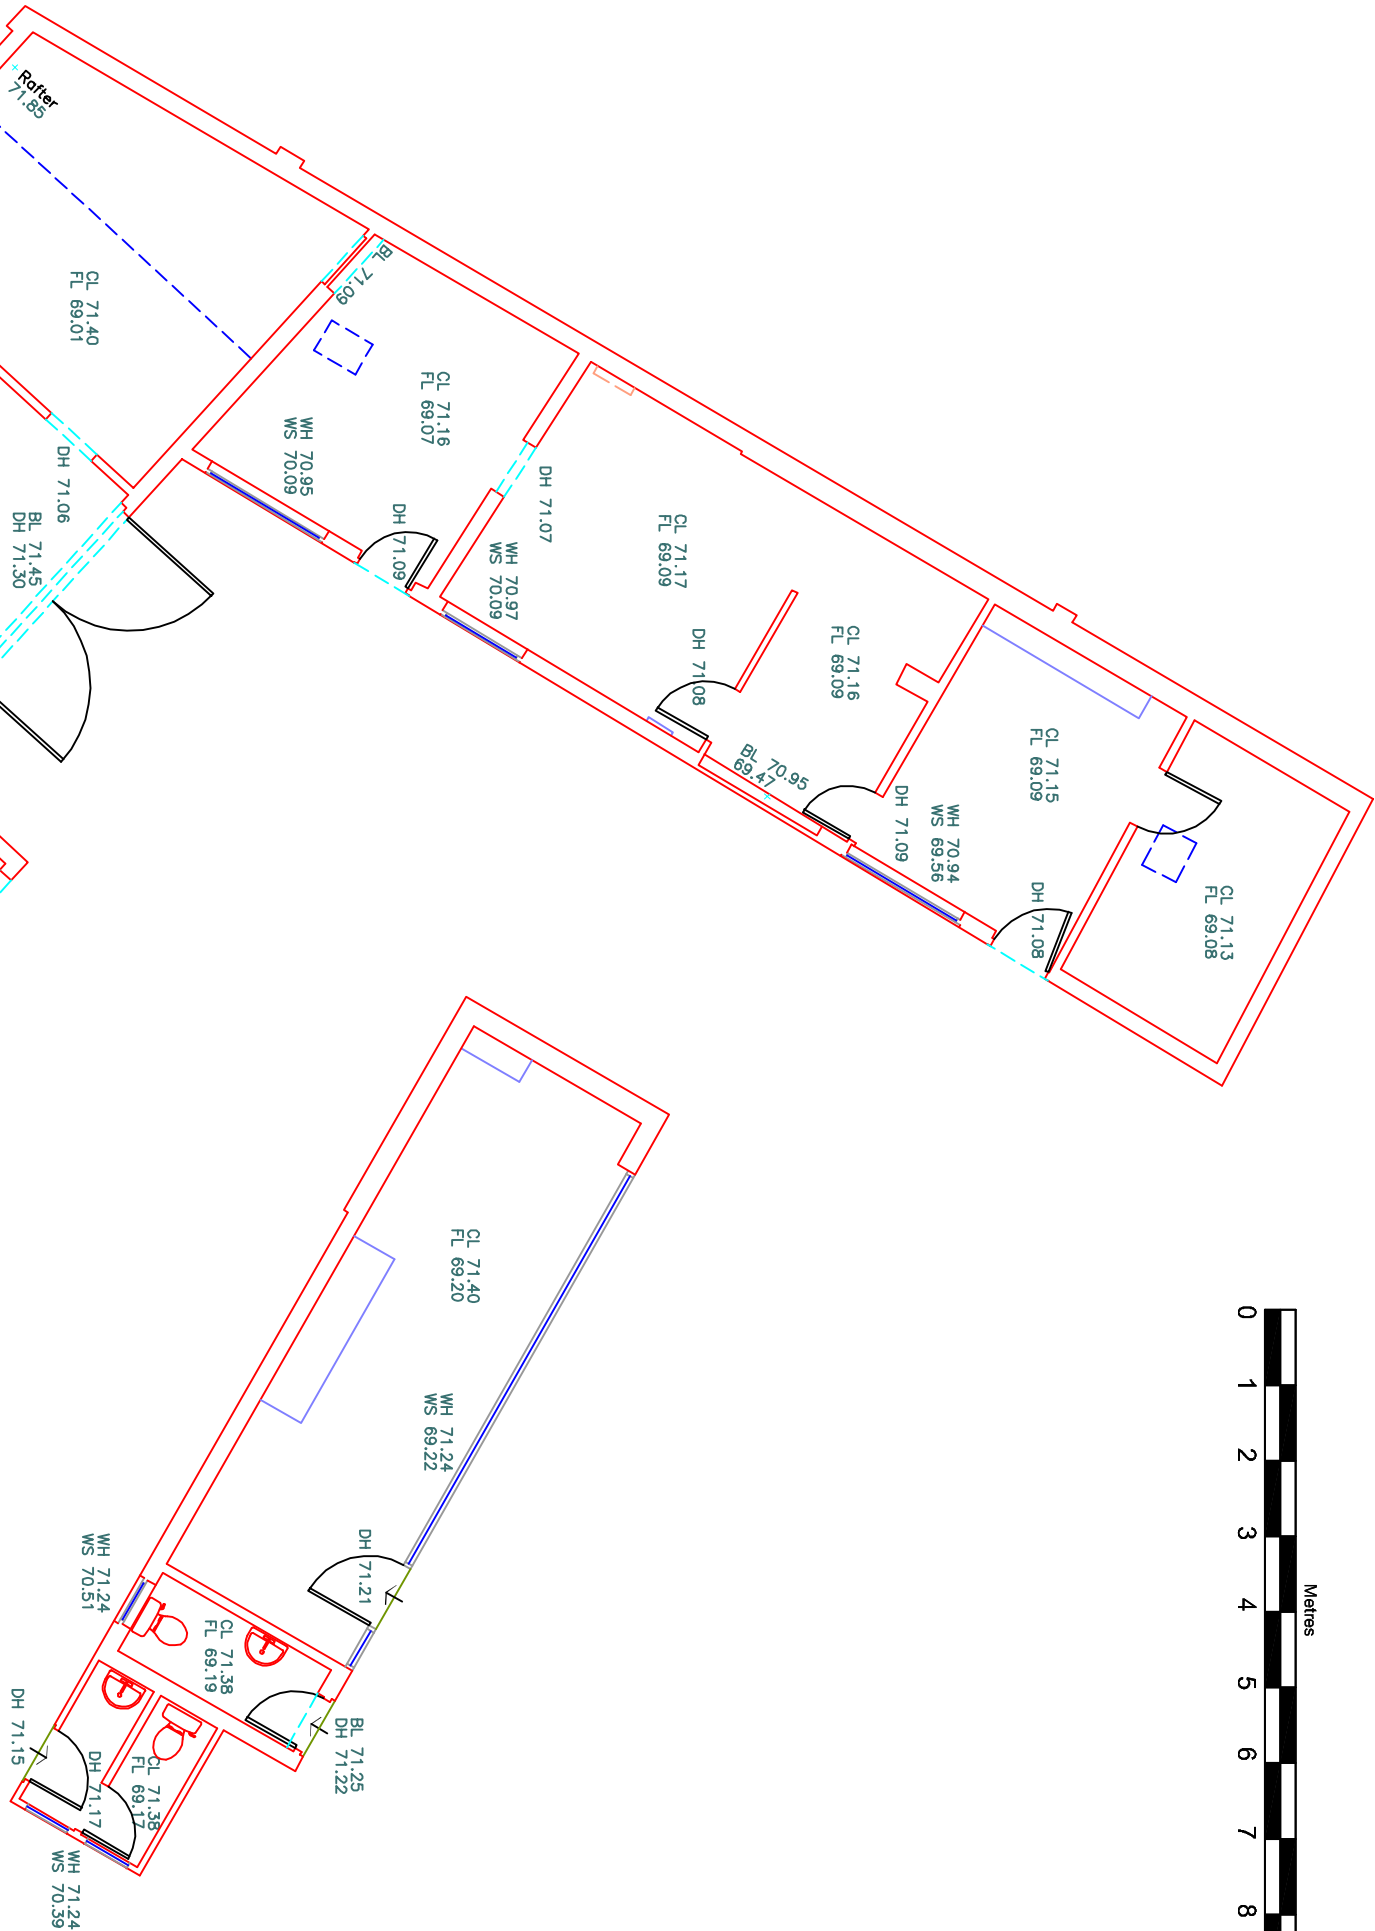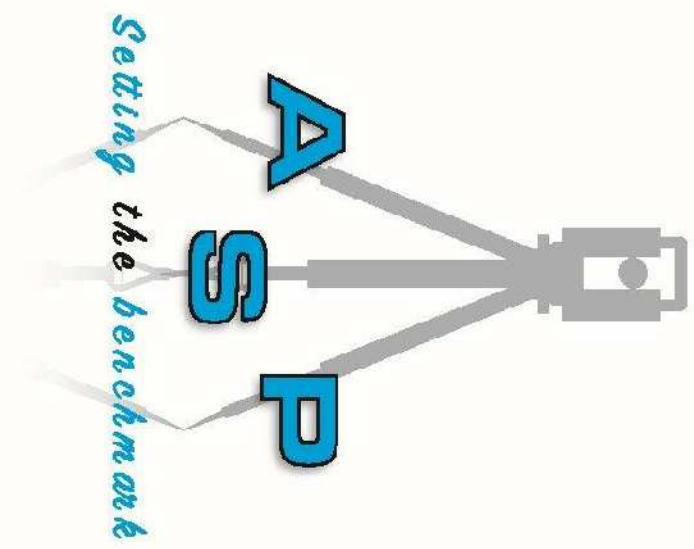

Location Plan:

