






EXISTING FRONT ELEVATION (1: 100)

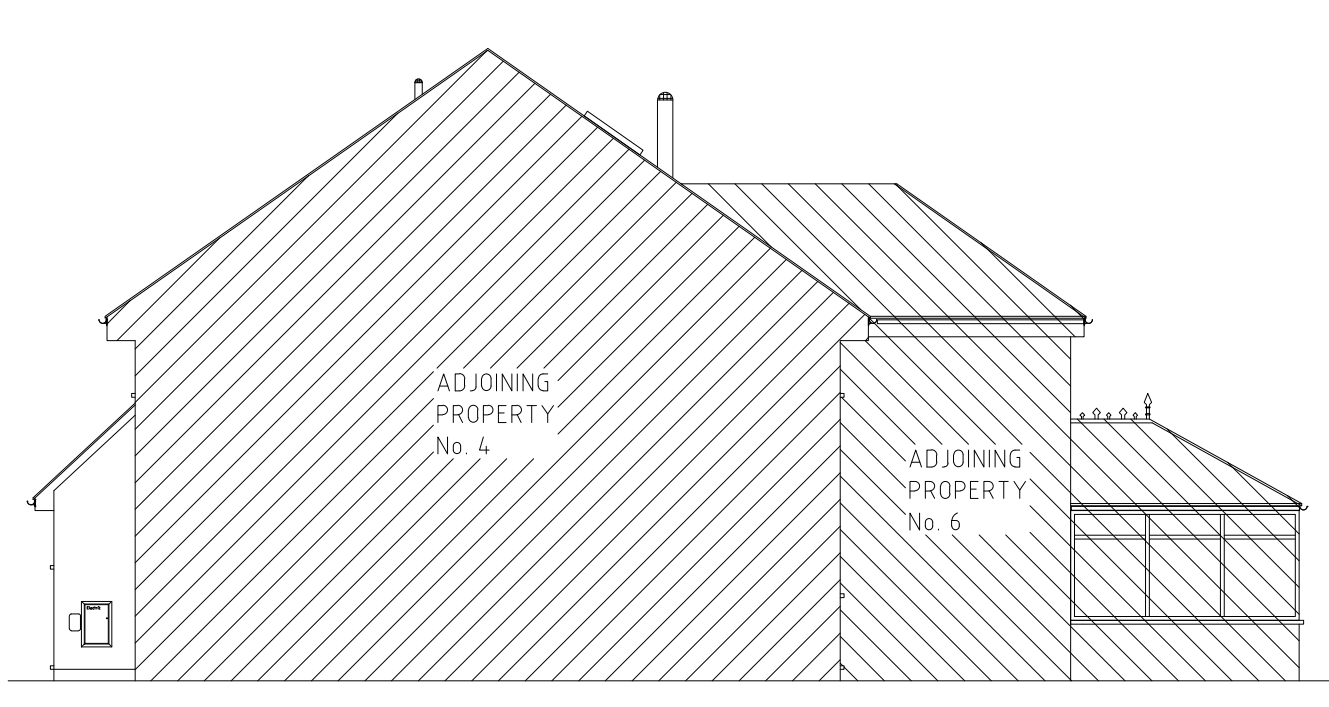


EXISTING SIDE ELEVATION (1: 100)

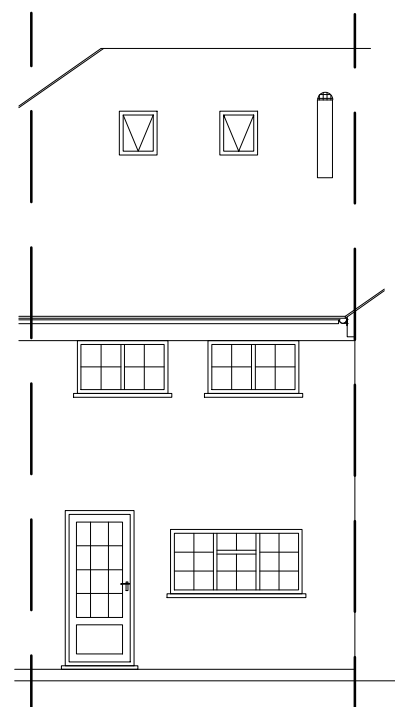


EXISTING REAR ELEVATION (1: 100)

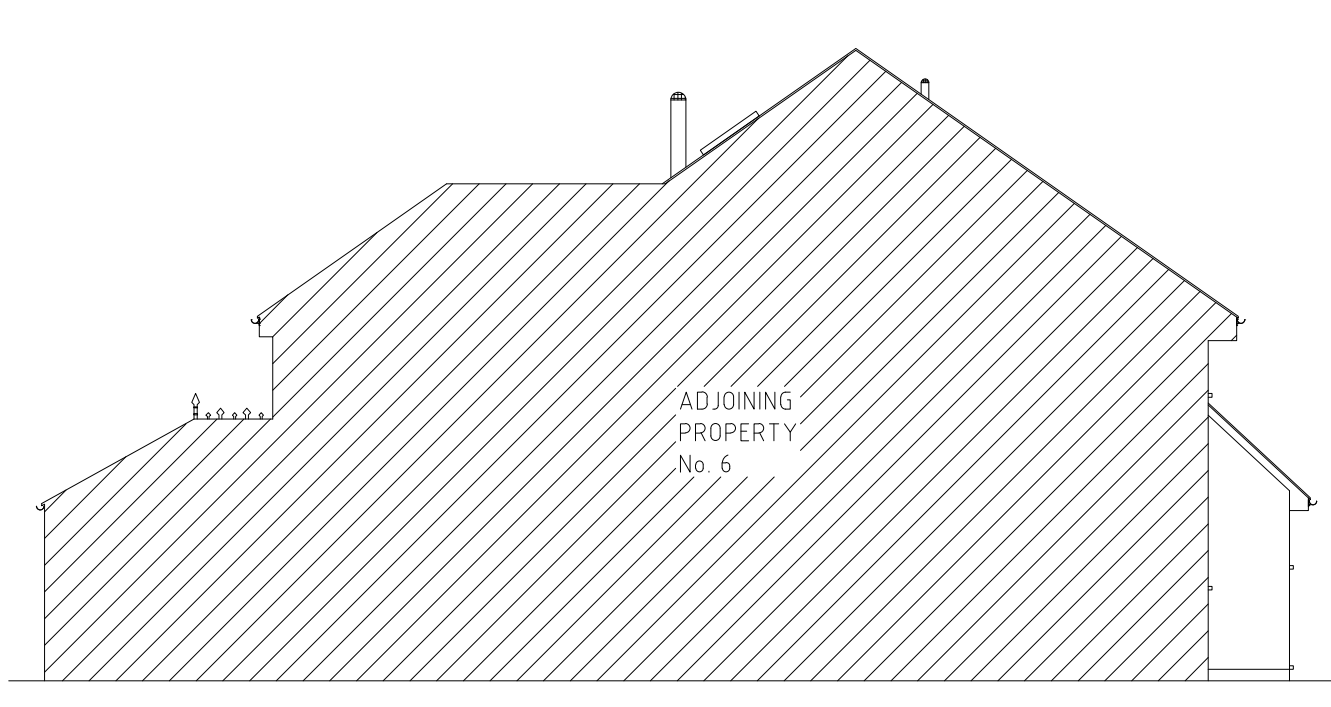


EXISTING SIDE ELEVATION (1: 100)

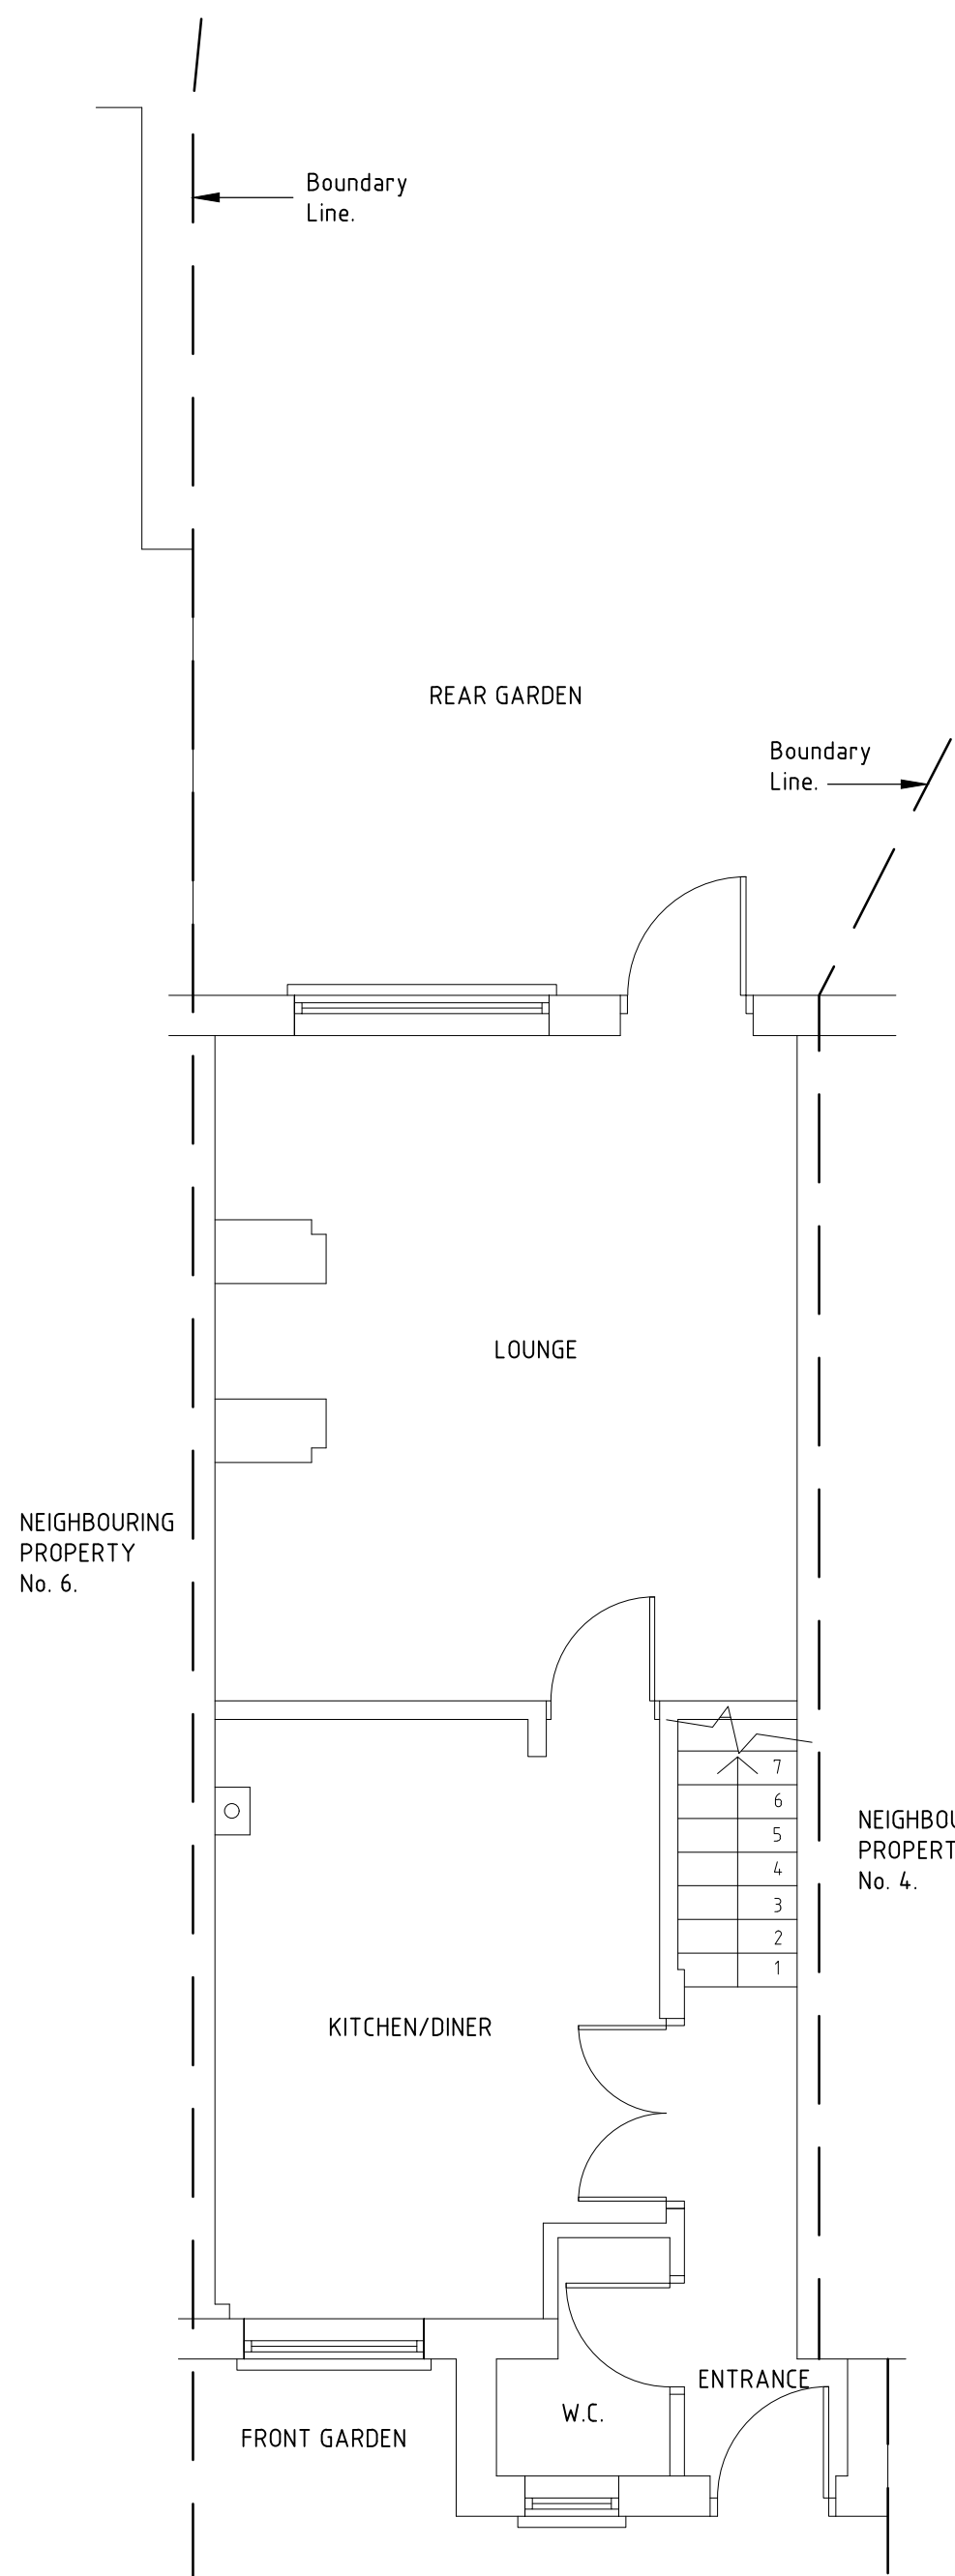


GROUND FLOOR PLAN

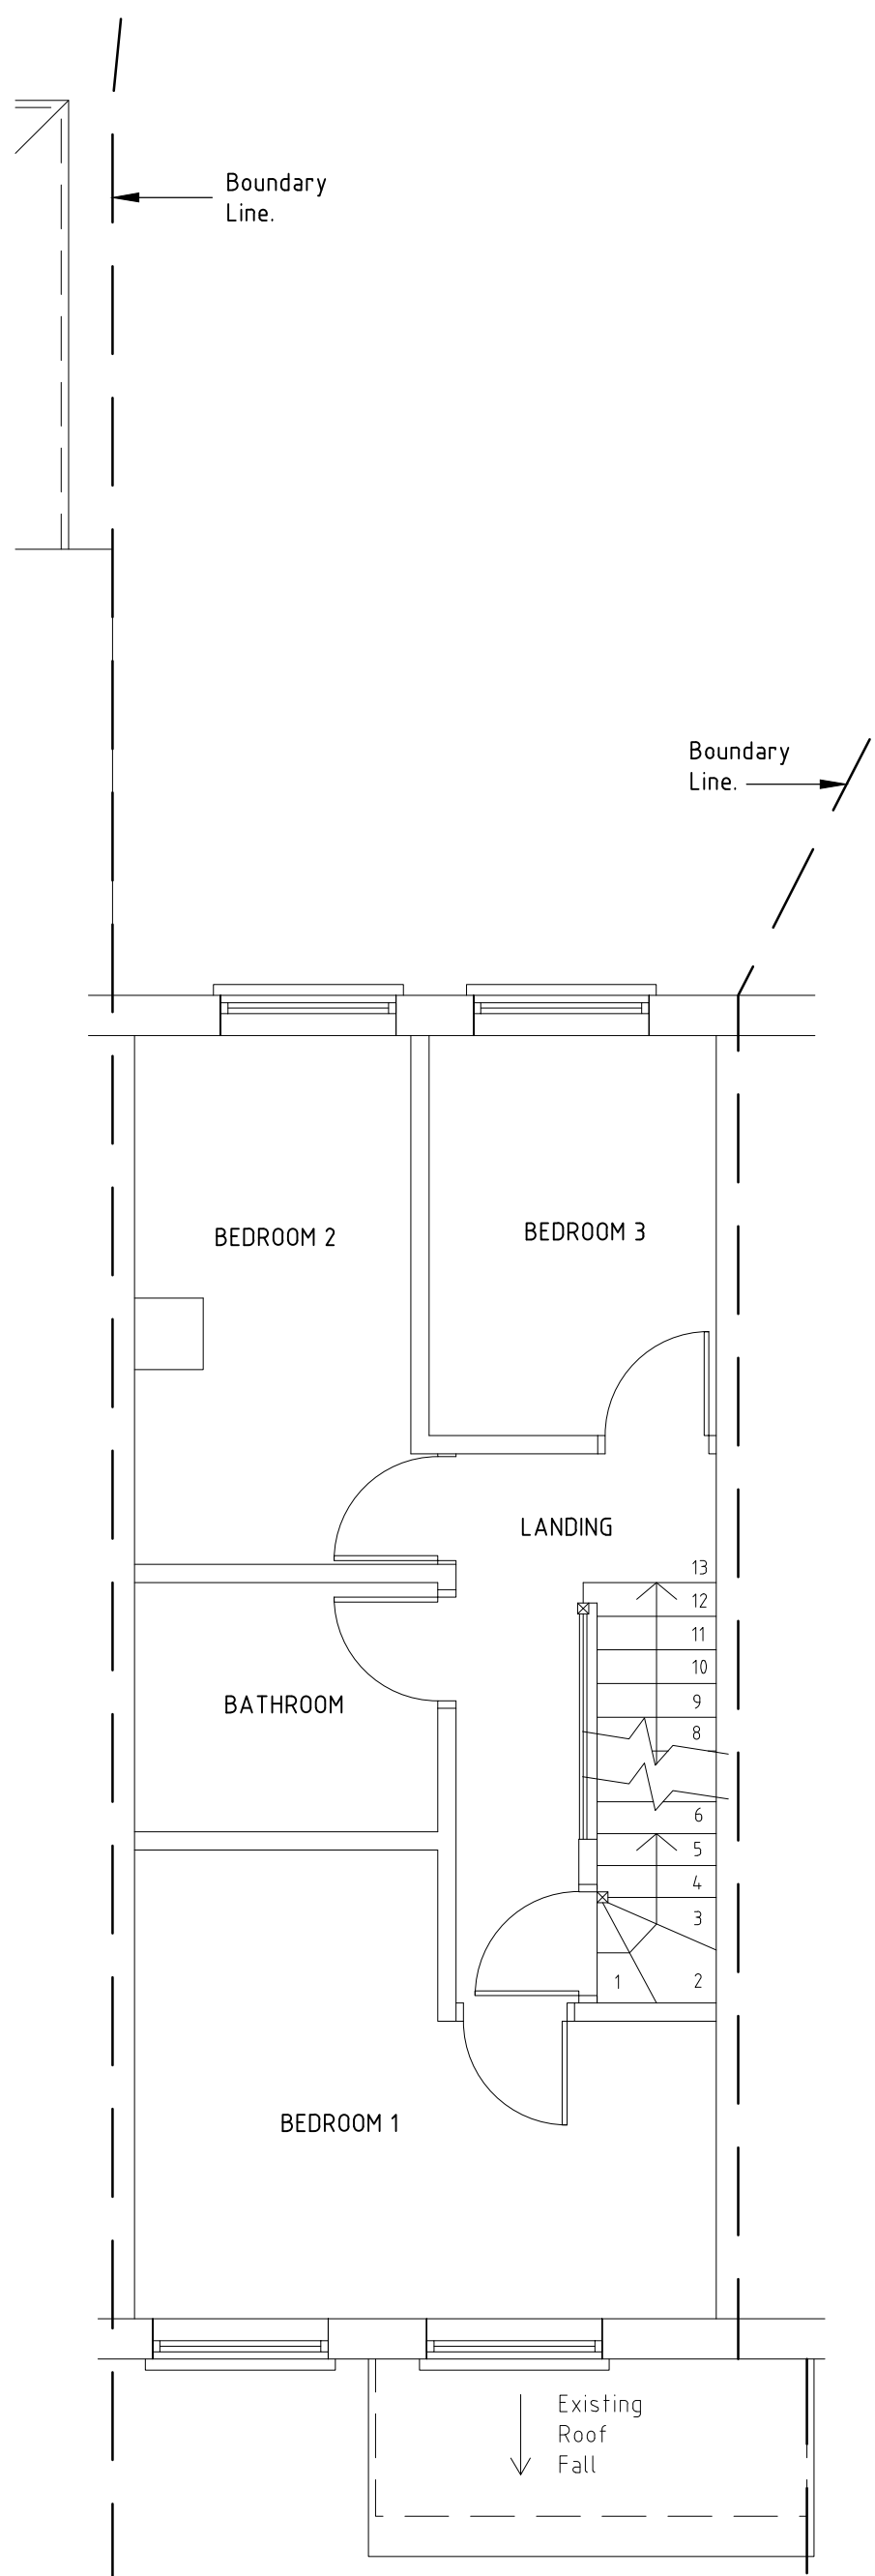


FIRST FLOOR PLAN

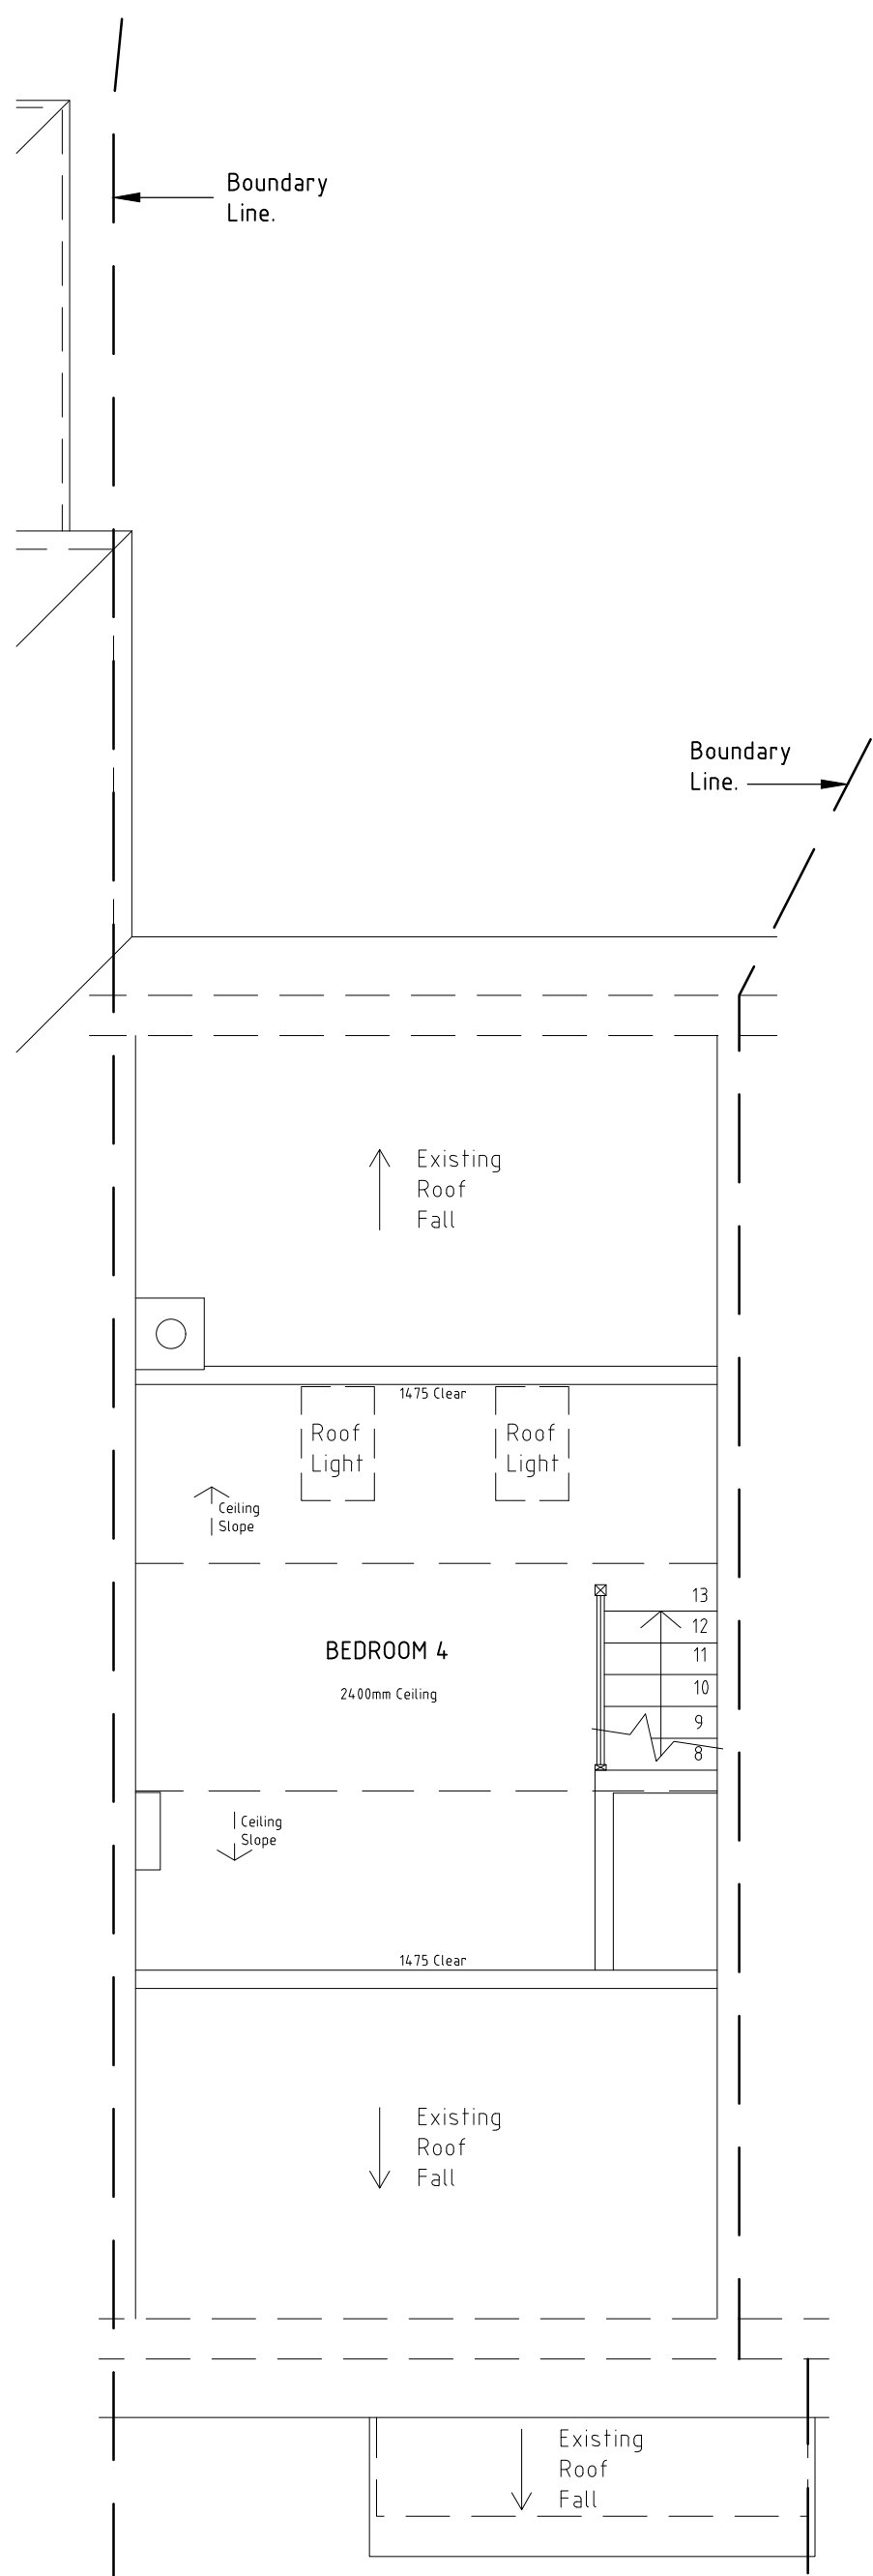


LOFT PLAN

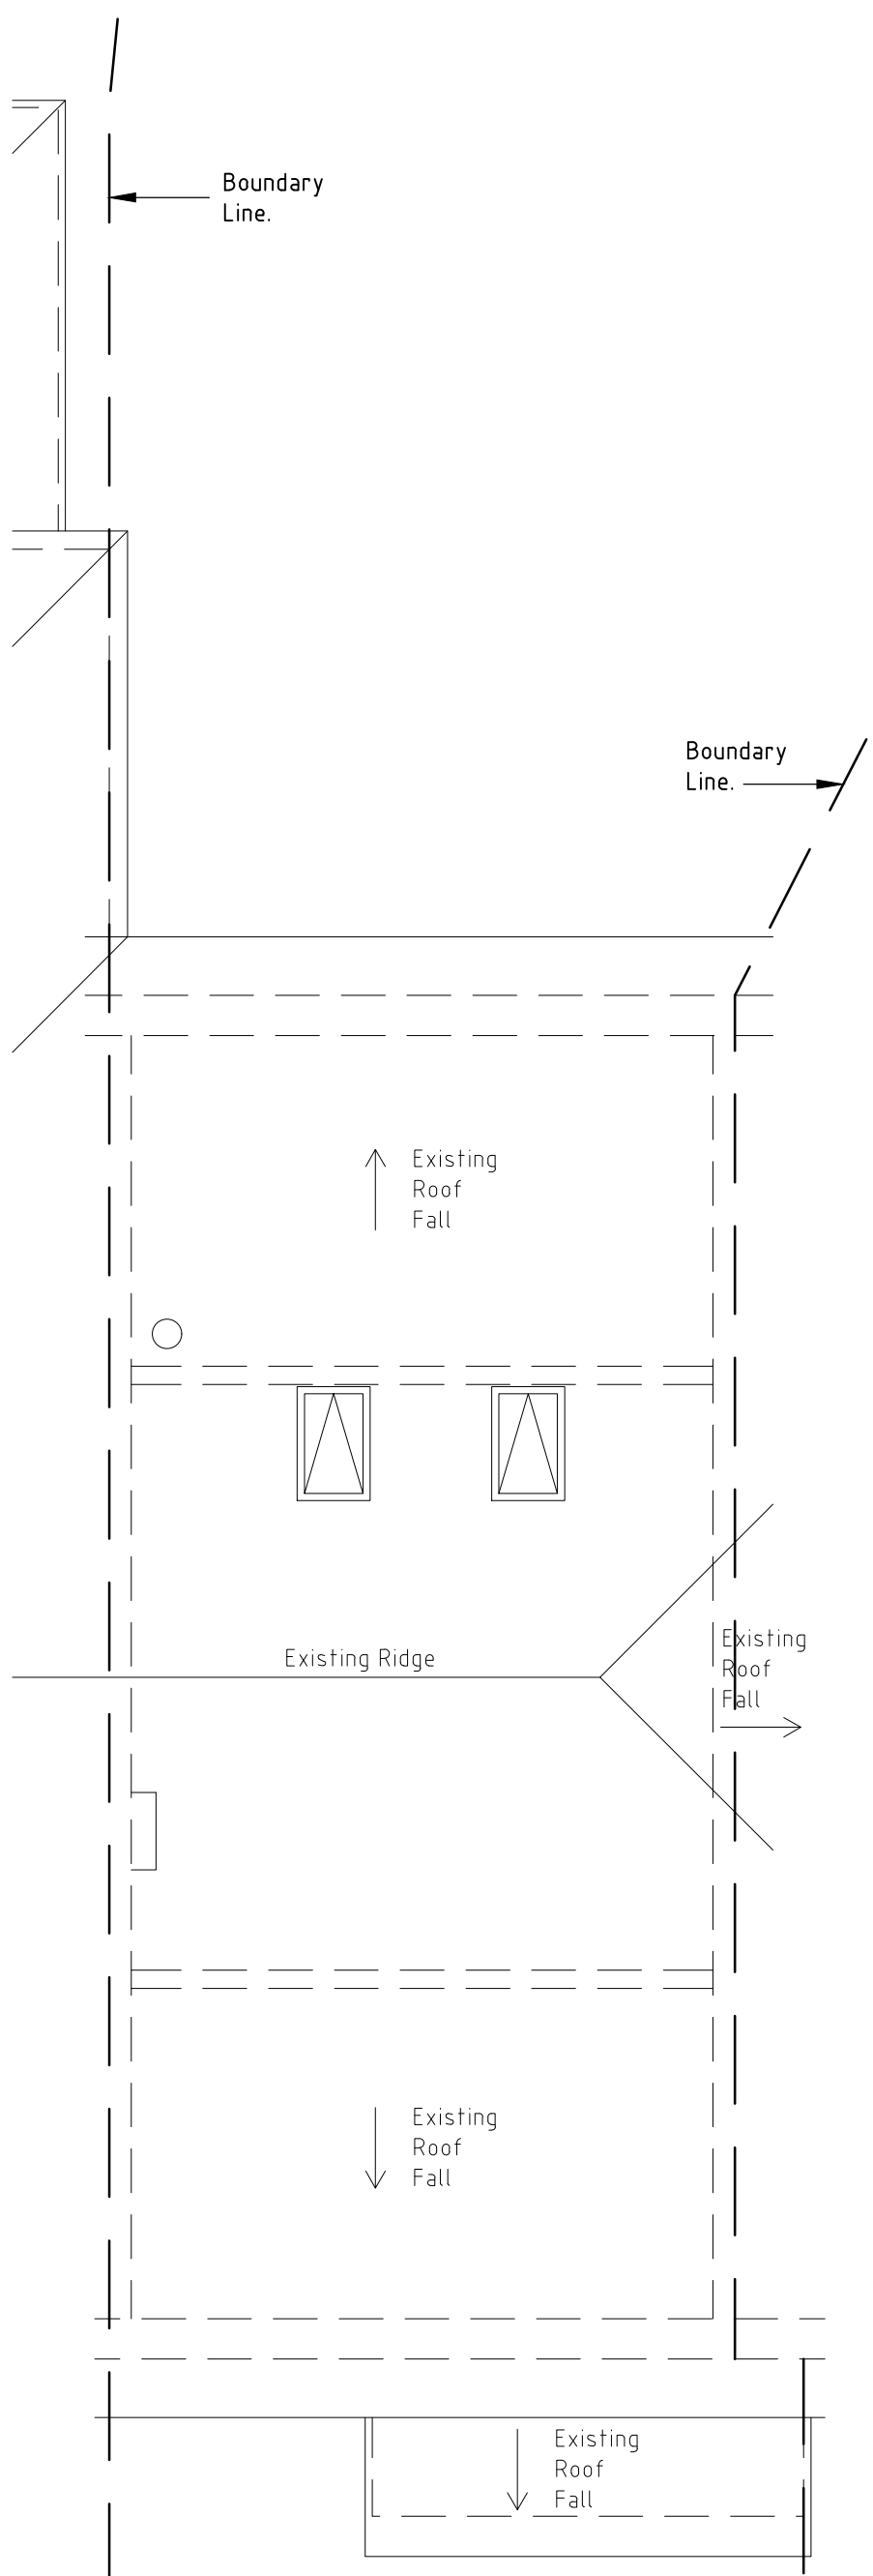

ROOF PLAN

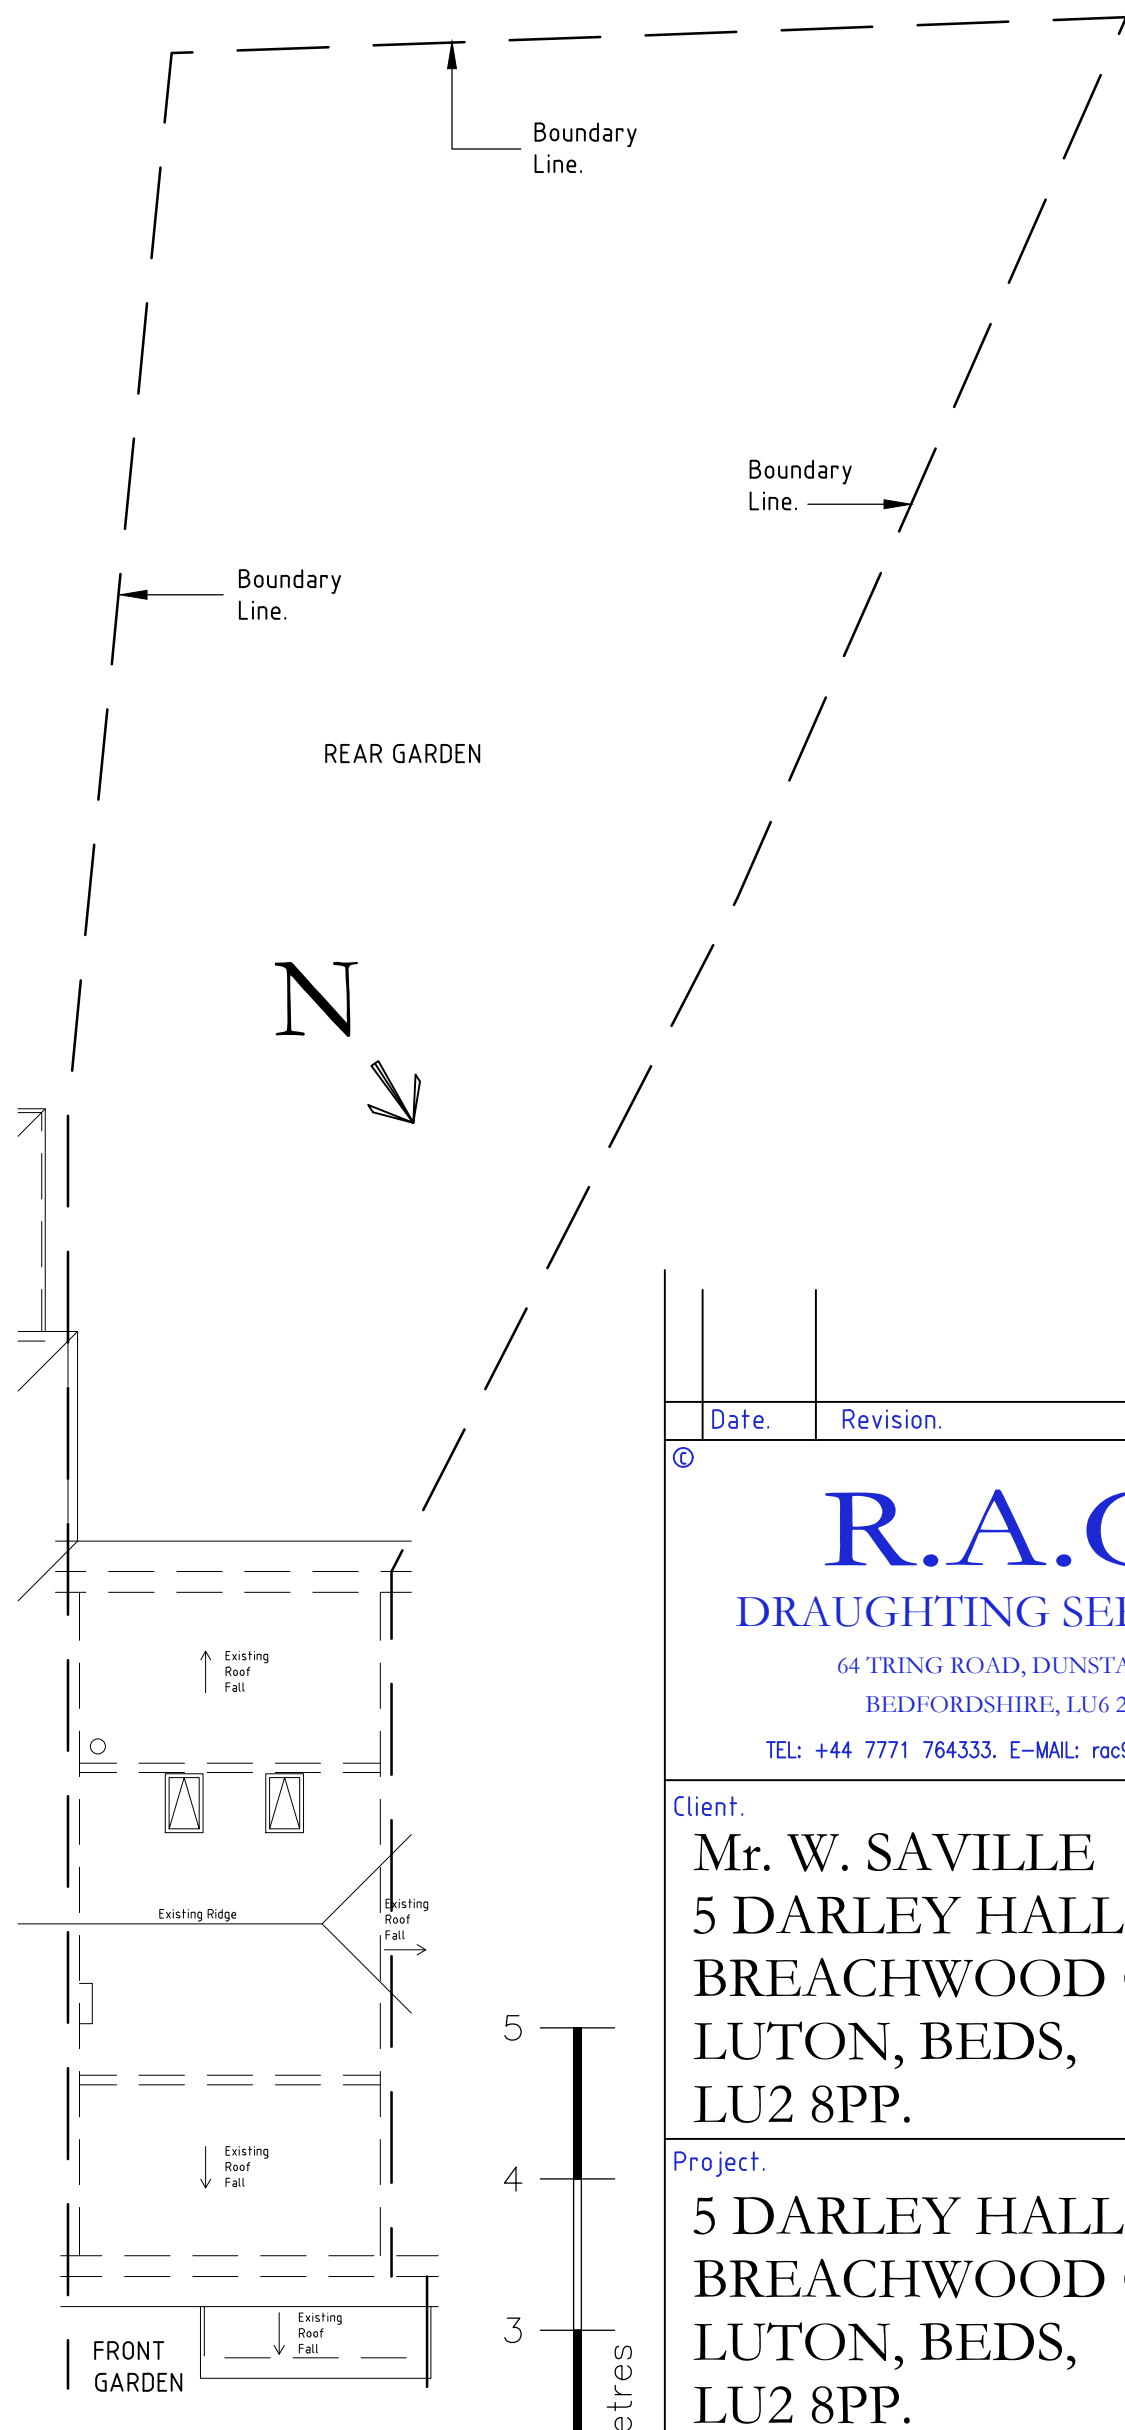

SITE PLAN (1:100)

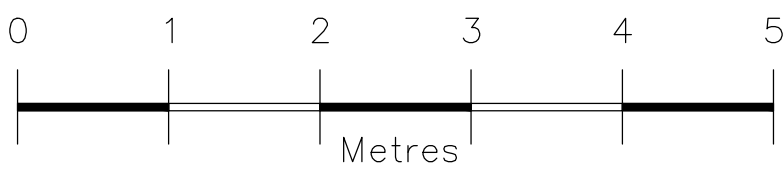

Date	Revision
©	
R.A.C. DRAFTING SERVICES 64 TRING ROAD, DUNSTABLE, BEDFORDSHIRE, LU6 2PT. TEL: +44 7771 764333. E-MAIL: rac977@aol.com	
Client: Mr. W. SAVILLE 5 DARLEY HALL, BREACHWOOD GREEN, LUTON, BEDS, LU2 8PP.	
Project: 5 DARLEY HALL, BREACHWOOD GREEN, LUTON, BEDS, LU2 8PP.	
Title: EXISTING PLANS & ELEVATIONS.	
Planning Ref. PP-14681371	
Scale: 1 : 50 @ A1	Date: FEB. 26
Drng. No. 810/D001	Rev.