


REAR ELEVATION (SOUTH)

1 / 100 SCALE

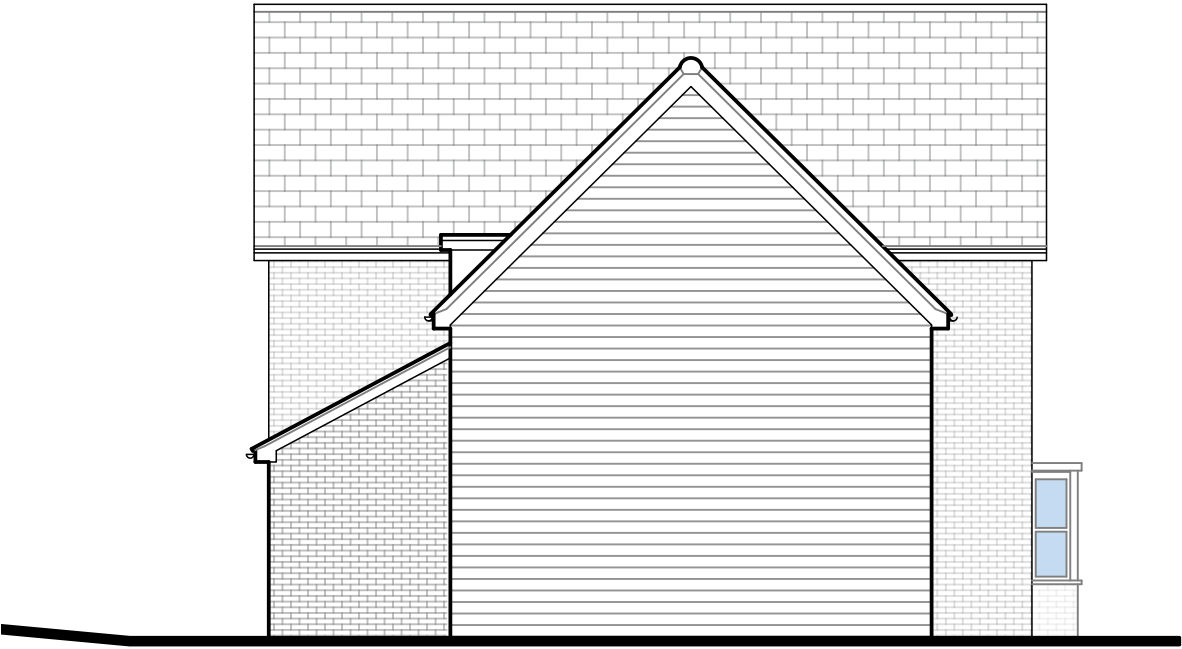


SIDE ELEVATION (EAST)

1 / 100 SCALE



SIDE ELEVATION (WEST)

1 / 100 SCALE

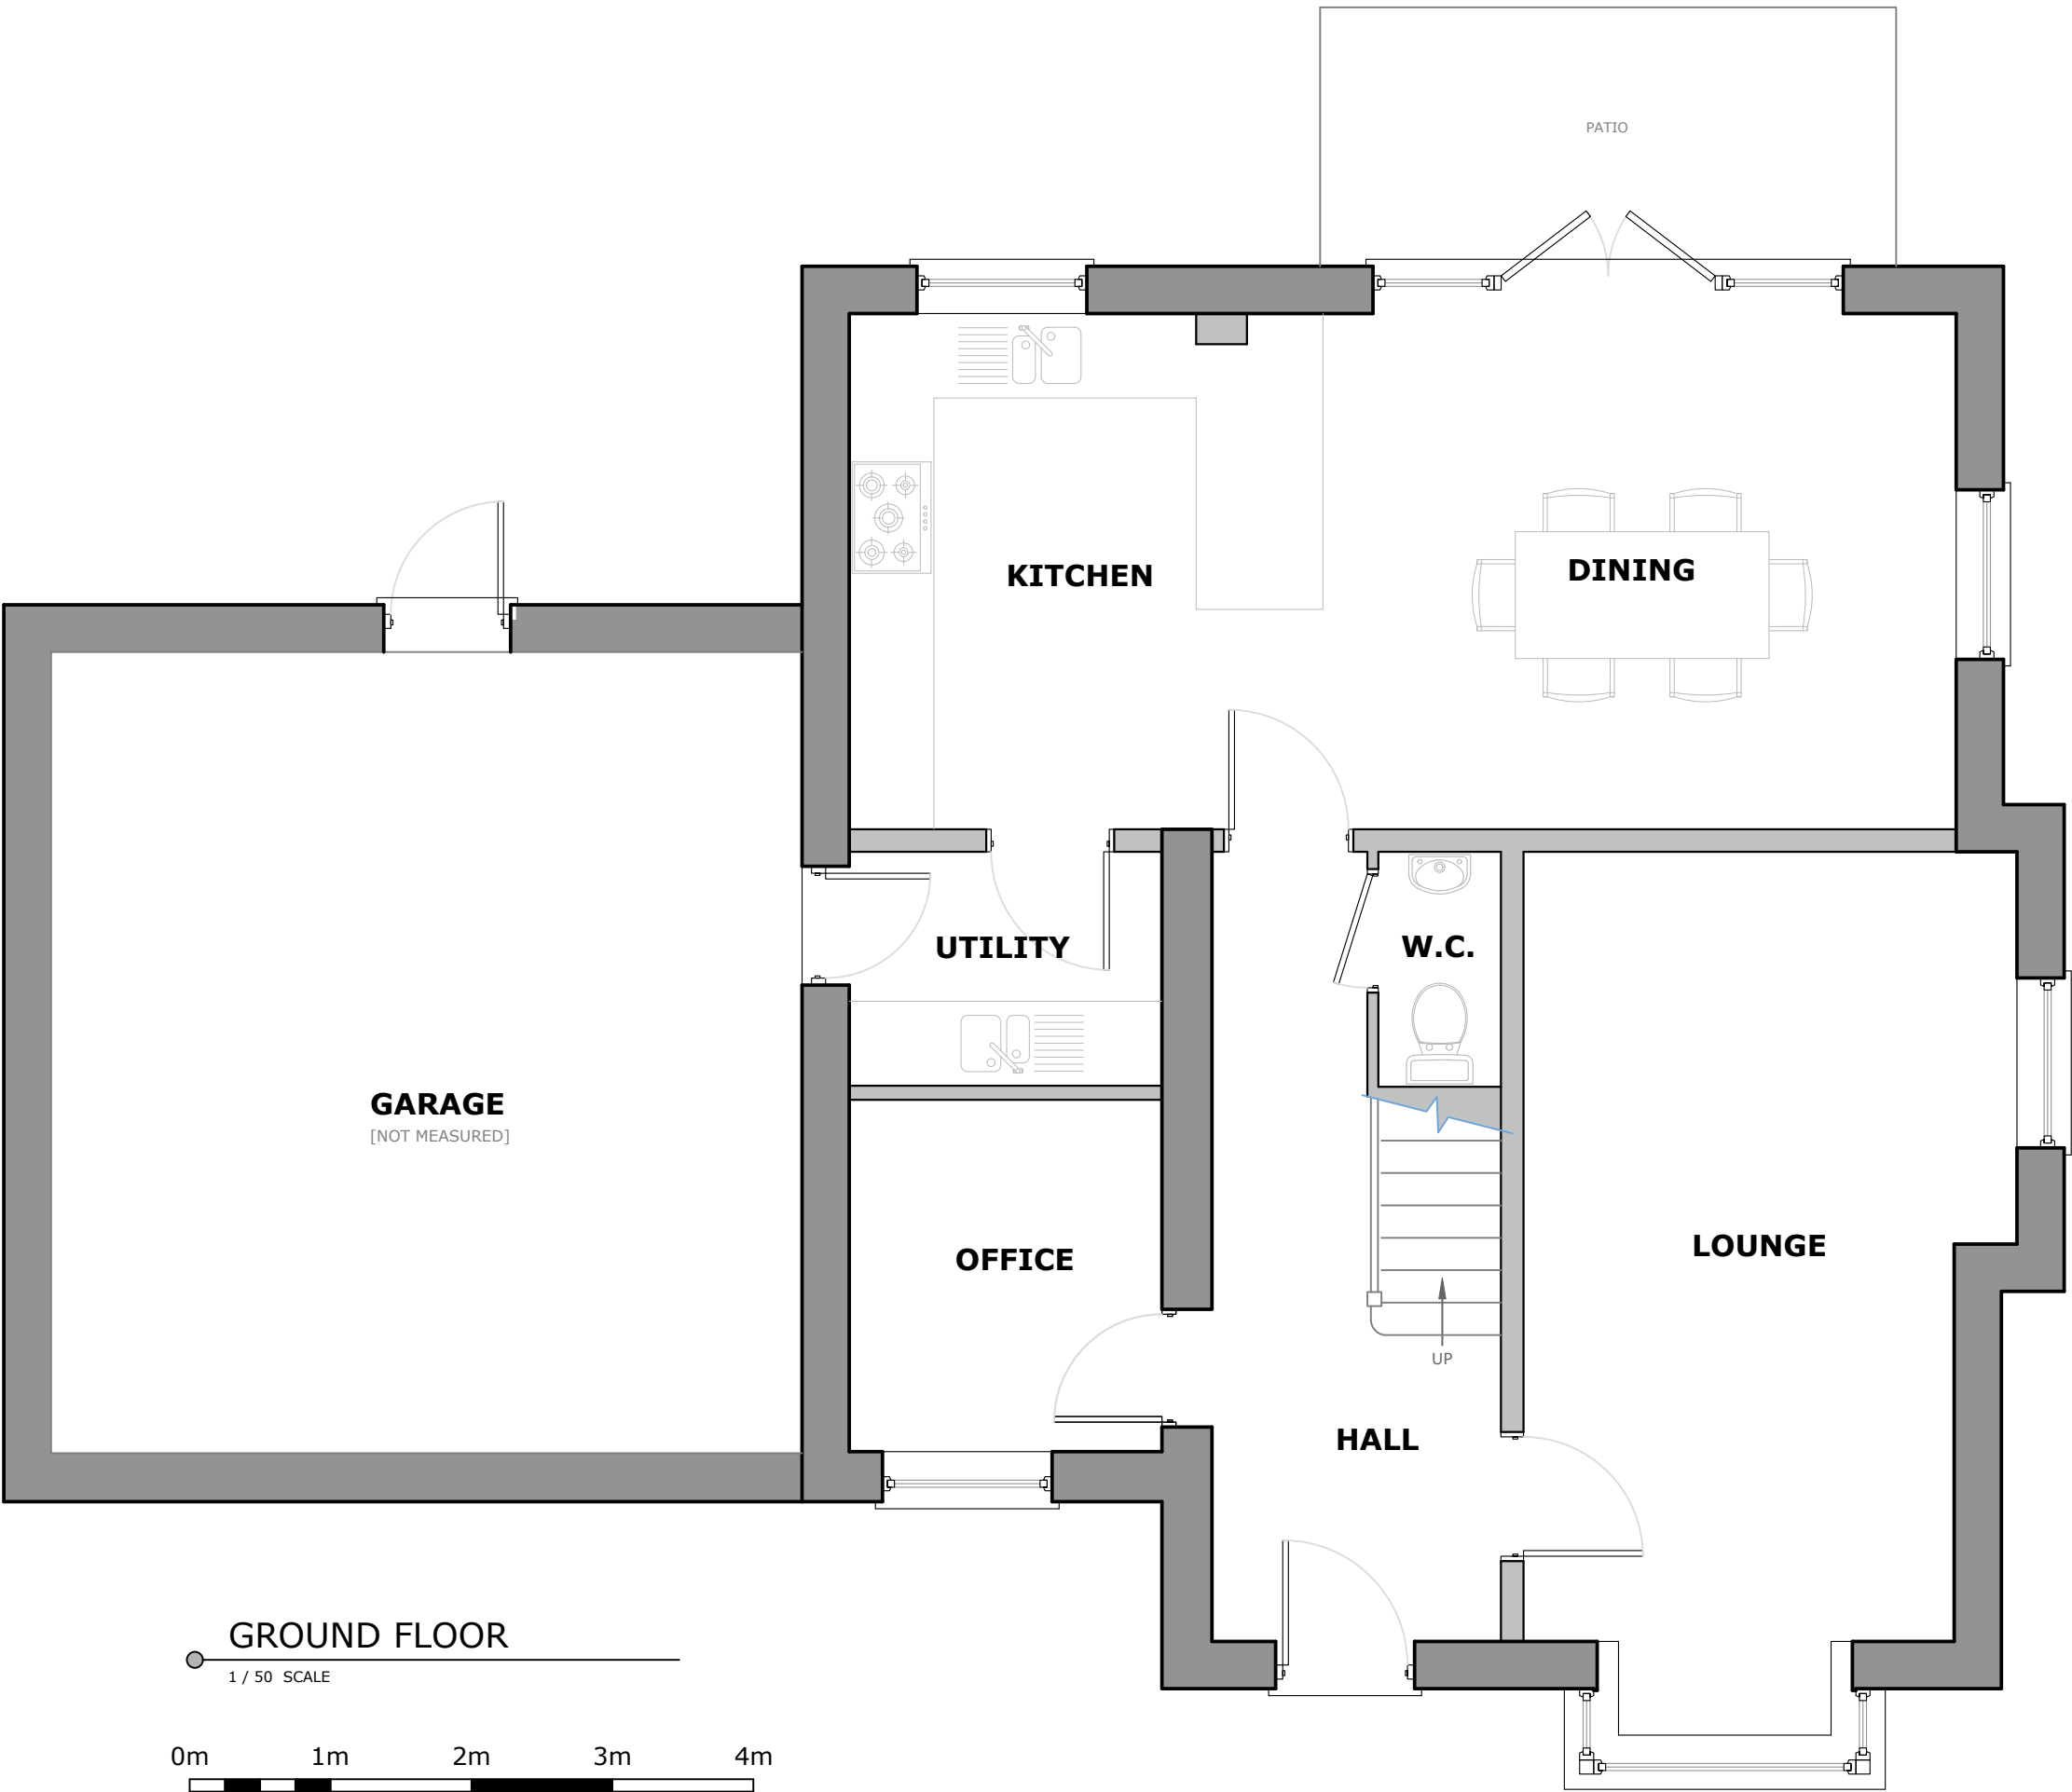

GROUND FLOOR

1 / 50 SCALE



Scale1:50



ARCHITECTURE
& DESIGN LTD.
apk-architecture.co.uk

NOTES

For information purposes only. Do not scale from this drawing. Dimensions in millimeters unless noted otherwise.

All dimensions must be checked and verified on site prior to commencement of work and architect to be notified of any discrepancies.

It is the clients responsibility to issue any relevant notices for work under the Party Wall Act 1996 which may apply when building or excavating on or near a shared boundary.

The client is at risk if any works are started prior to planning approval (including discharge of conditions) and building control or other third party consents.

MR & MRS
ROLFE
25 FIELD MAPLE CLOSE
ASHWELL
BALDOCK
SG7 5BA

REVISIONS	PAPER SIZE	A2
P1	INITIAL ISSUE	30.01.26

TITLE

EXISTING FLOOR
PLANS &
ELEVATIONS

DRAWING

1197-ARC-DR-
EX PLANS

01

S0
STATUS

P1
REVISION