

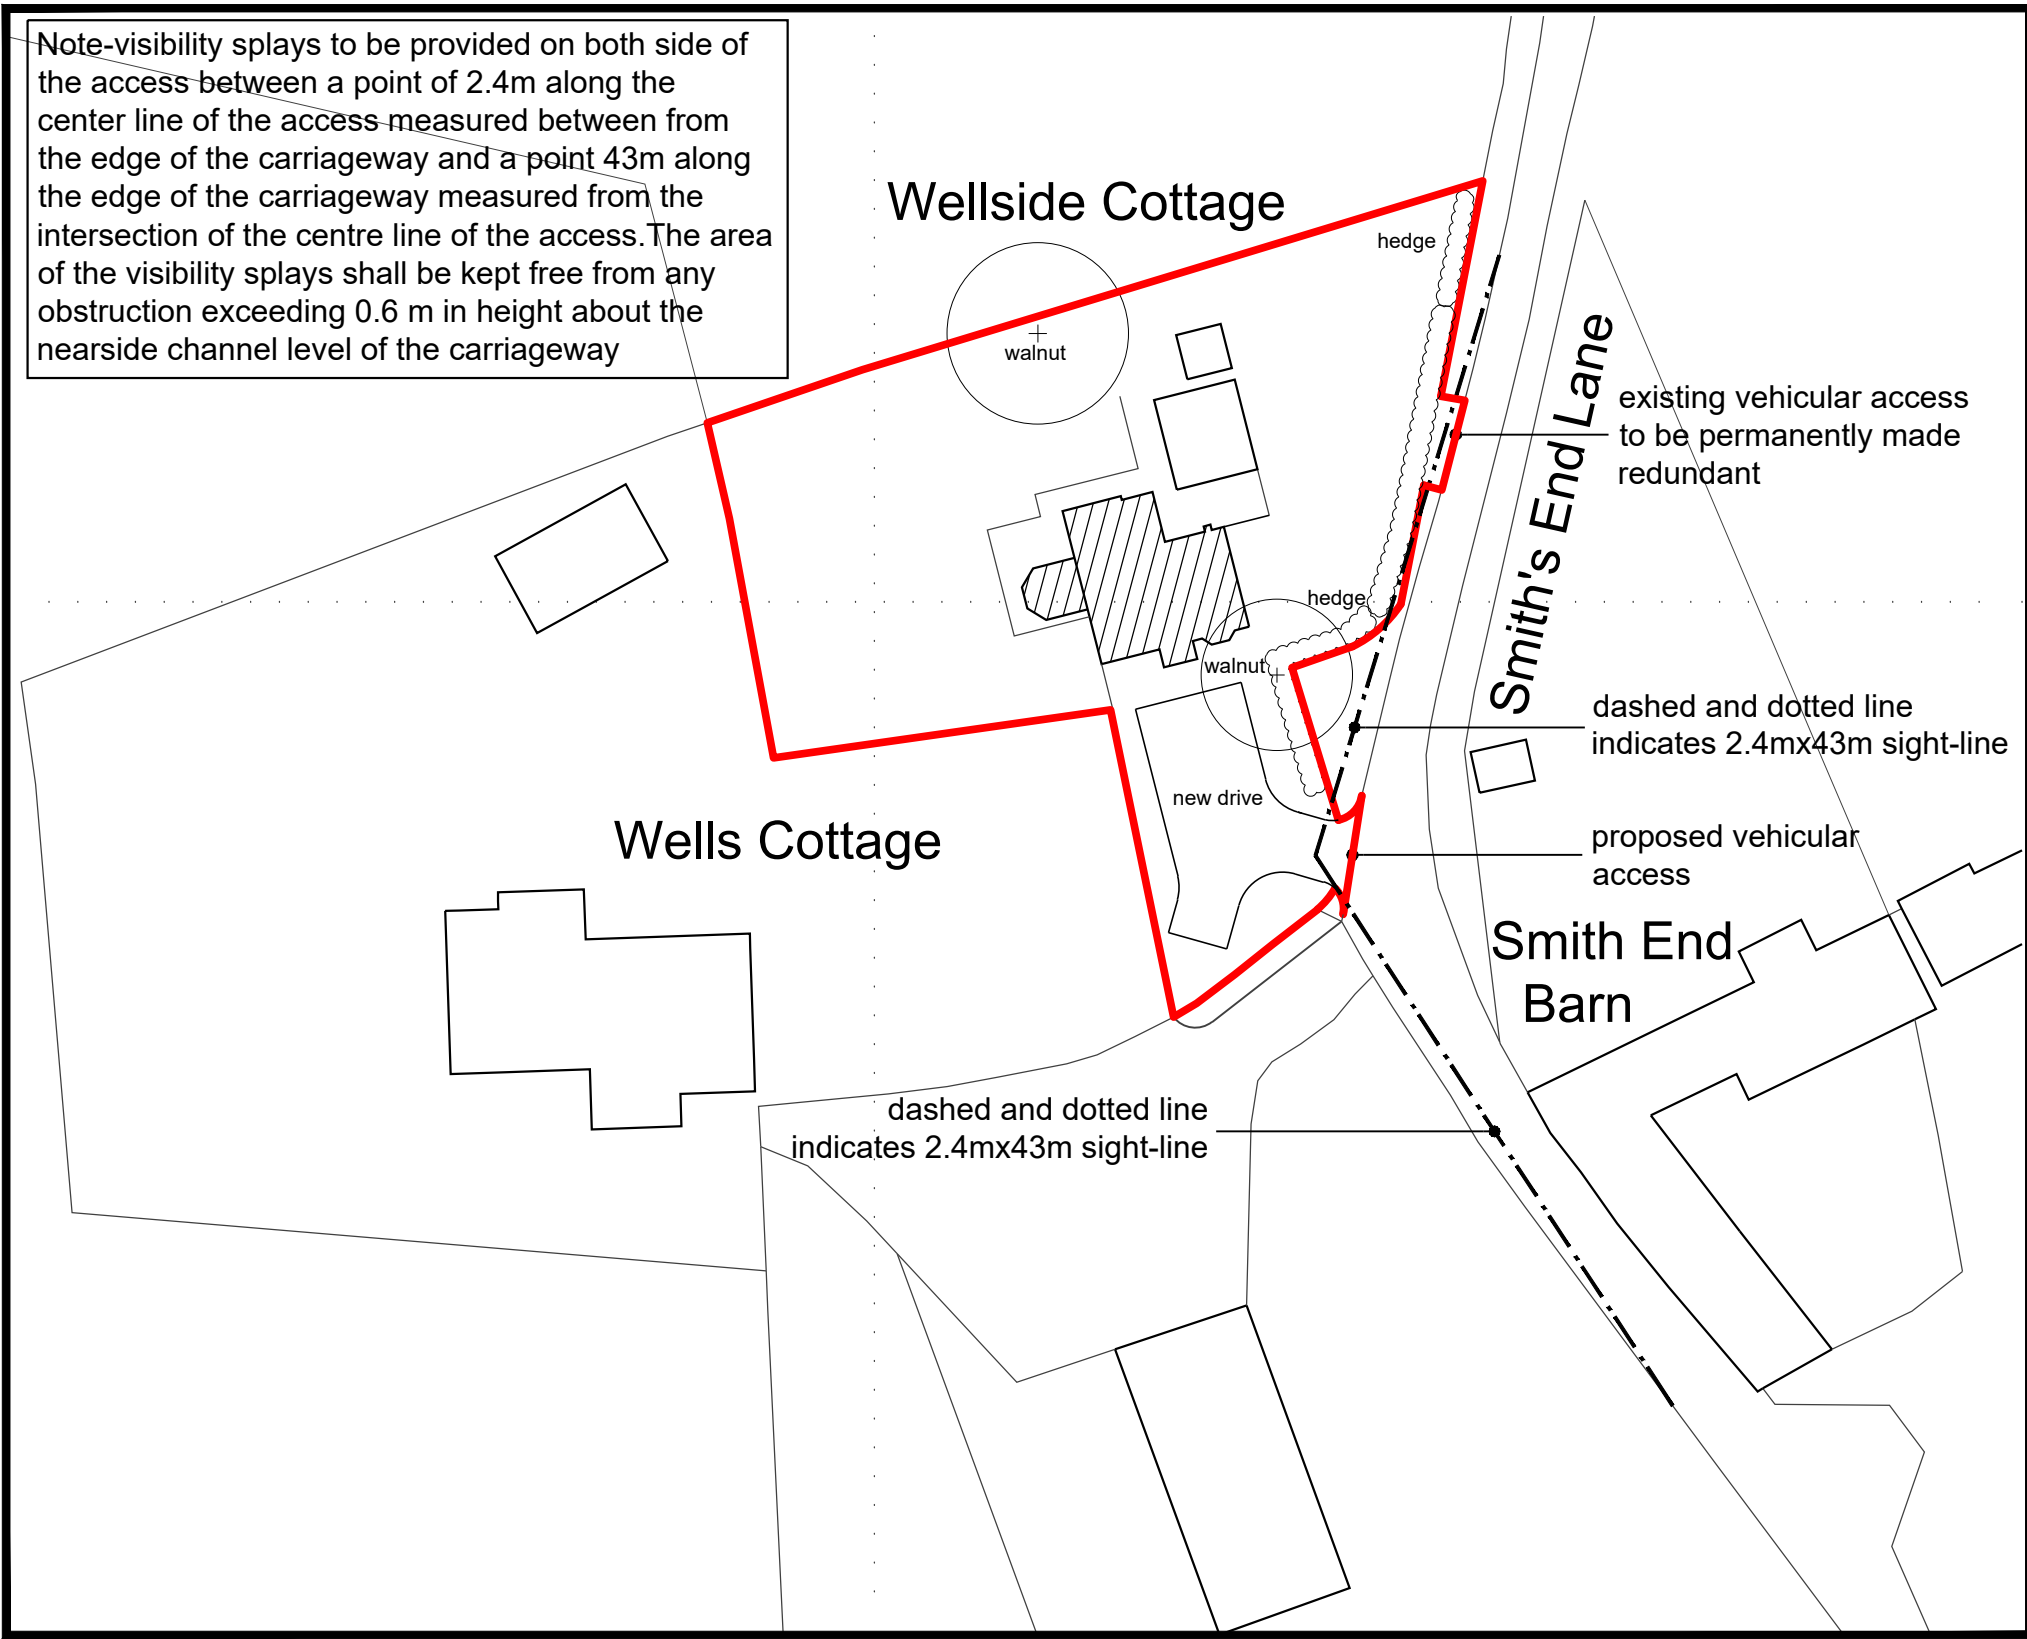


Note-visibility splays to be provided on both side of the access between a point of 2.4m along the center line of the access measured between from the edge of the carriageway and a point 43m along the edge of the carriageway measured from the intersection of the centre line of the access. The area of the visibility splays shall be kept free from any obstruction exceeding 0.6 m in height about the nearside channel level of the carriageway

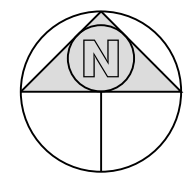


Site Plan 1:500

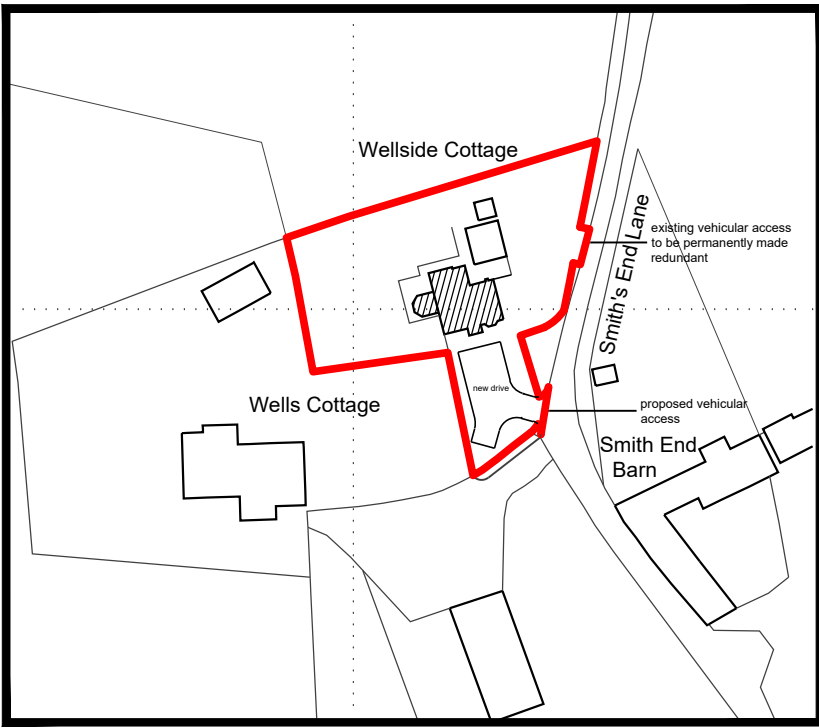


Location Plan 1:1250

Note-exact boundary line to be determined by client & contractor before commencement of works

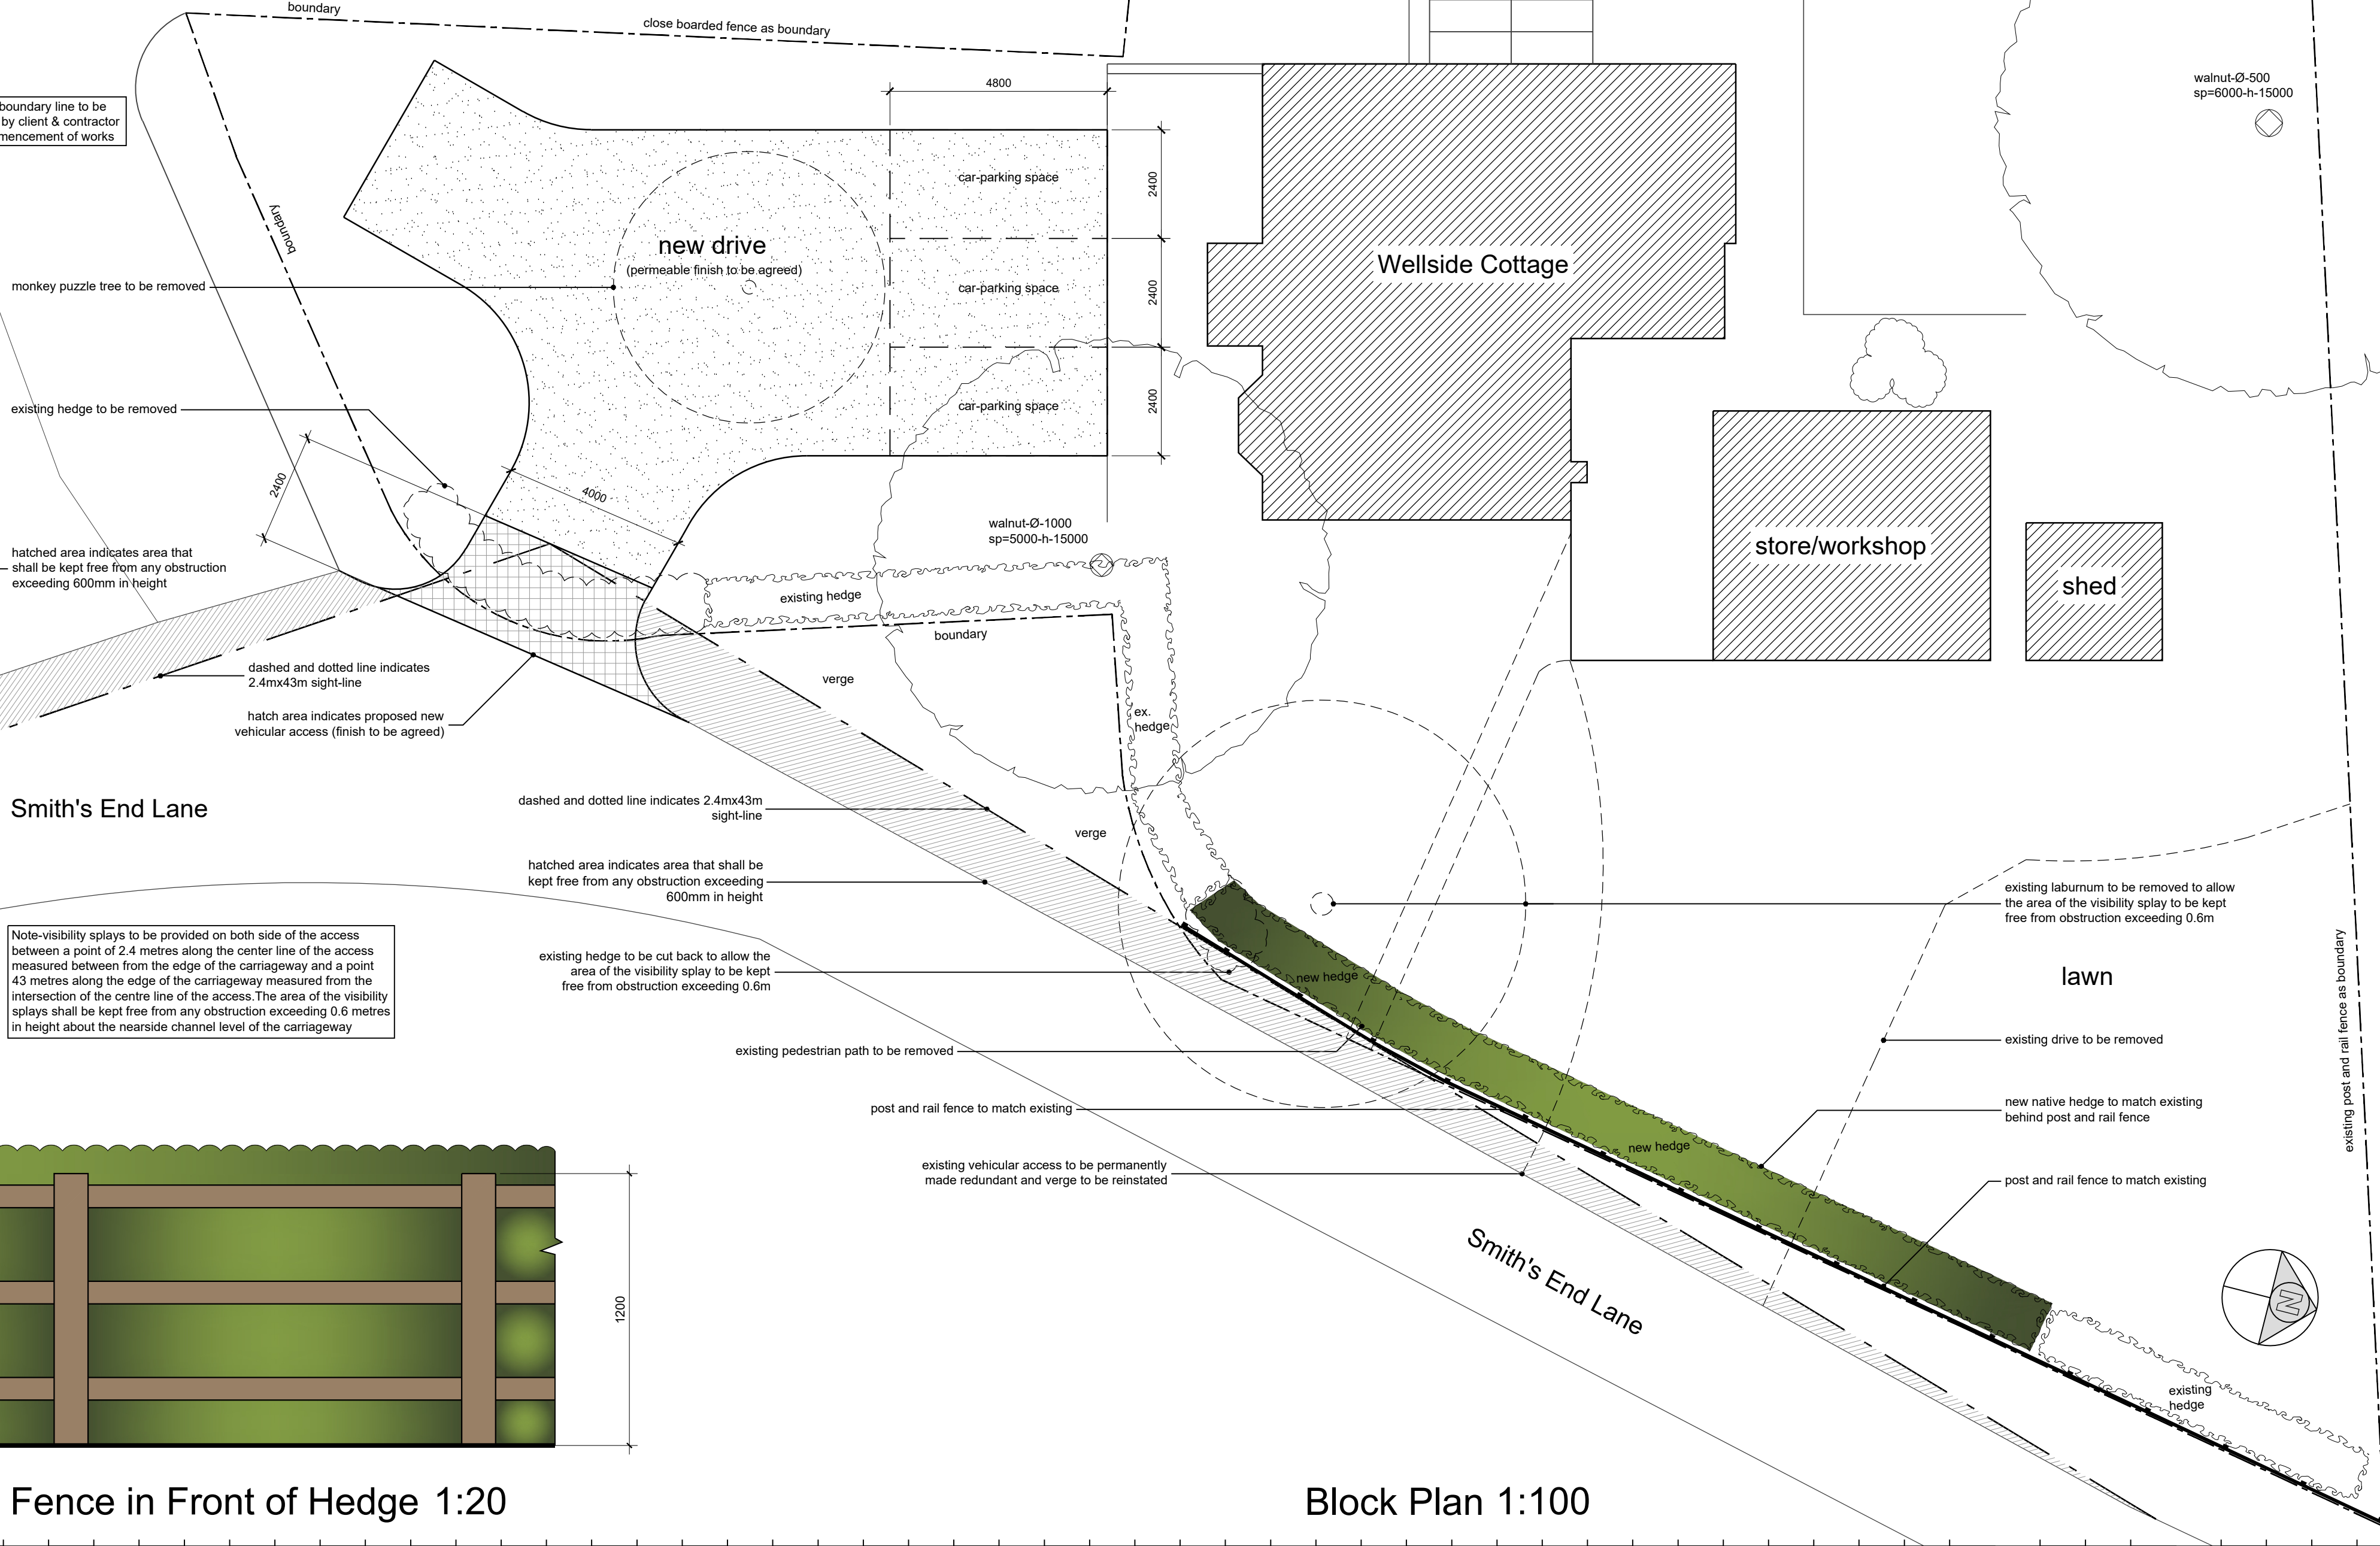

Note-visibility splays to be provided on both side of the access between a point of 2.4 metres along the center line of the access measured between from the edge of the carriageway and a point 43 metres along the edge of the carriageway measured from the intersection of the centre line of the access. The area of the visibility splays shall be kept free from any obstruction exceeding 0.6 metres in height about the nearside channel level of the carriageway

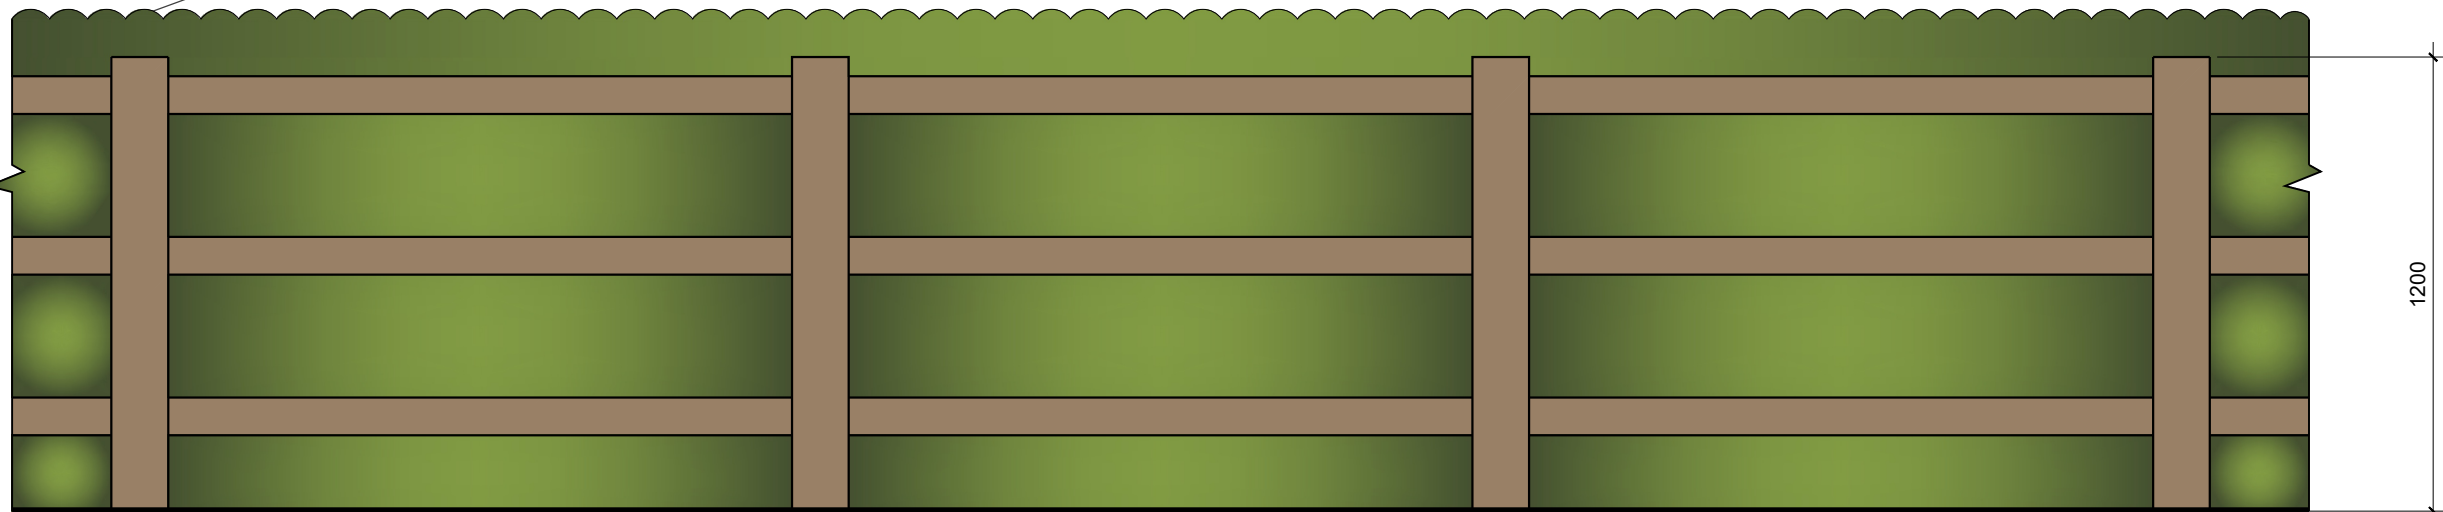

Timber Post and Rail Fence in Front of Hedge 1:20

Block Plan 1:100

notes:
any discrepancies should be reported immediately
all dimensions should be checked on site prior to commencement of work
site/survey based on ordnance survey information provided by prodats systems plc. (www.promap.co.uk) prodats does not guarantee that all past or current uses or features will be identified in the product
the product does not give details about the actual state or condition of the site nor should it be used or taken to indicate or exclude actual suitability or unsuitability of the site for any particular purpose, or relied upon for determining suitability or value, or used as a substitute for any physical investigation or inspection.
© HERTFORD PLANNING SERVICE
note
when printing off pdf's
it is the responsibility of the user to verify that the resulting prints are to scale on the appropriate sized sheet.
also that the scale bars on the plan measure correctly.

notes:
any discrepancies should be reported immediately
all dimensions should be checked on site prior to commencement of work
site/survey based on ordnance survey information provided by prodats systems plc. (www.promap.co.uk) prodats does not guarantee that all past or current uses or features will be identified in the product
the product does not give details about the actual state or condition of the site nor should it be used or taken to indicate or exclude actual suitability or unsuitability of the site for any particular purpose, or relied upon for determining suitability or value, or used as a substitute for any physical investigation or inspection.
© HERTFORD PLANNING SERVICE
note
when printing off pdf's
it is the responsibility of the user to verify that the resulting prints are to scale on the appropriate sized sheet.
also that the scale bars on the plan measure correctly.

Date Description Rev



Westgate House, 37-41 Castle Street,
Hertford, Herts SG14 1HH
Tel: 01992 552173
Email: contact@hertfordplanning.co.uk
www.hertfordplanning.co.uk



Project Wellside Cottage
Smith's End Lane
Barley SG8 8LJ
Drawing PLANS AND ELEVATION
AS PROPOSED
PLANNING DRAWING

Date December 2024
Scale 1:20/1:100/1:500/1:1250
Sheet size A1
Drawn JM

20917-P002