


1:100 Scale

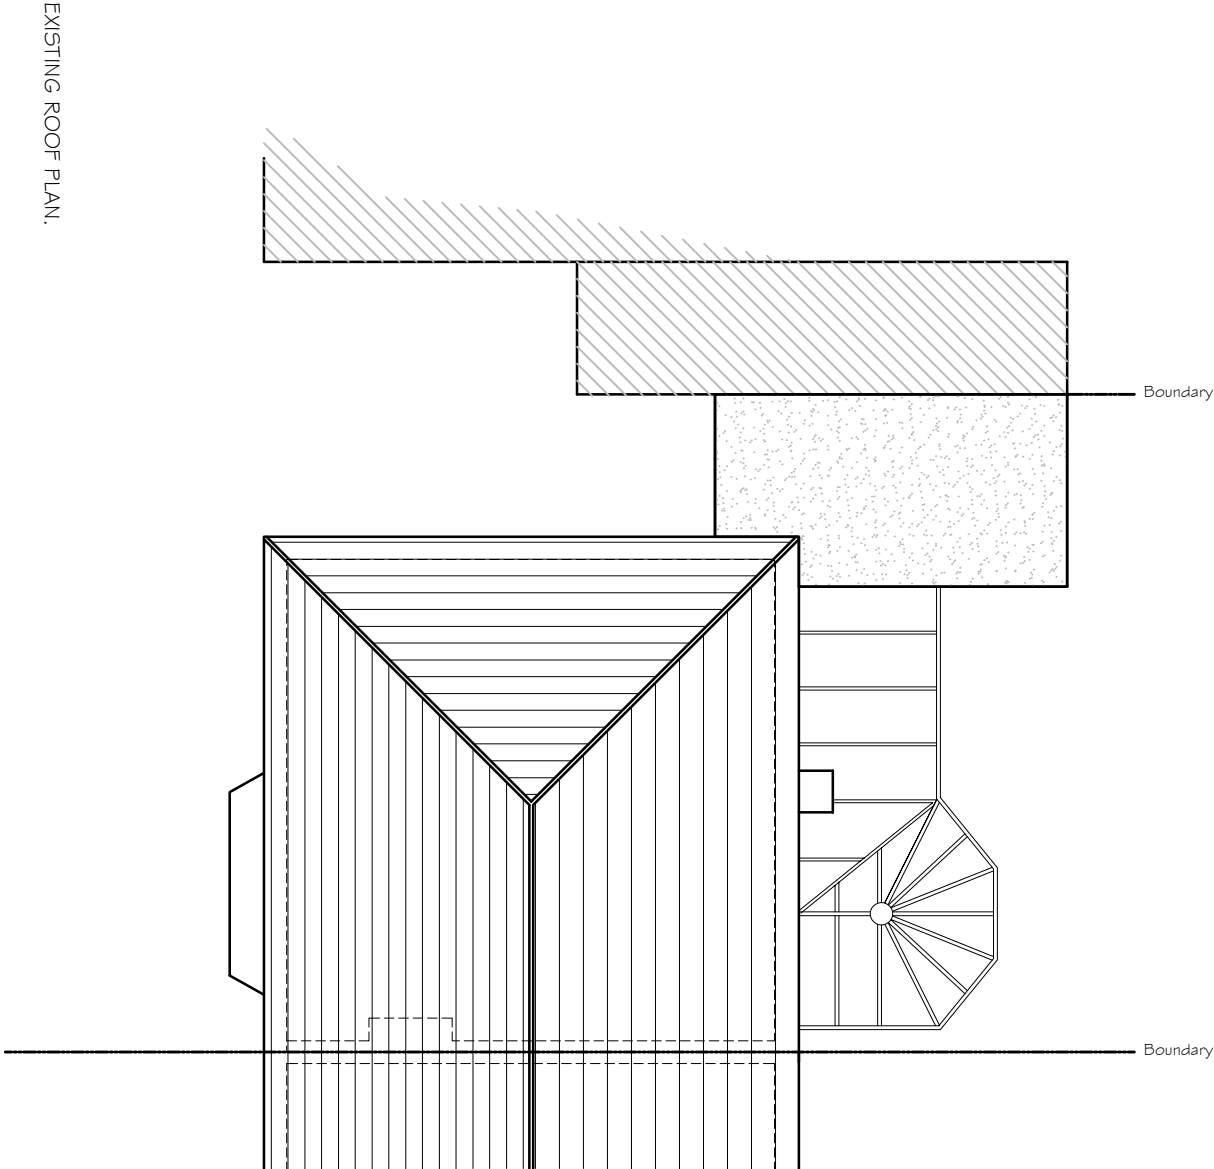


EXISTING ROOF PLAN.

DISCLAIMER:

This drawing is the property of the applicant and is issued on the condition that it is not reproduced, disclosed or copied to any individual without written consent from the applicant.

No Dimensions are to be scaled from this drawing EXCEPT FOR PLANNING PURPOSES.

©COPYRIGHT MT ARCHITECTURE LTD

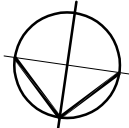

Issued for:

Rev	Date	Details	Drawn	Checked



MTArchitecture Ltd

DEPENDABLE ARCHITECTURAL SERVICES

7 Ream Close, Eynesbury, St Neots, Cambridgeshire PE192HE

www.mt-architecture.co.uk / info@mt-architecture.co.uk

01480 474708 / 07921504260

Scale: 1:100@A3		Drawing Title: EXISTING ROOF PLAN.	
Date: JUNE 2023	Project Title: 40 THE LEAS BALDOCK, 5G7 GHZ.	Drawing n ^o : 025061/04	Revision: -