


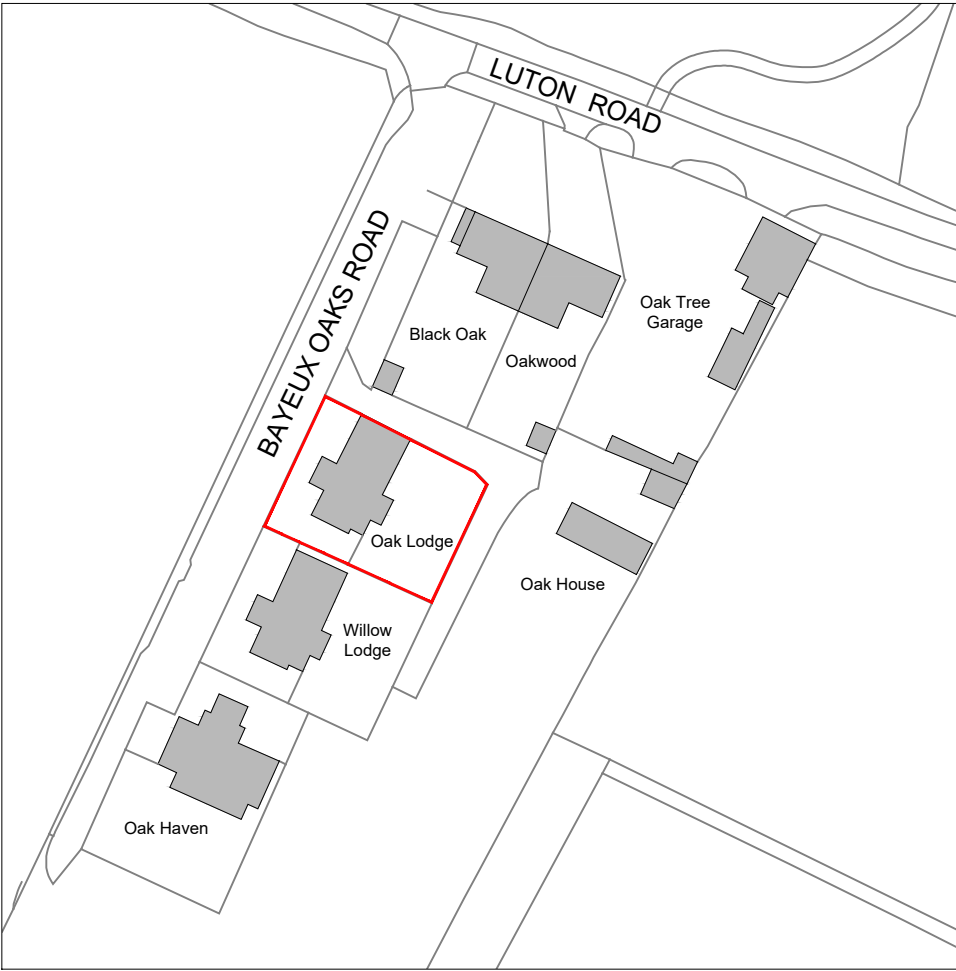

SITE LOCATION PLAN
SCALE 1:1250



SITE PLAN
SCALE 1:500



The copyright of this drawing is vested with Coloini + Lane Architecture Limited and must not be copied or reproduced with the consent of the company. Figured dimensions to be taken from this drawing.
DO NOT SCALE, OTHER THAN FOR PLANNING PURPOSES ONLY.

All contractors must visit the site and be responsible for checking all setting out dimensions and notifying Coloini + Lane Architecture Limited of any discrepancies prior to any manufacture or construction work.

NOTES:

REV	DATE	NOTES
-----	------	-------

CLIENT

MR HICKEY



PROJECT

OAK LODGE,
BAYEUX OAKS ROAD,
CLINTON, SG4 8EL

DRAWING TITLE

SITE LOCATION PLAN &
SITE PLAN

DRAWN	CHECK	SIZE	SCALE	DATE
LK	DC	A3	1:50	MAR 2025
PROJECT NO.			DRAWING NO.	REV.
25007			001	-

  

COLOINI + LANE

Bedford Heights ■ Brickhill Drive ■ Bedford ■ MK41 7PH

T 01234 900 100 ■ W coloini-lane.com