





Existing roof plan



Proposed roof plan

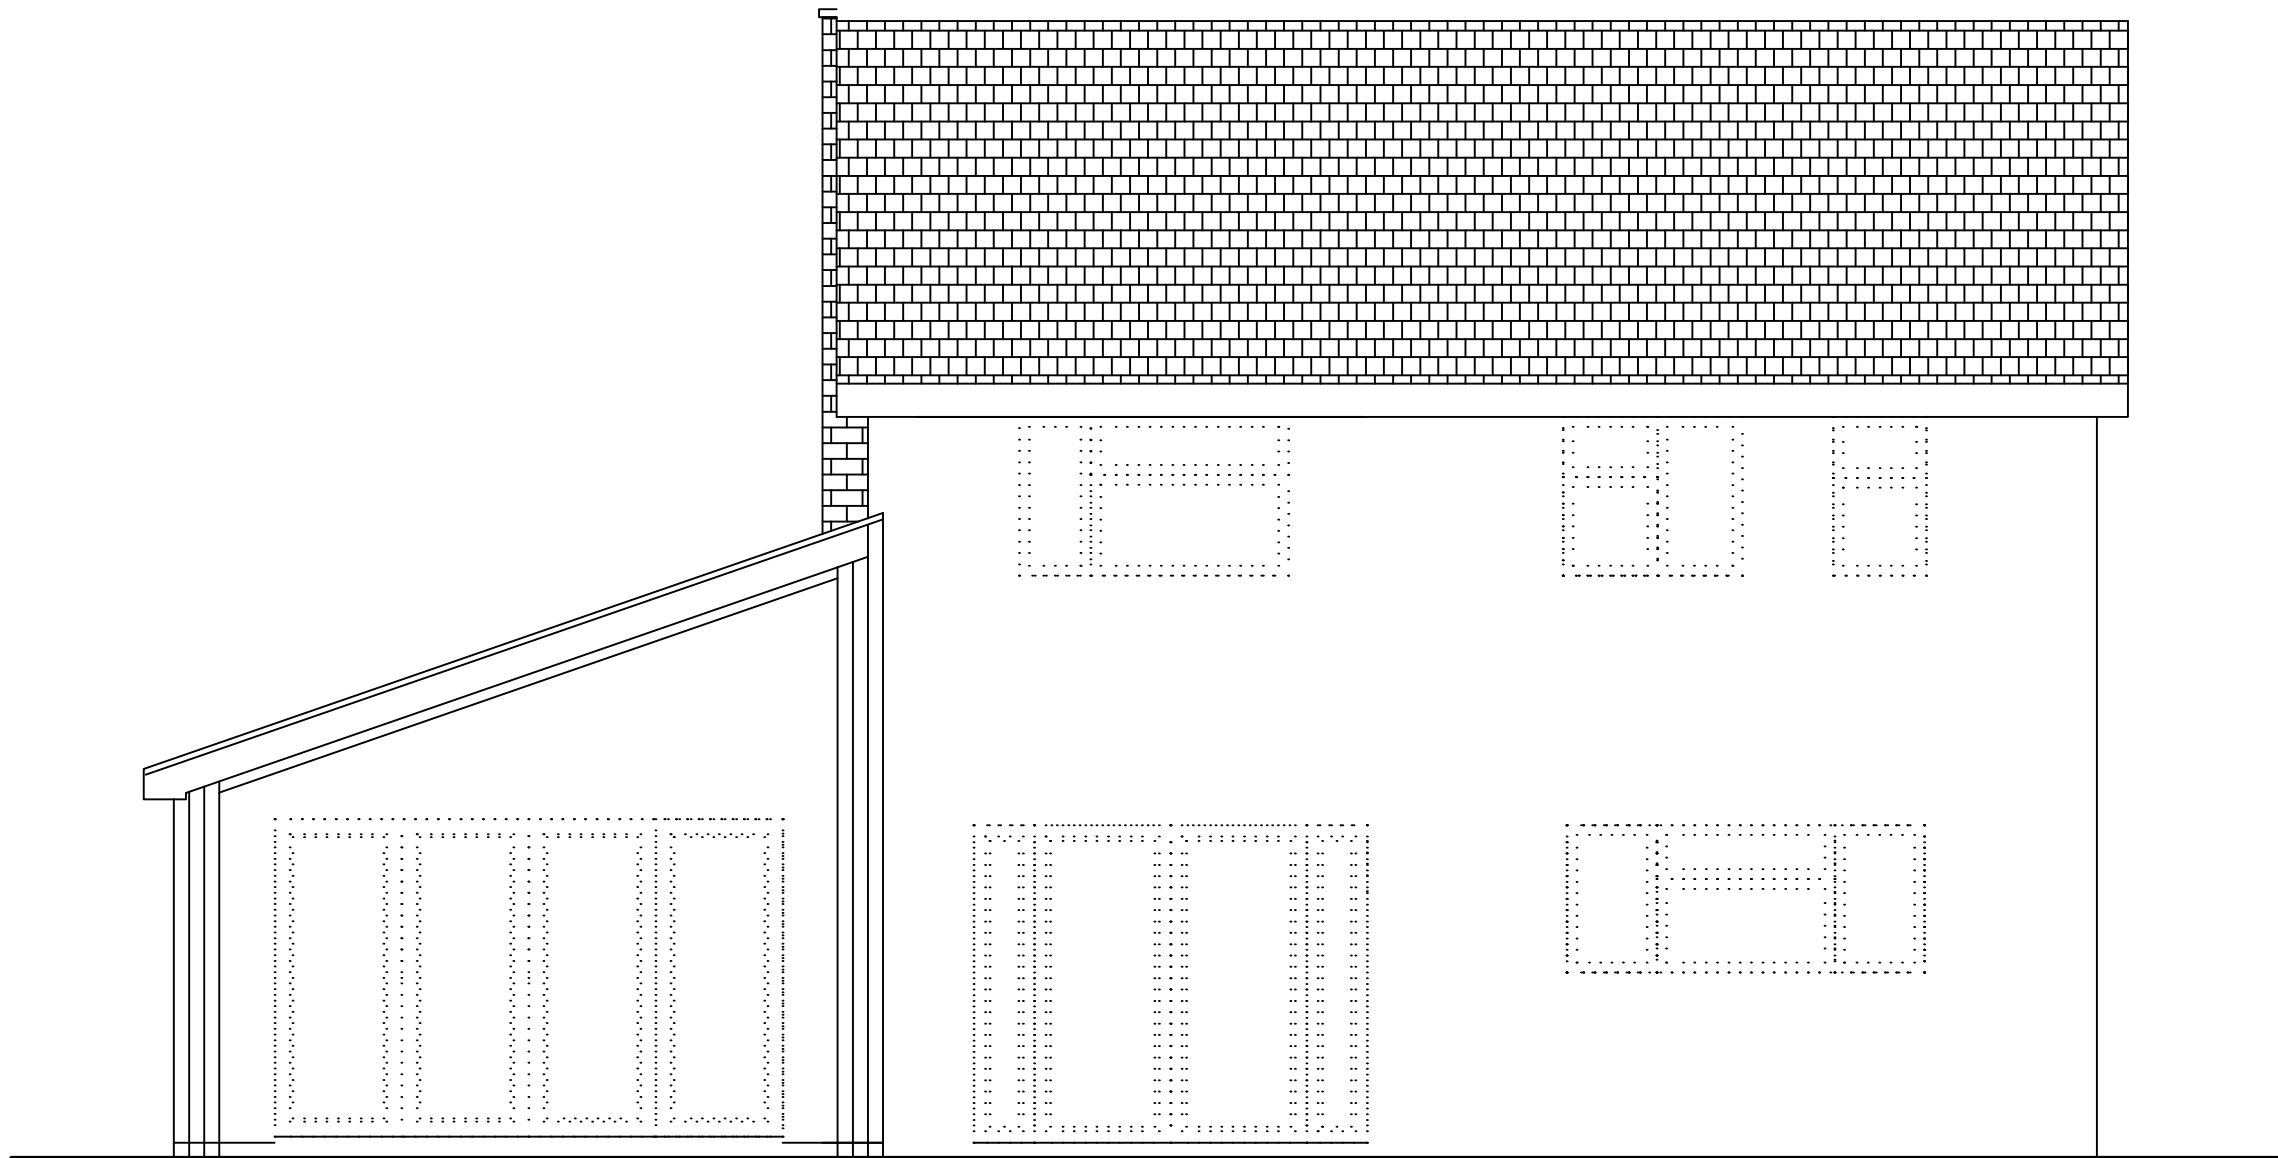

PROPOSED SECTION

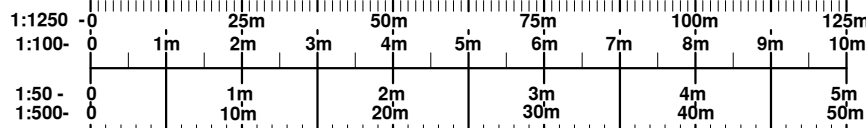

TO SCALE @ SHEET SIZE A1

REVISION	DESCRIPTION	DATE		
DATE	CLIENT/PROJECT 54 Whitehill Road, Hitchin		JBE James Burton Engineering 65 Shefford Road Clifton Beds. SG17 6RQ Tel. / Fax. 01234 602071	
SCALE 1:50				
DRAWING STATUS CONSTRUCTION	DRAWING TITLE Alterations		Ref: 119 01C	
NO UNAUTHORISED PRINTING OR DIGITAL SCANNING ALLOWED © COPYRIGHT 2020				