




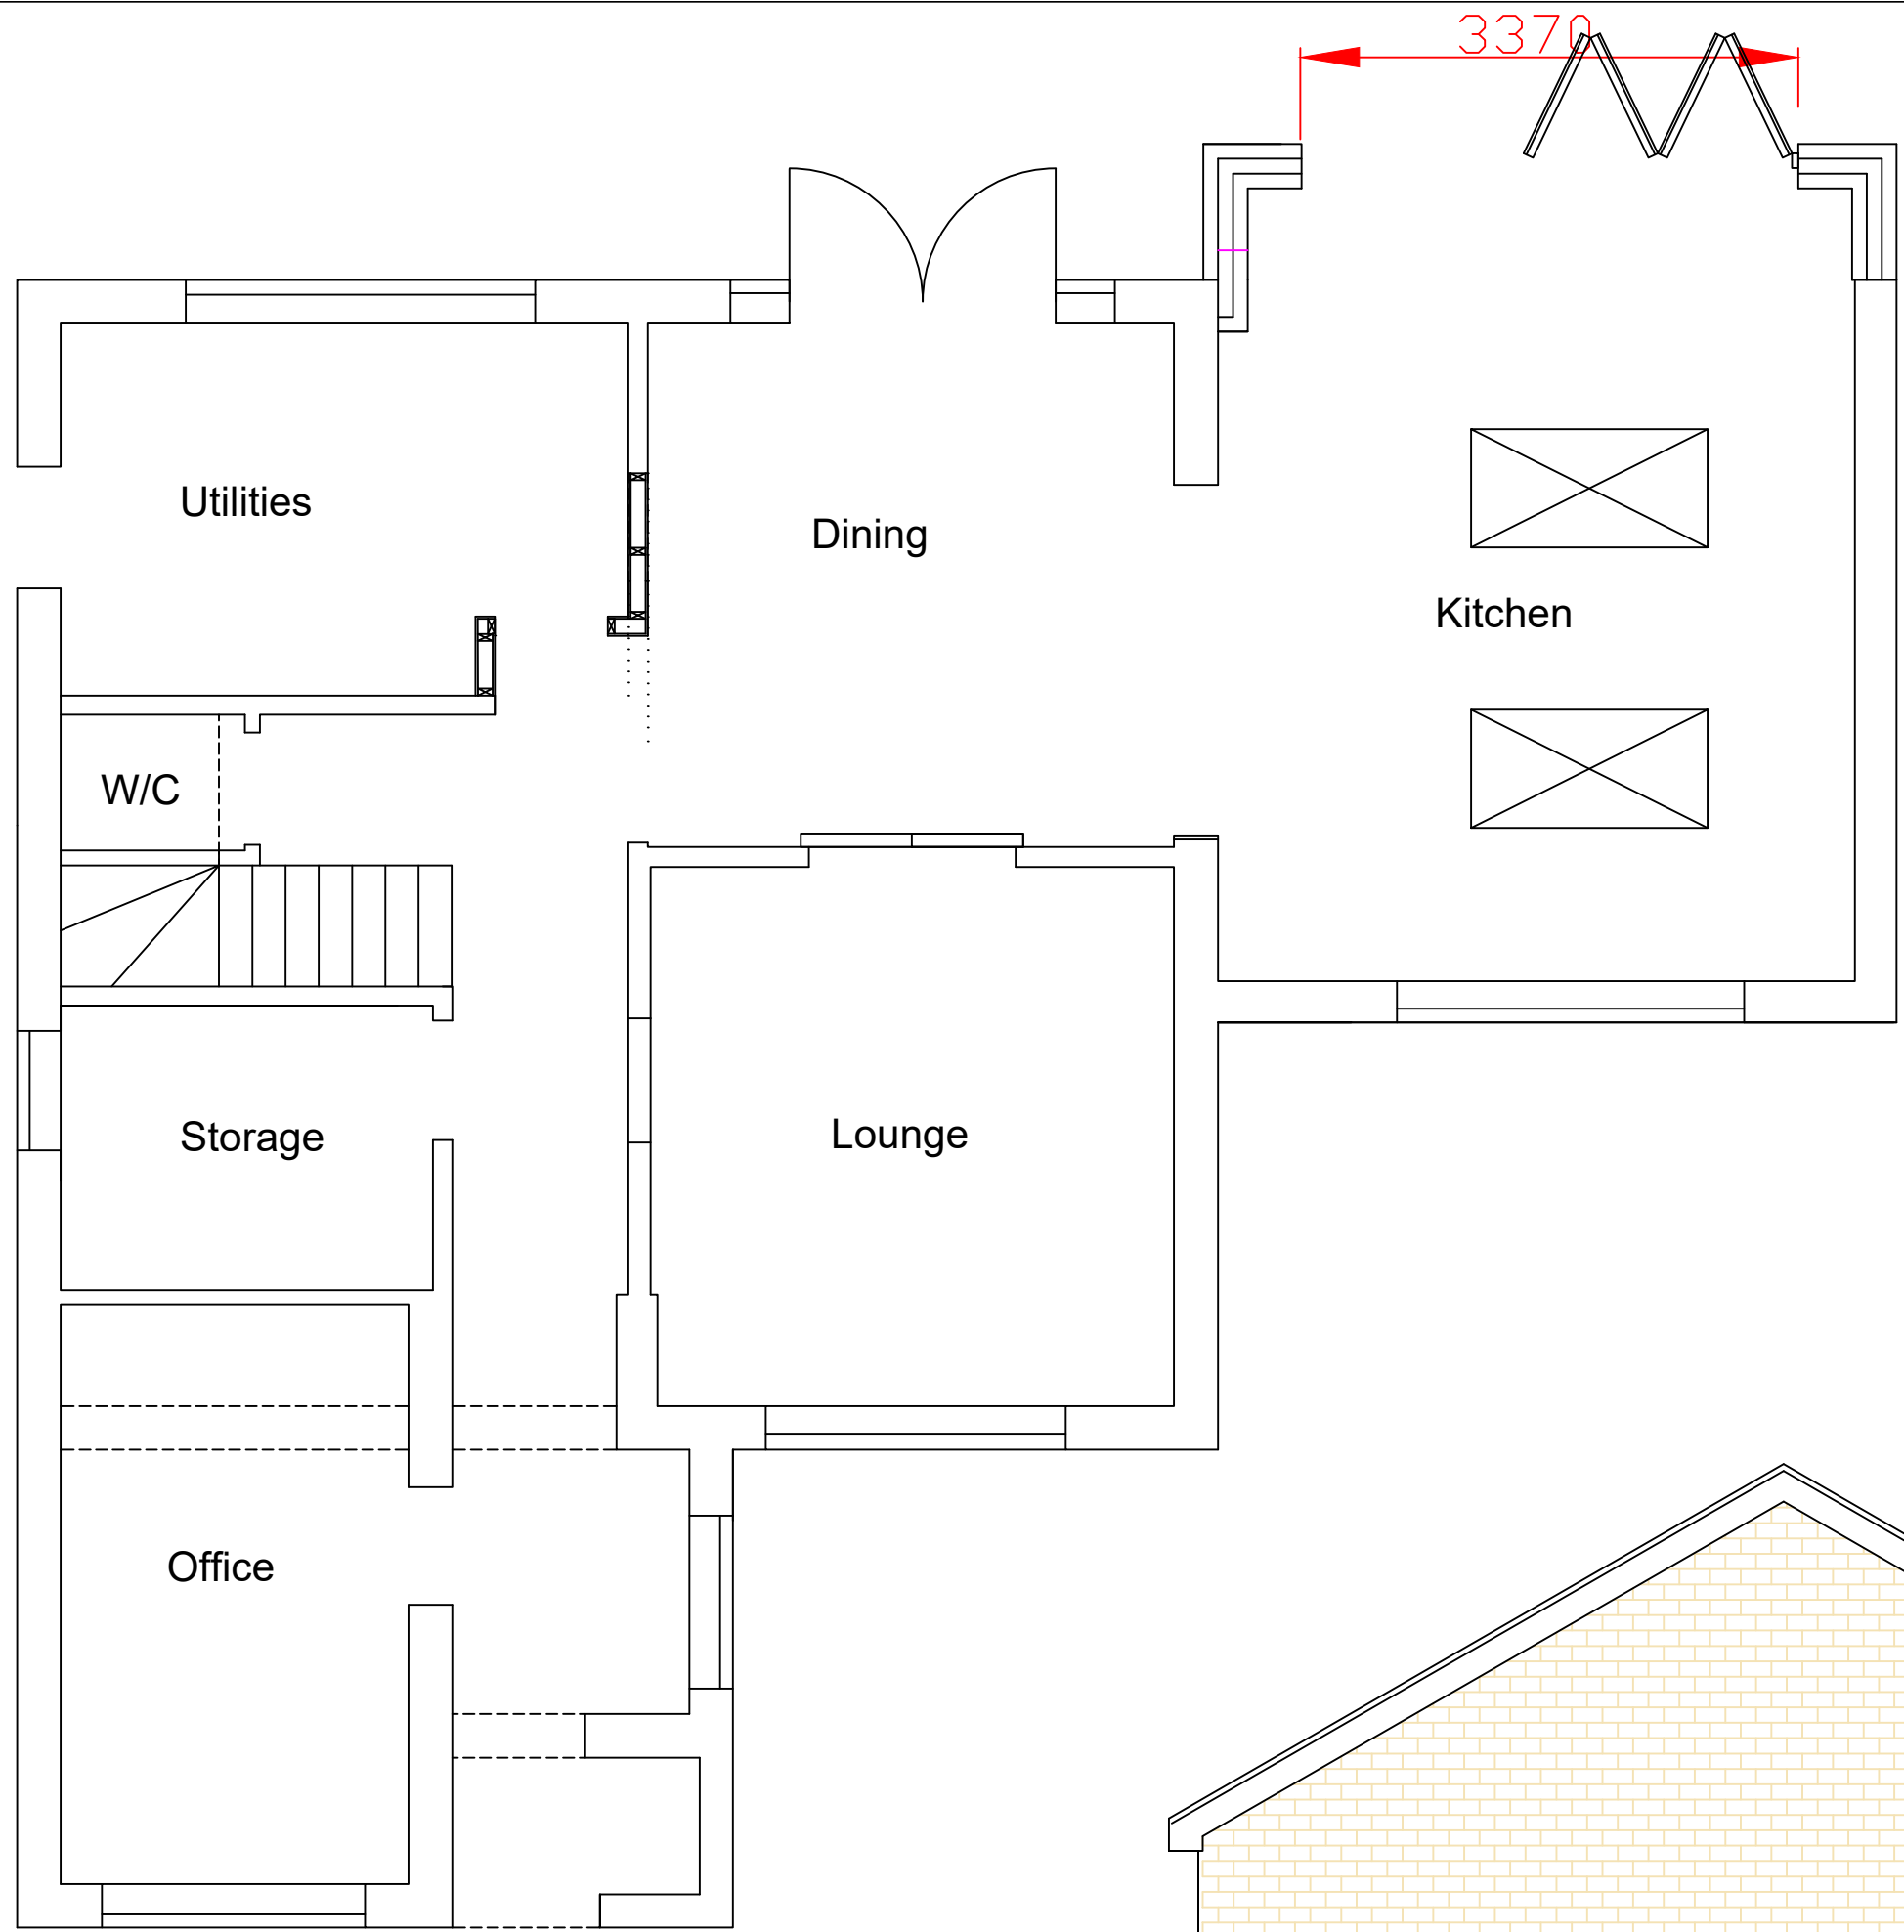


PROPOSED GROUND FLOOR PLAN

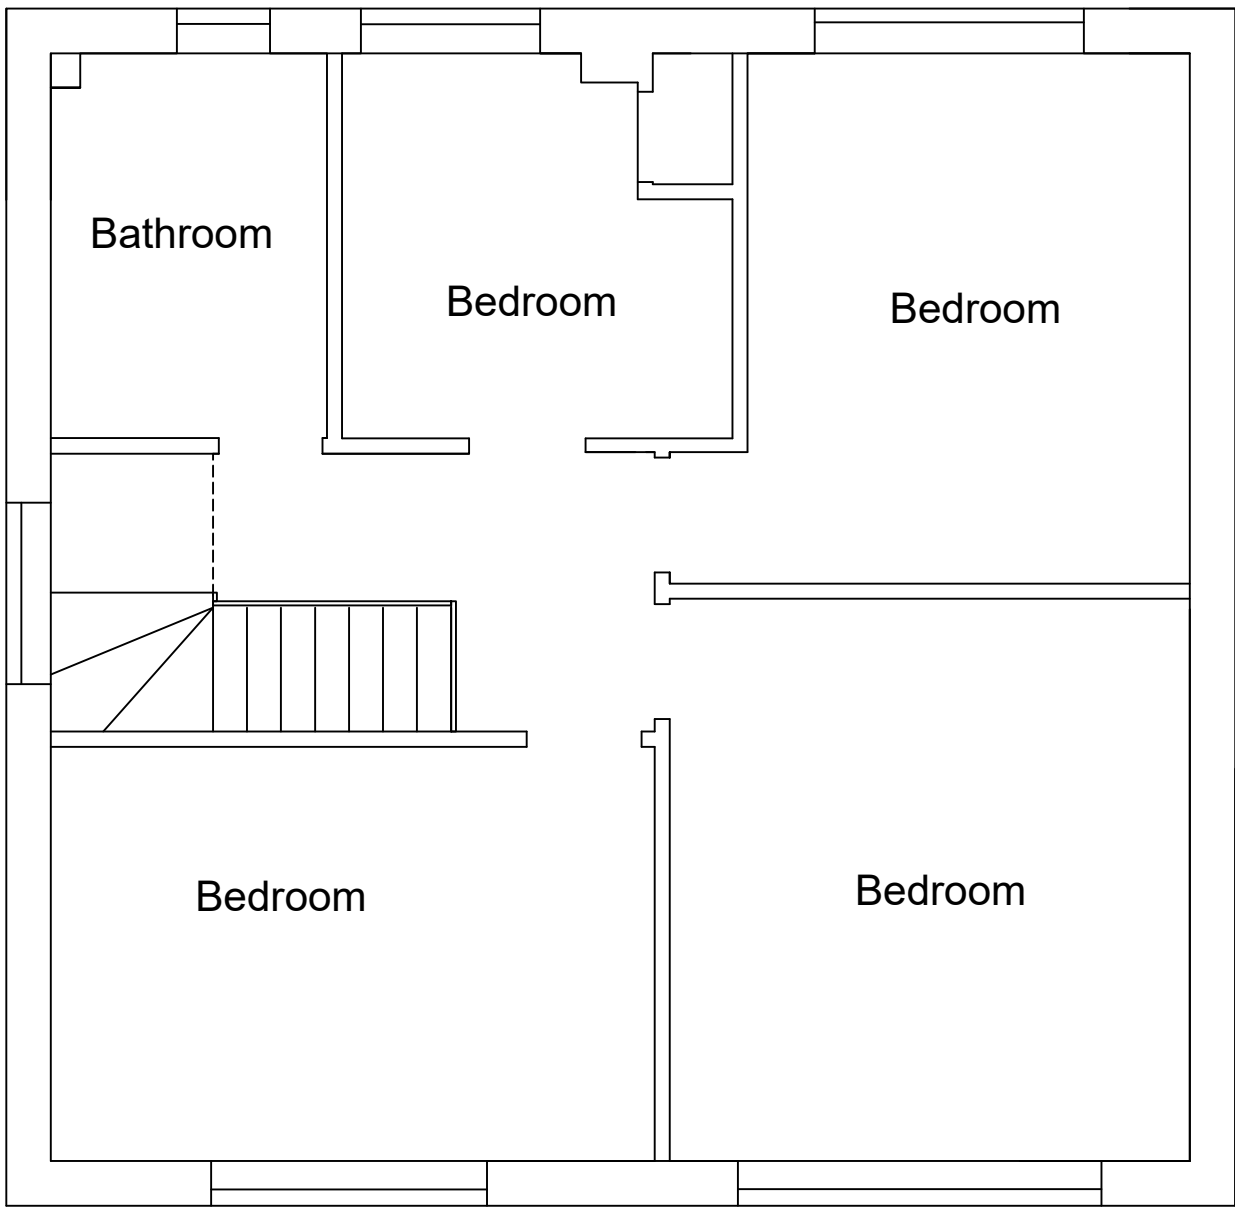

EXISTING FIRST FLOOR PLAN
(UNALTERED)

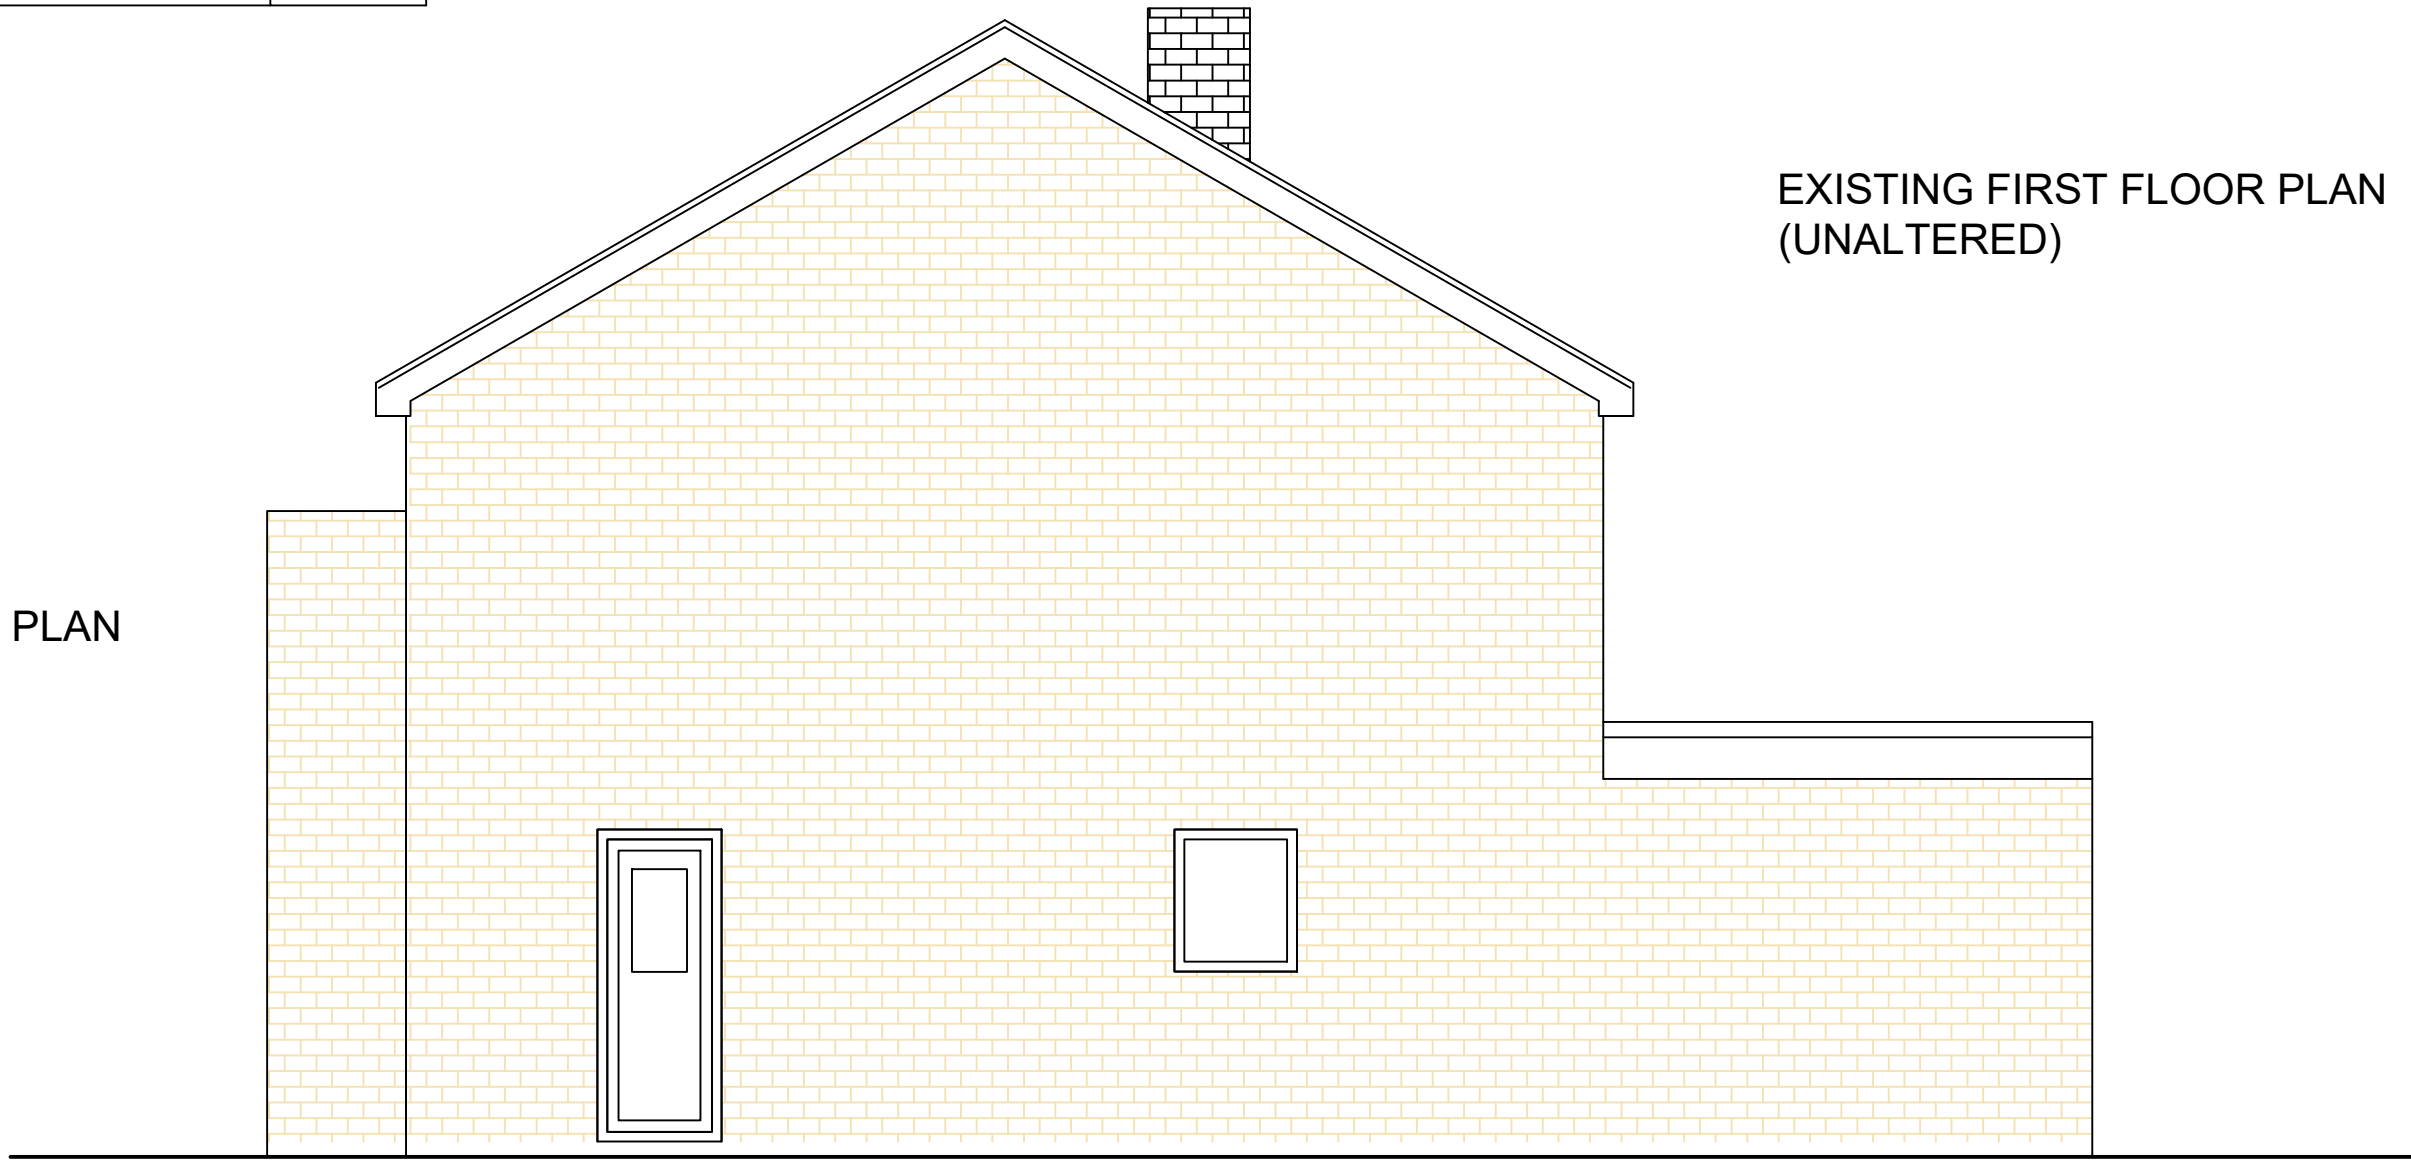

PROPOSED SIDE ELEVATION

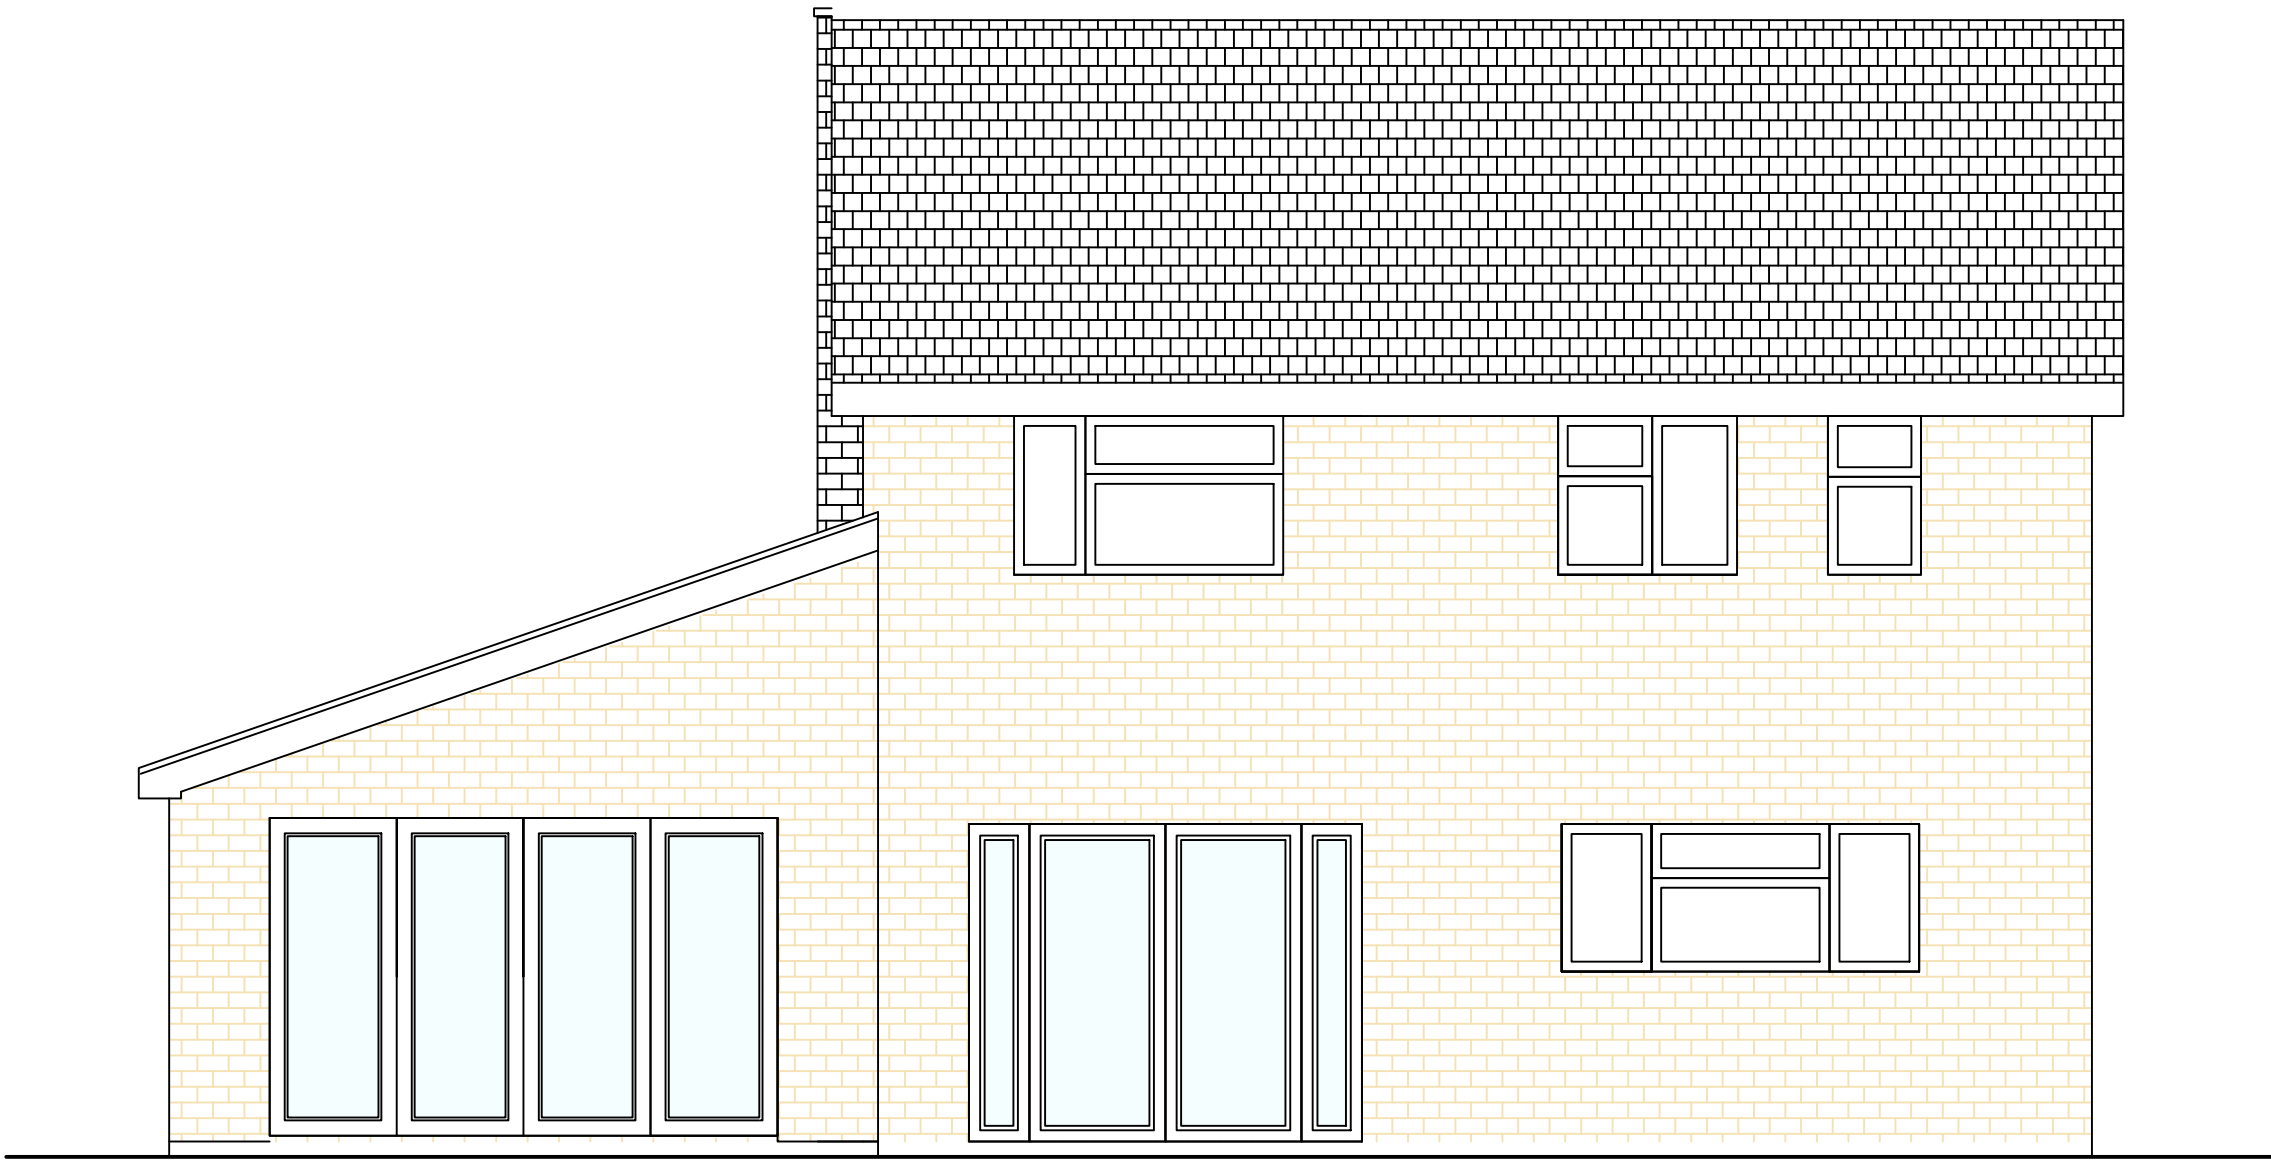

PROPOSED REAR ELEVATION



PROPOSED FRONT ELEVATION



PROPOSED SIDE ELEVATION

1:1250

0

25m

1:100

0

1m

2m

3m

4m

5m

6m

7m

8m

9m

10m

1:50

0

10m

20m

30m

1:500

0

1m

2m

3m

4m

5m

10m

TO SCALE @ SHEET SIZE A1

N

↑

REVISION	DESCRIPTION	DATE

DATE	CLIENT/PROJECT	JBE James Burton Engineering 65 Shefford Road Clifton Beds. SG17 6RQ Tel. / Fax. 01234 602071	
SCALE	54 Whitehill Road, Hitchin		
DRAWING STATUS	DRAWING TITLE		
CONSTRUCTION	Alterations		
NO UNAUTHORISED PRINTING OR DIGITAL SCANNING ALLOWED 'C' COPYRIGHT ©		Ref: 119	01B