




EXISTING GROUND FLOOR PLAN

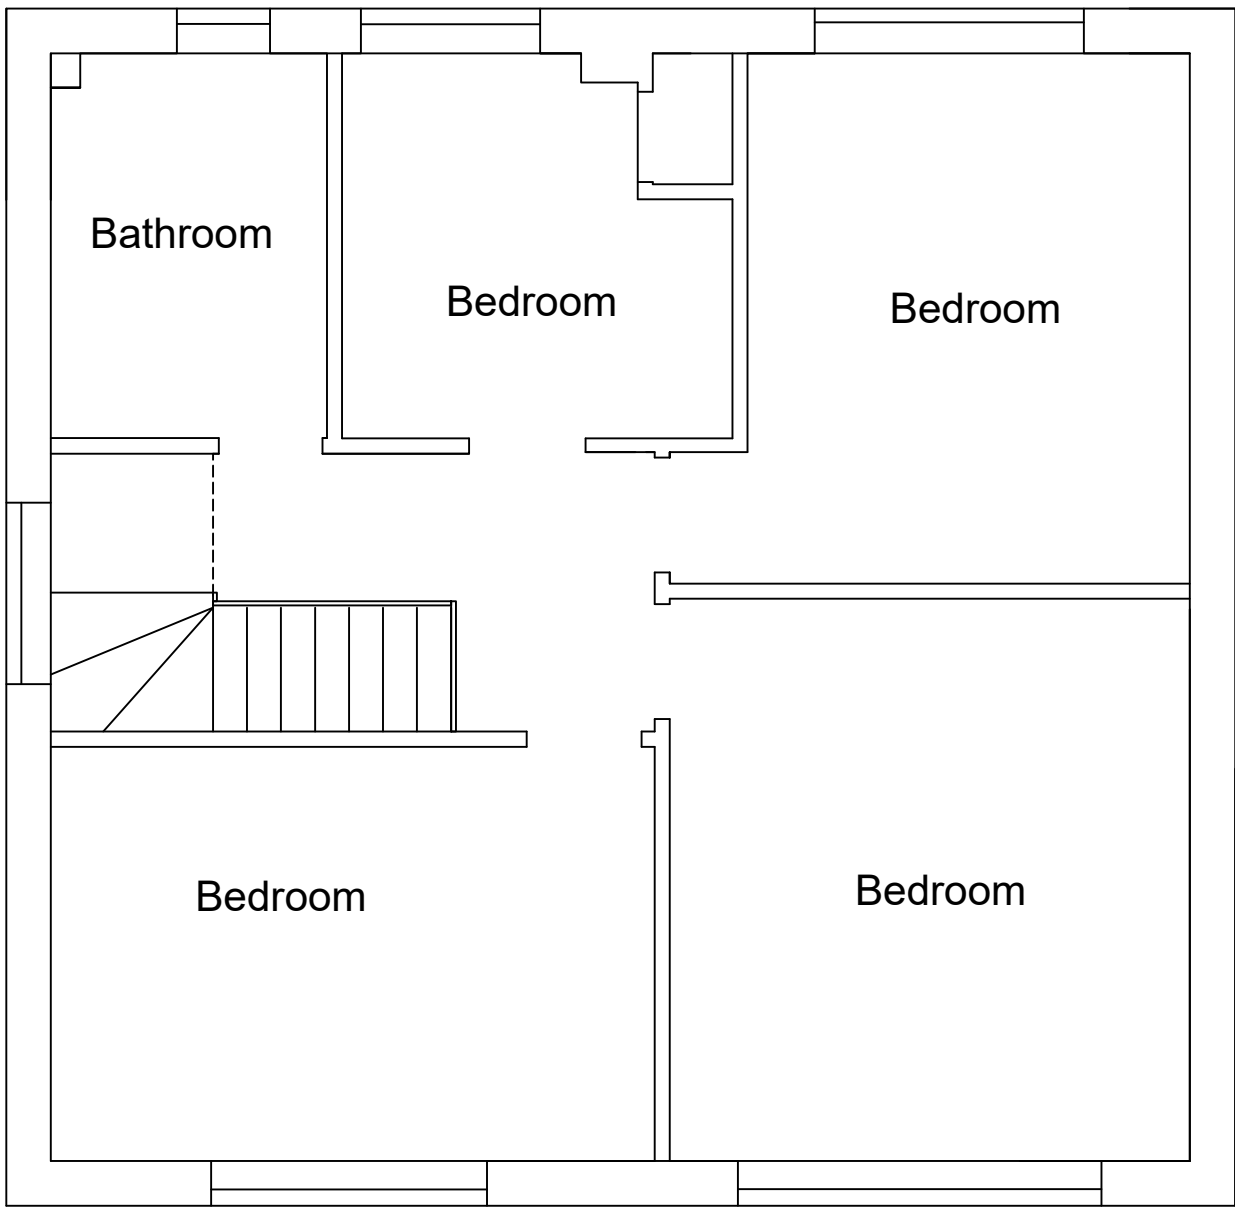


EXISTING FIRST FLOOR PLAN
(UNALTERED)



EXISTING SIDE ELEVATION



Location Plan

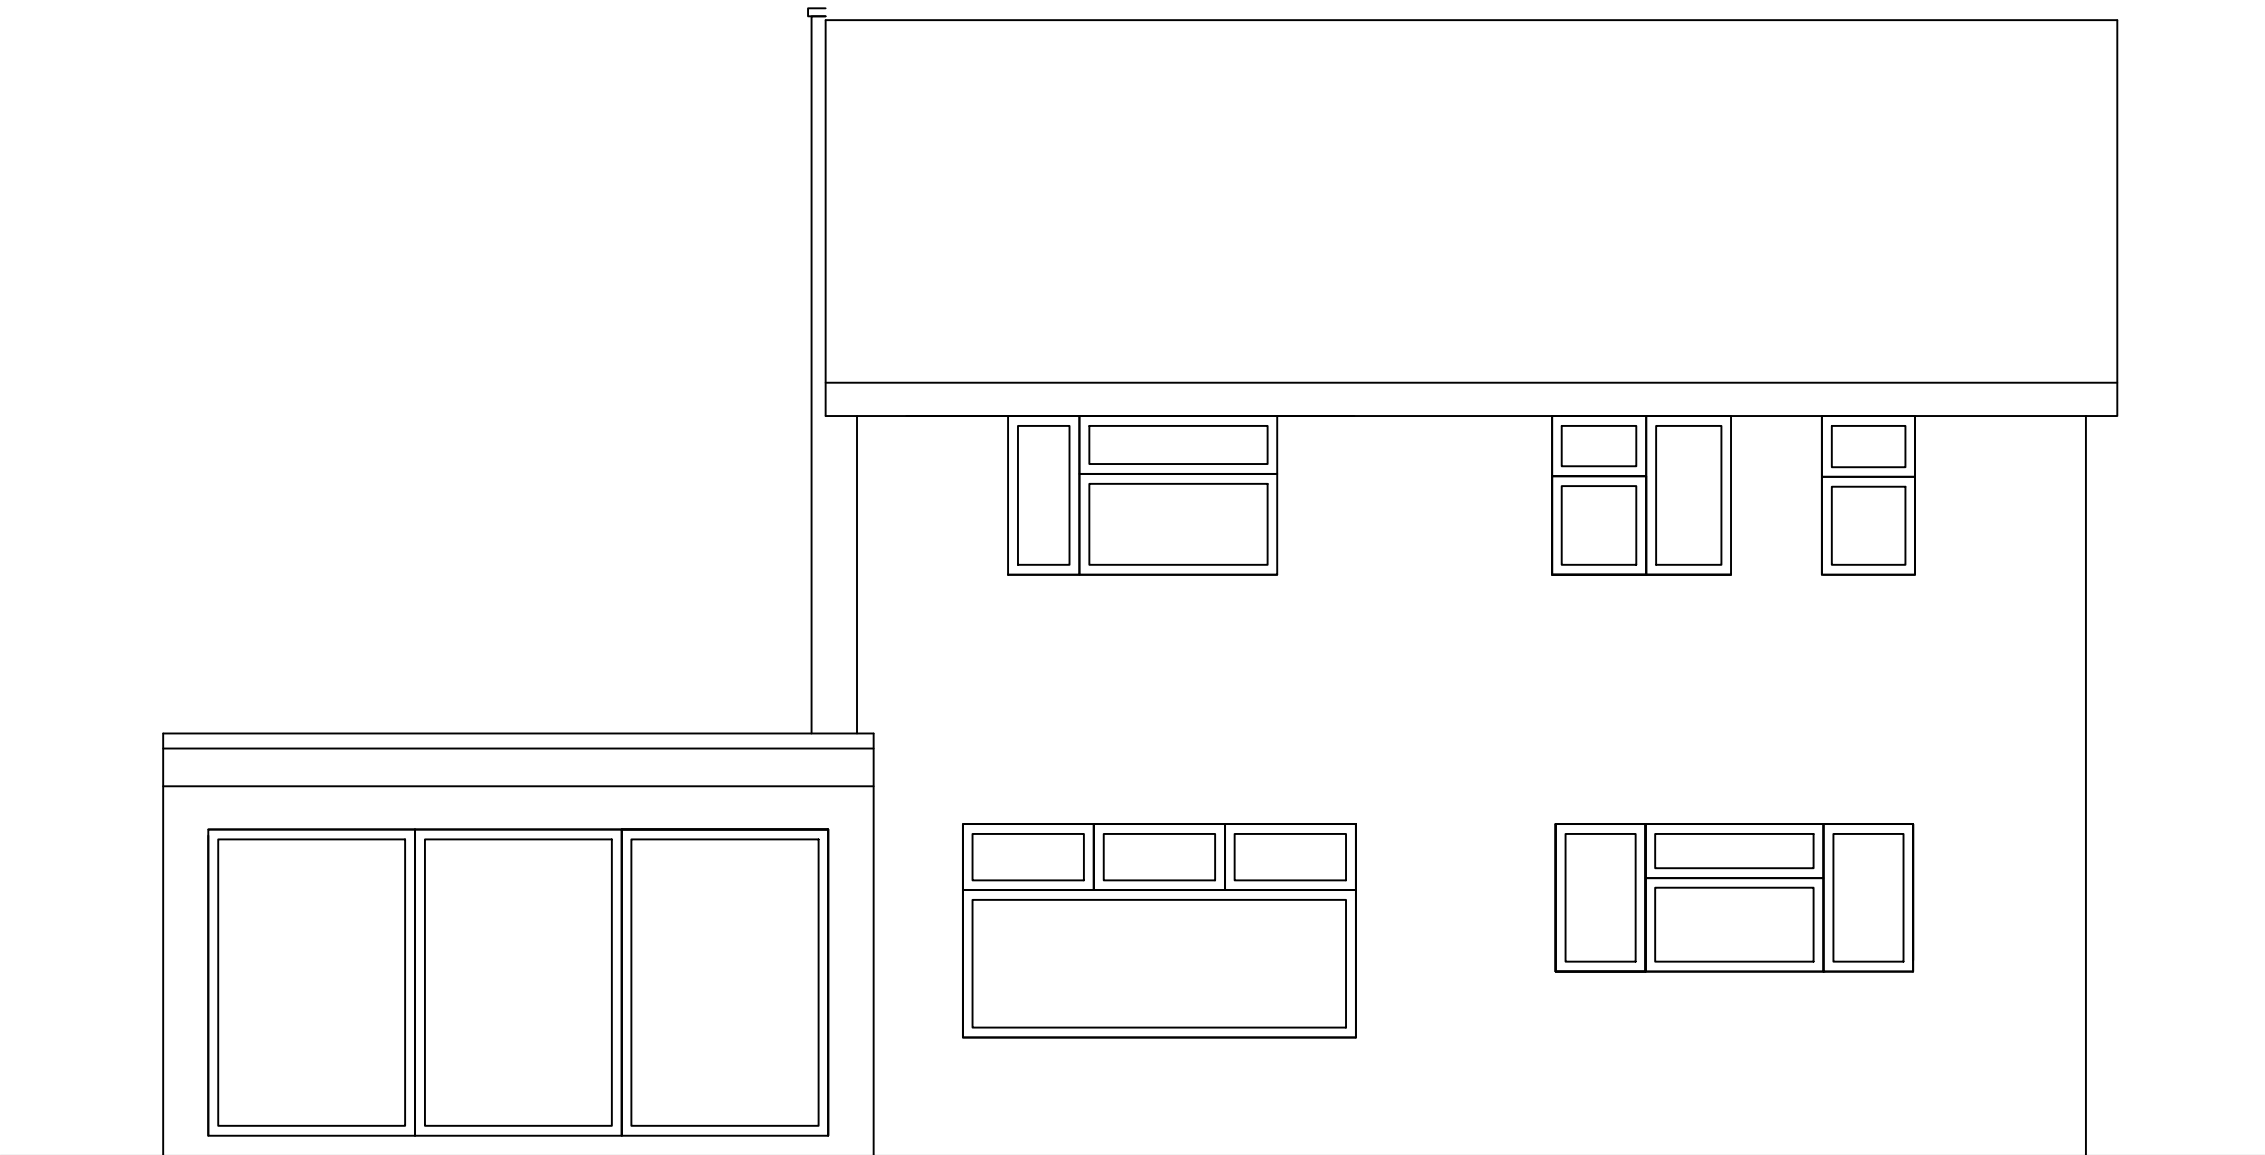

EXISTING REAR ELEVATION



EXISTING FRONT ELEVATION



EXISTING SIDE ELEVATION

N

1:1250 0 2m 3m 4m 5m 6m 7m 8m 9m 10m 12m

1:100 0 1m 2m 3m 4m 5m 6m 7m 8m 9m 10m

1:50 0 1m 2m 3m 4m 5m

1:500 0 1m 2m 3m 4m 5m

TO SCALE @ SHEET SIZE A1

REVISION	DESCRIPTION	DATE
DATE	CLIENT/PROJECT	54 Whitehill Road, Hitchin
SCALE	1:50 1:1250	
DRAWING STATUS	DRAWING TITLE	Alterations
CONSTRUCTION		
NO UNAUTHORISED PRINTING OR DIGITAL SCANNING ALLOWED © COPYRIGHT 2020		Ref: 119 01A

JBE

James Burton Engineering

65 Shefford Road Clifton Beds. SG17 6RQ Tel. / Fax. 01234 602071