


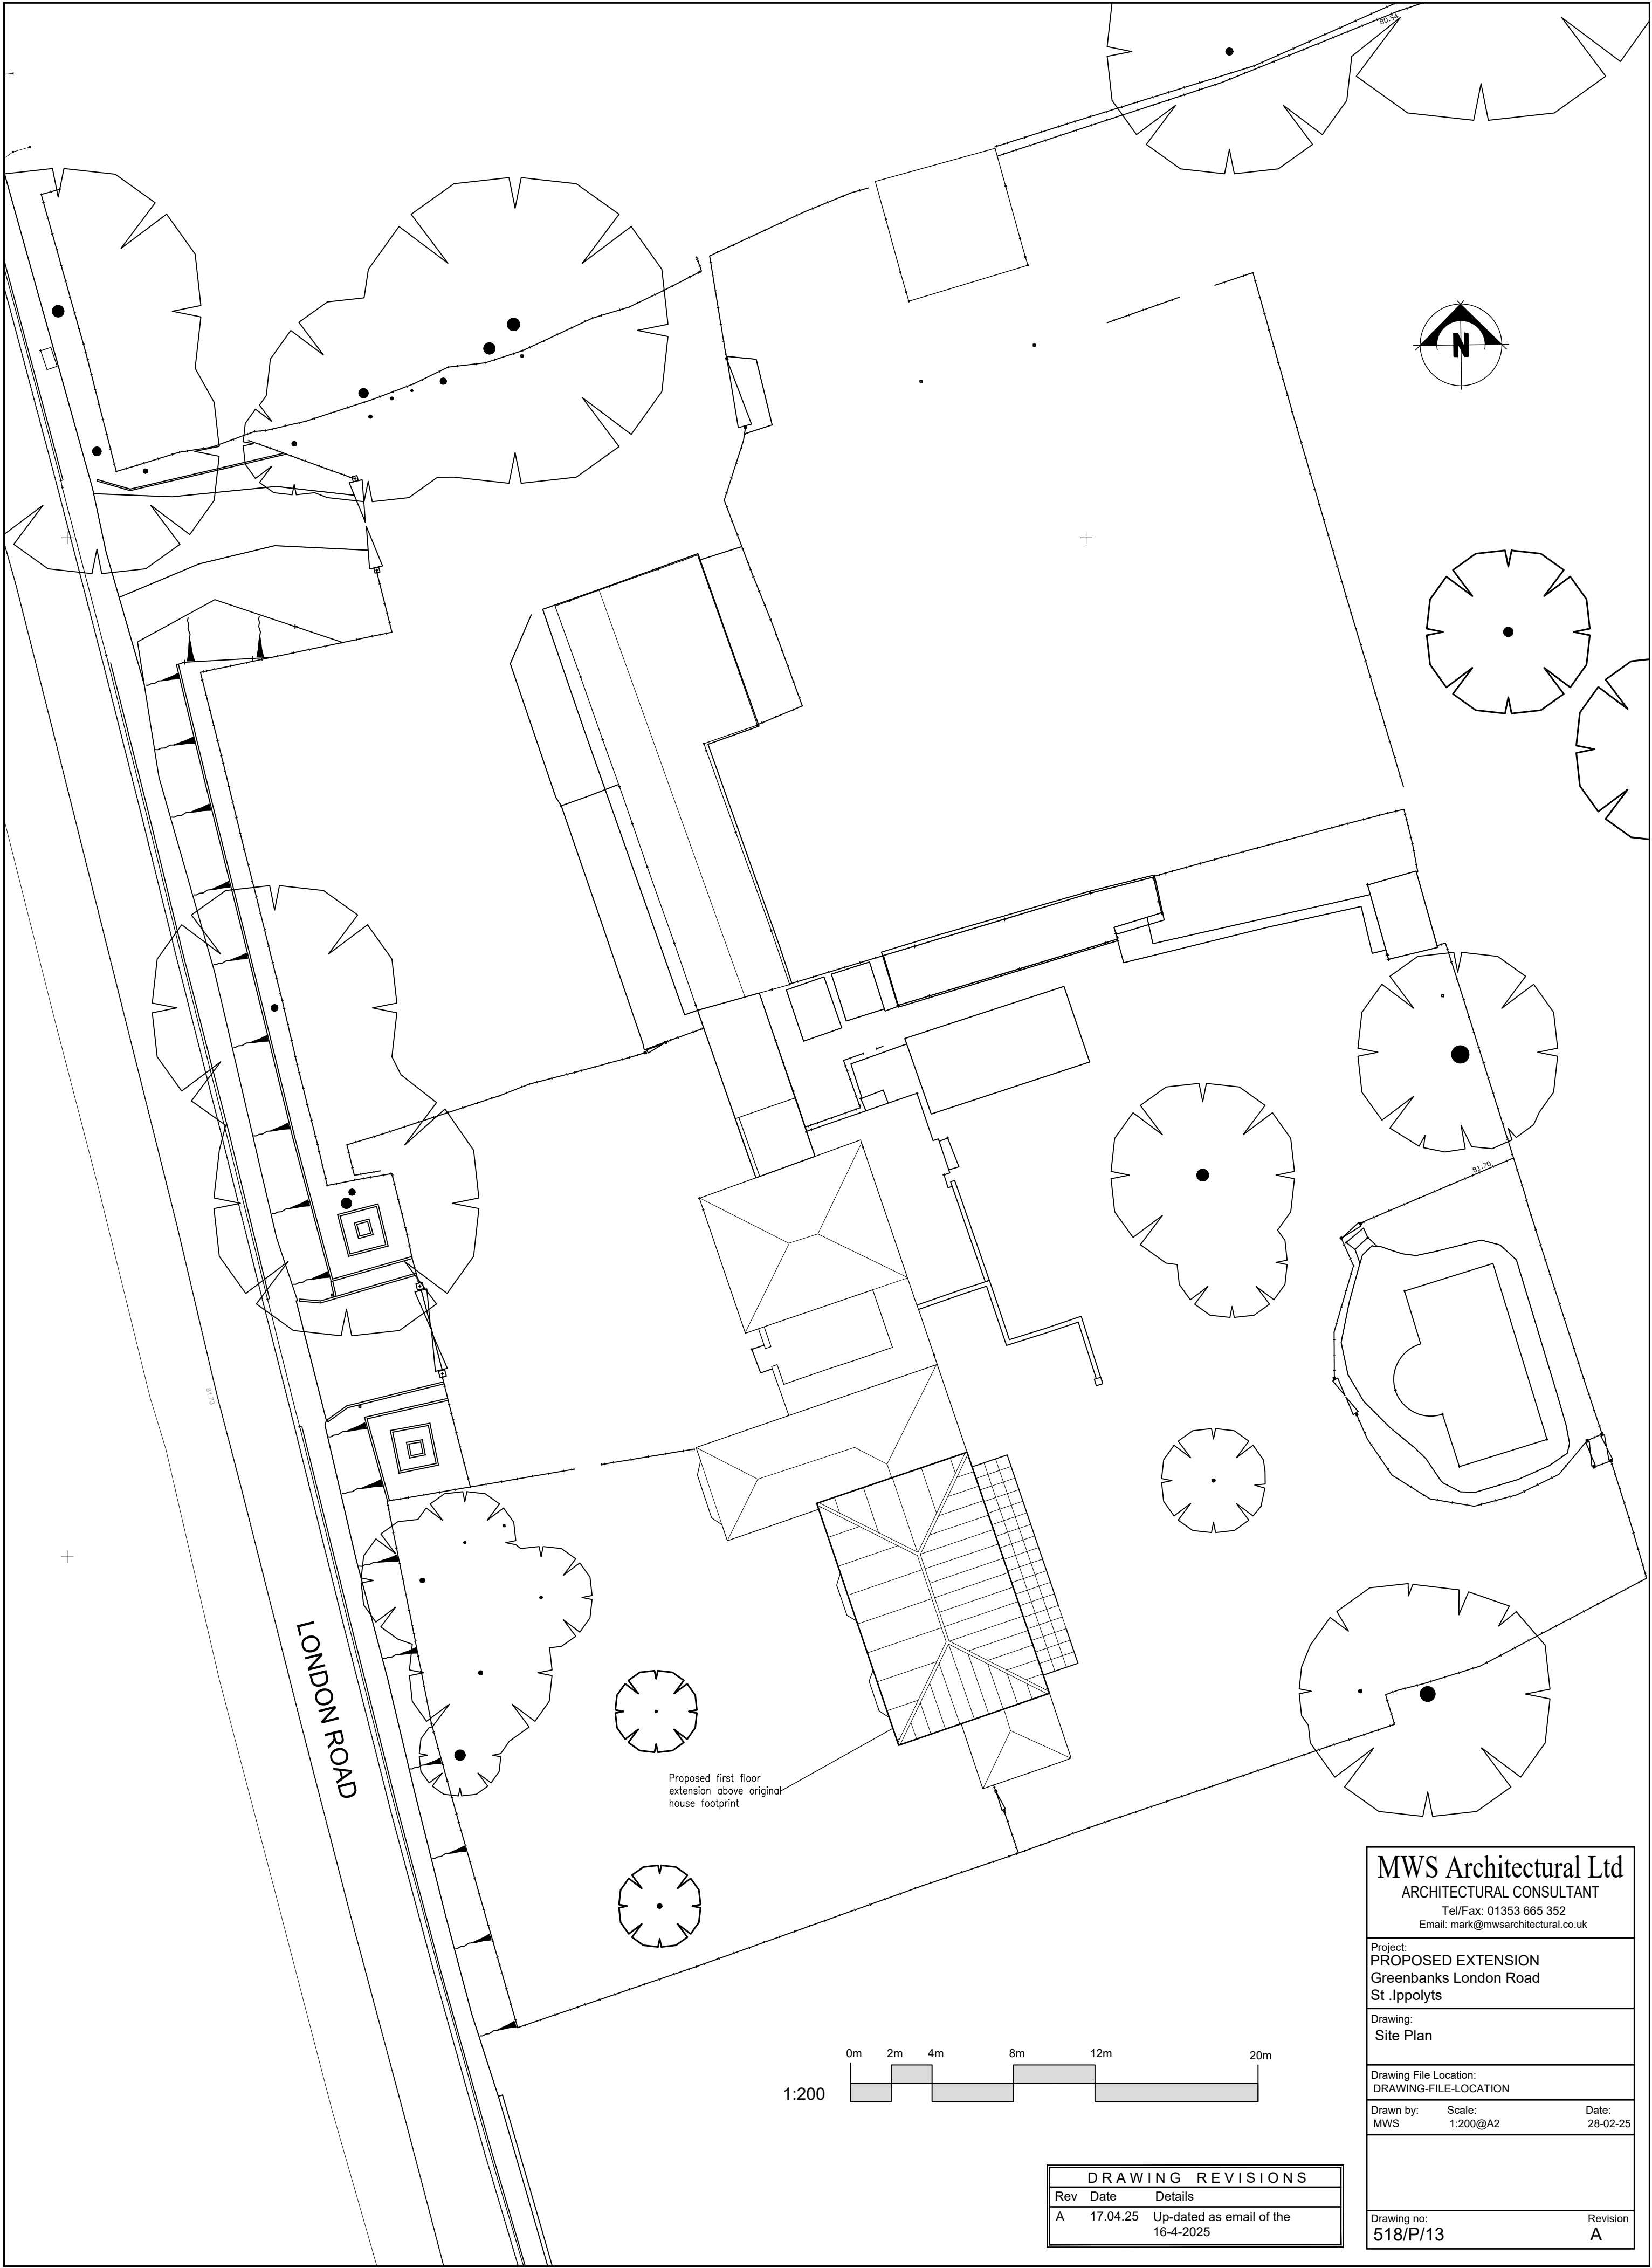

MWS Architectural Ltd
ARCHITECTURAL CONSULTANT
Tel/Fax: 01353 665 352
Email: mark@mwsarchitectural.co.uk

Project:
PROPOSED EXTENSION
Greenbanks London Road
St .lppolyts

Drawing:
Site Plan

Drawing File Location:
DRAWING-FILE-LOCATION

Drawn by: MWS Scale: 1:200@A2 Date: 28-02-25

Drawing no: **518/P/13** Revision **A**

DRAWING REVISIONS		
Rev	Date	Details
A	17.04.25	Up-dated as email of the 16-4-2025