





FRONT ELEVATION

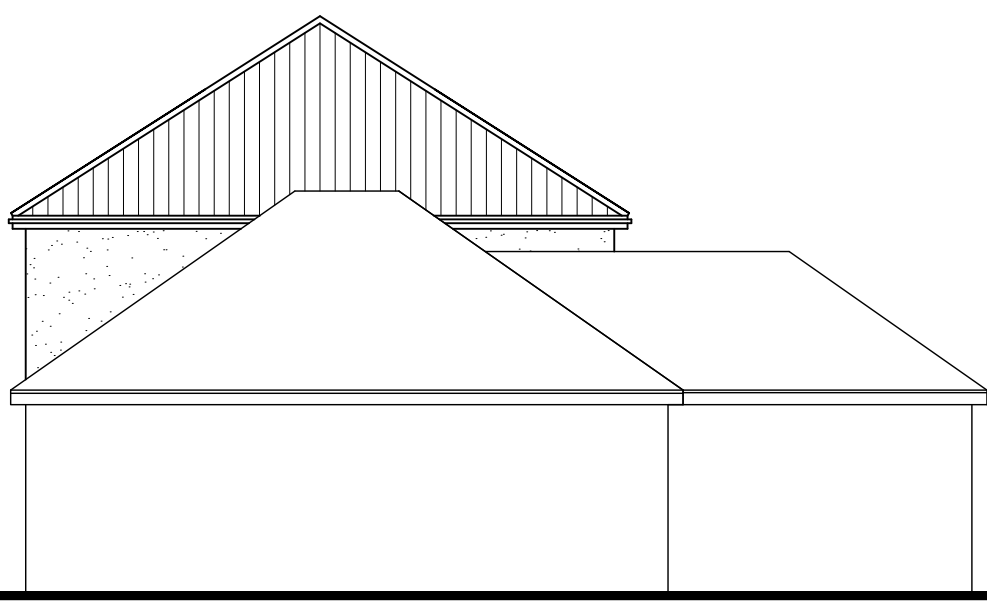



SIDE ELEVATION

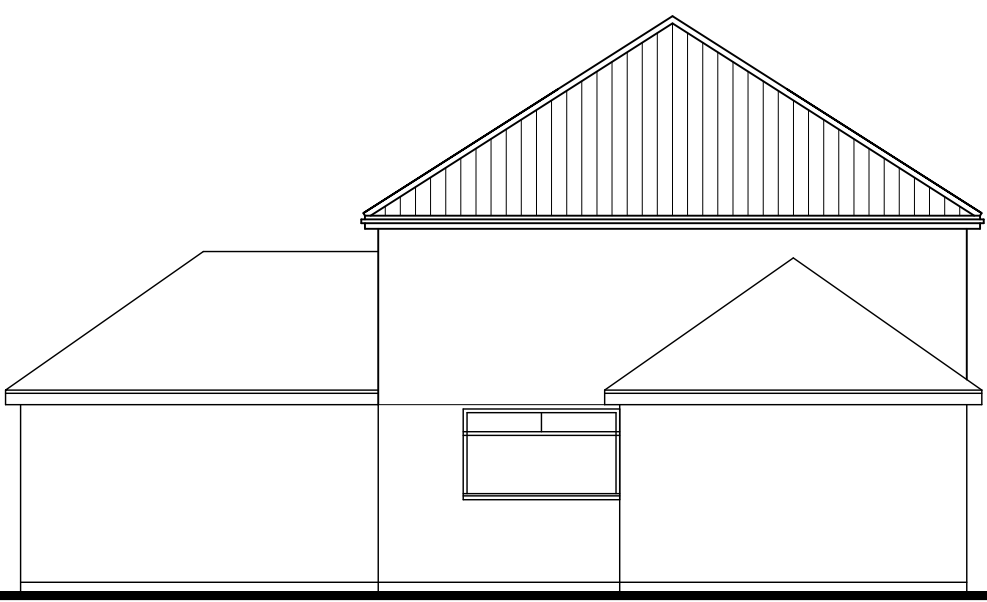


SIDE ELEVATION



REAR ELEVATION

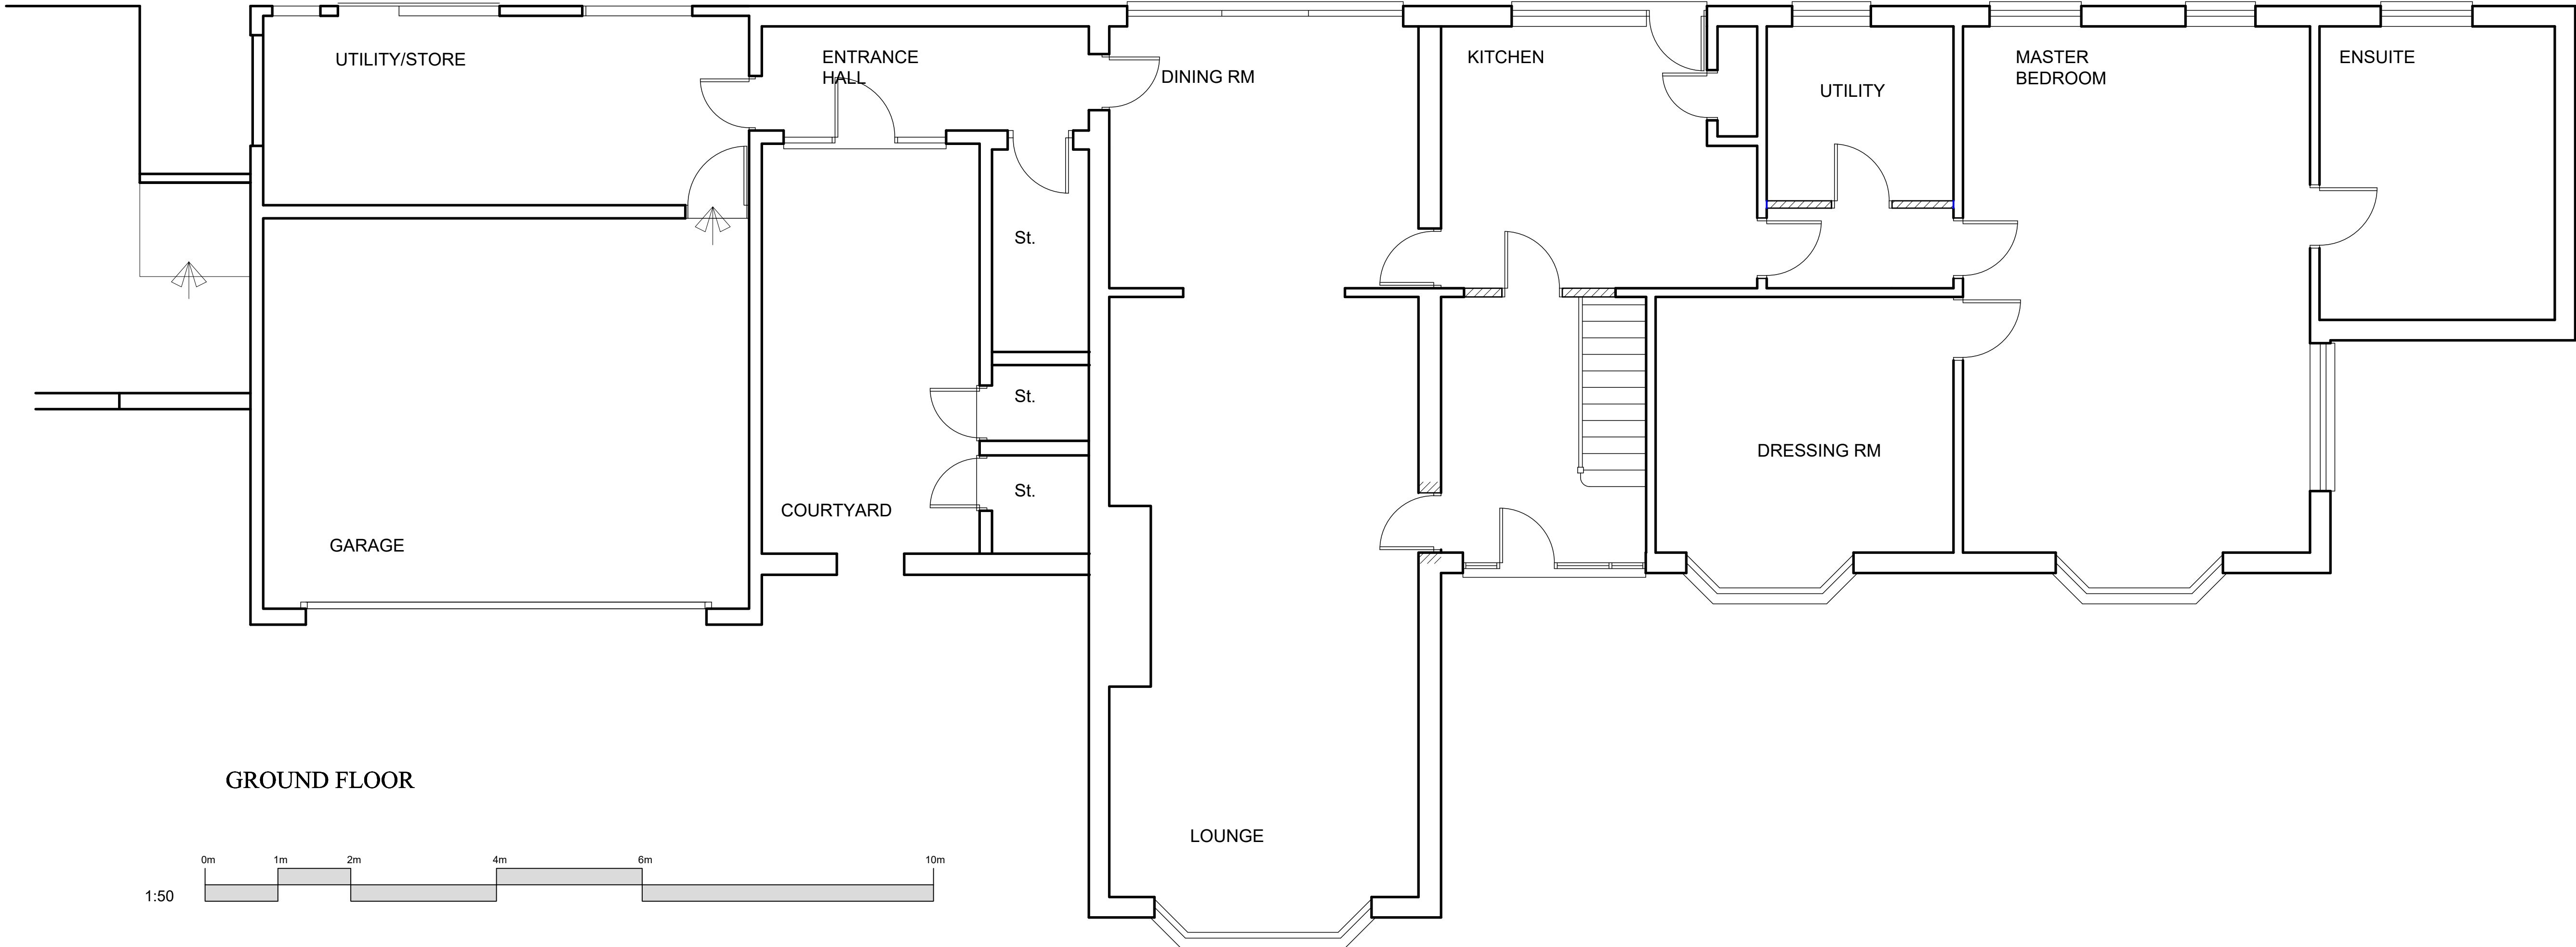 

GROUND FLOOR

 

DRAWING REVISIONS		
Rev	Date	Details
A	17.4.25	Up-dated as email of the 16-4-2025

MWS Architectural Ltd
ARCHITECTURAL CONSULTANT
Tel/Fax: 01353 665 352
Email: mark@mwsarchitectural.co.uk

Project:
PROPOSED EXTENSION
Greenbanks London Road
St. Ippolyts

Drawing:
Proposed Ground Floor &
Elevations

Drawing File Location:
DRAWING-FILE-LOCATION

Drawn by: MWS Scale: 1:100, 1:50 Date: 20-02-25

Drawing no: 518/P/10 Revision A