




FRONT ELEVATION

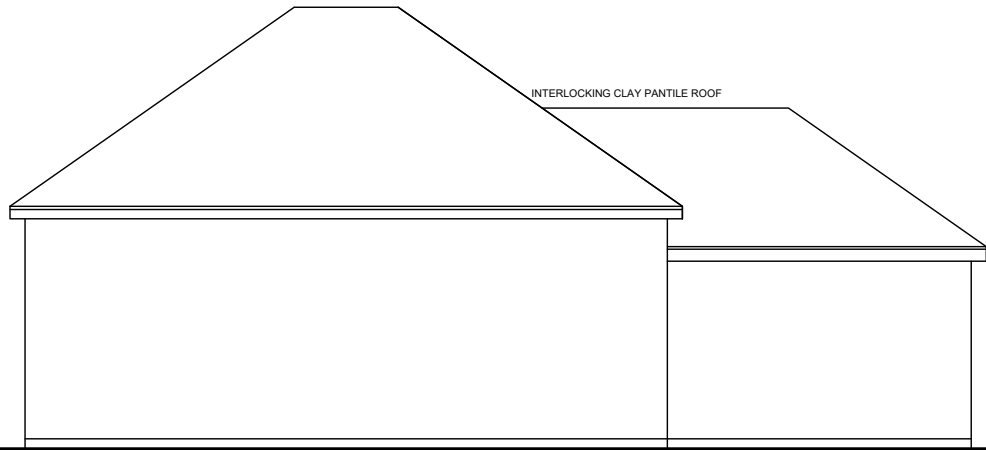


SIDE ELEVATION

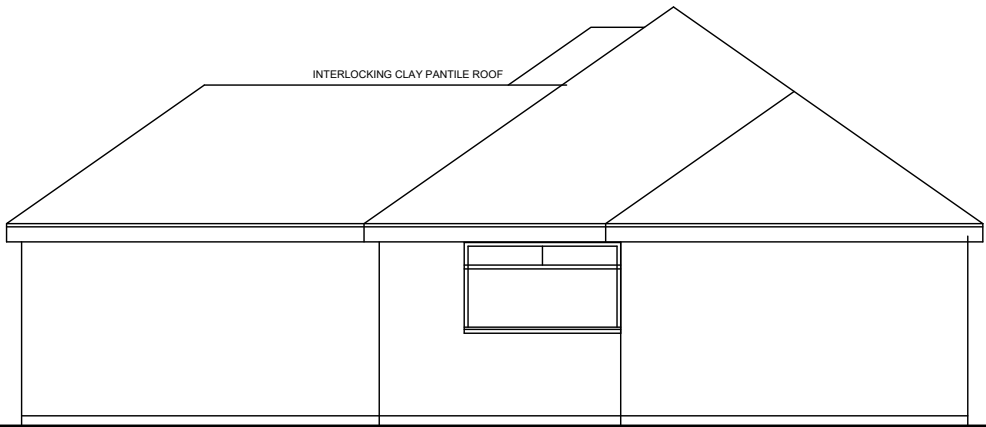


SIDE ELEVATION

 


1:100

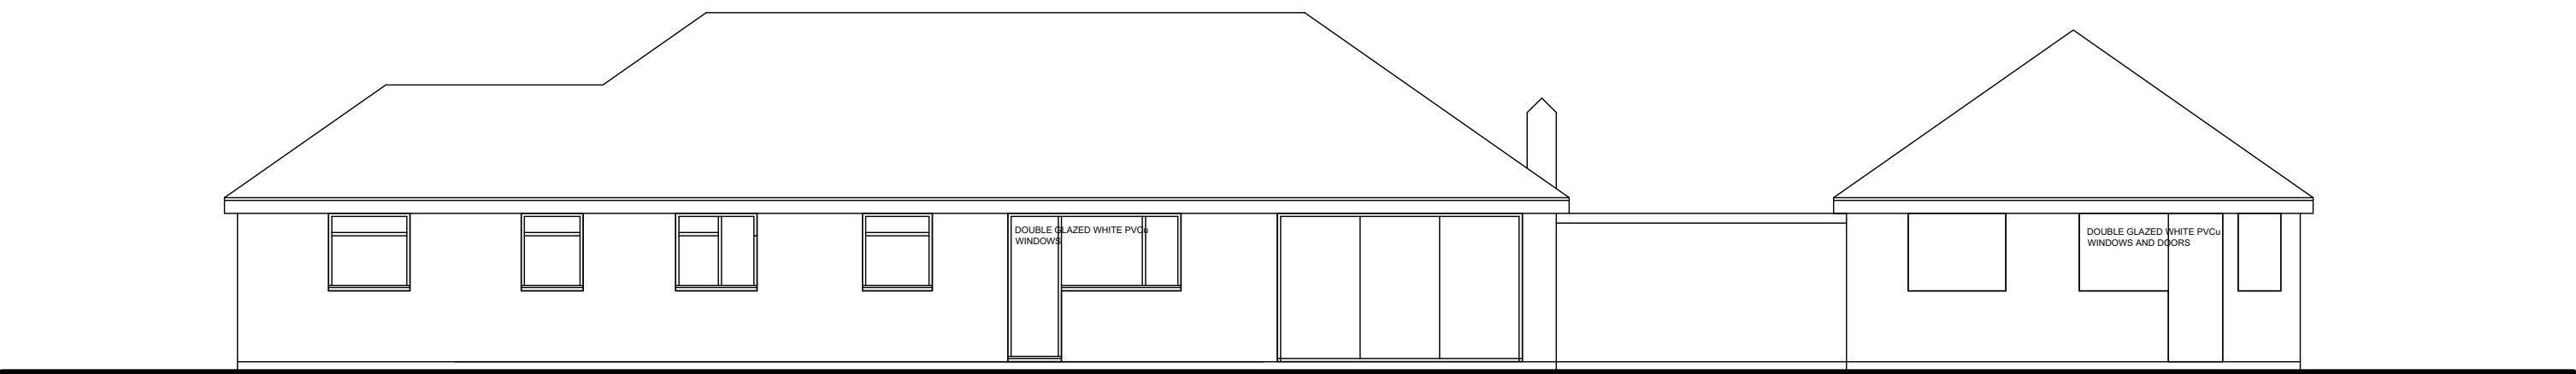

REAR ELEVATION

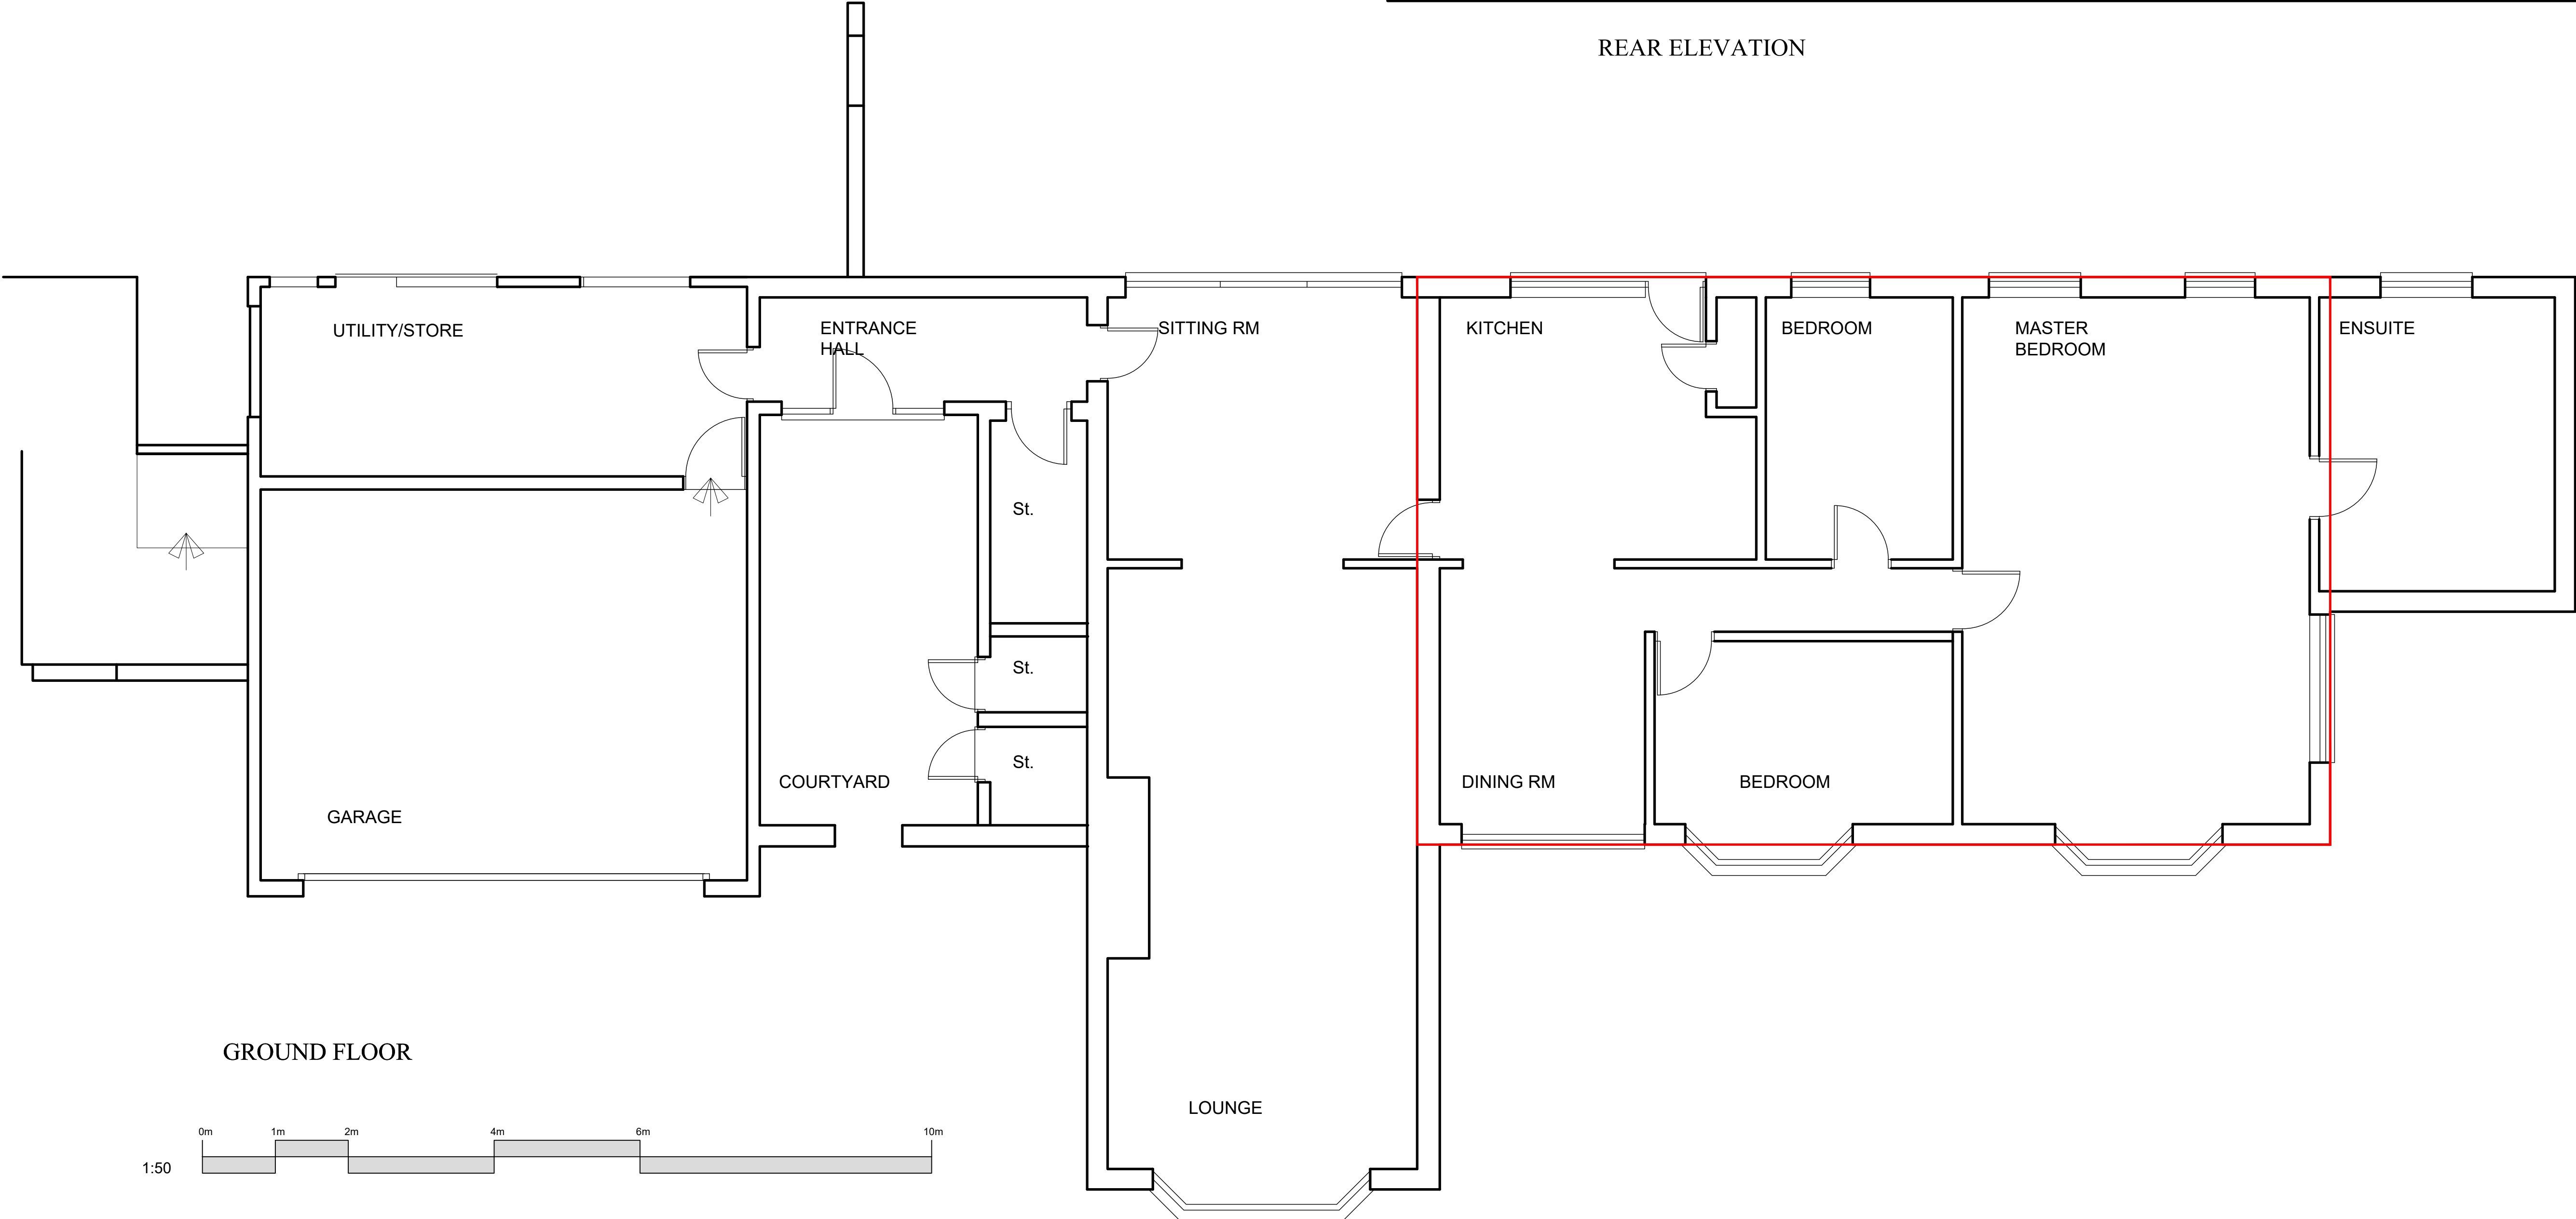

GROUND FLOOR

 

1:50

DRAWING REVISIONS		
Rev	Date	Details
A	17.04.25	Red outline for original dwelling added

MWS Architectural Ltd ARCHITECTURAL CONSULTANT Tel/Fax: 01353 665 352 Email: mark@mwsarchitectural.co.uk		
Project: PROPOSED EXTENSION Greenbanks London Road St .lppolyts		
Drawing: Plans as Existing		
Drawing File Location: DRAWING-FILE-LOCATION		
Drawn by: MWS	Scale: 1:100_1:50	Date: 20-07-24
Drawing no: 518/P/01		Revision A