



ROOF PLAN AS PROPOSED 1:100 @ A1

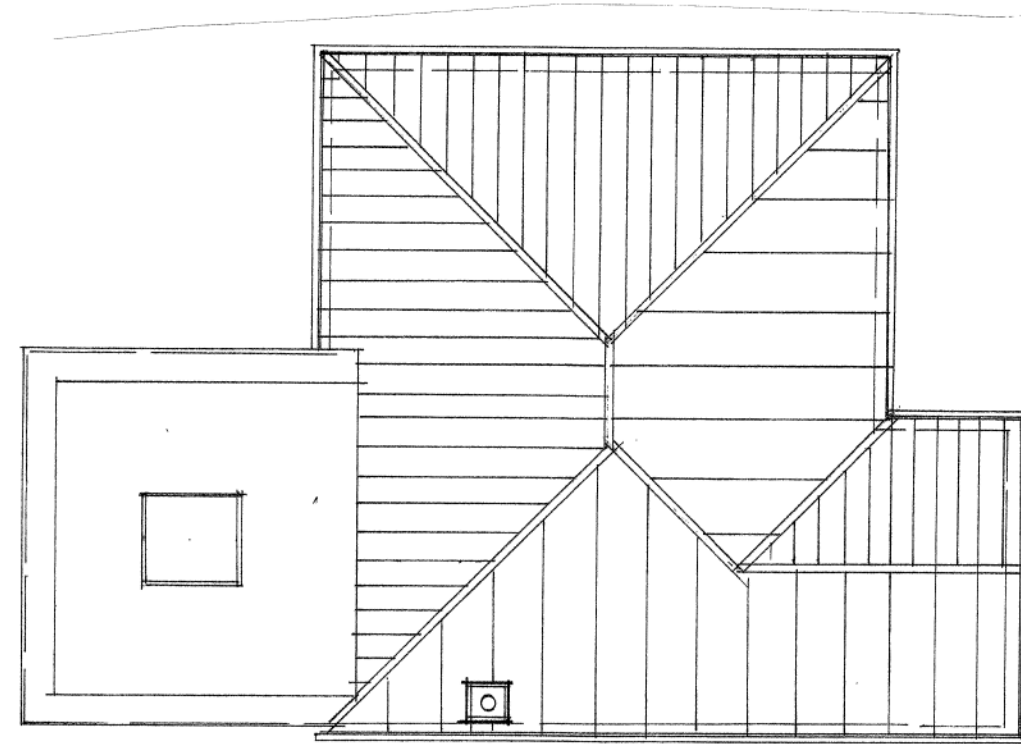


ROOF PLAN AS EXISTING 1:100 @ A1

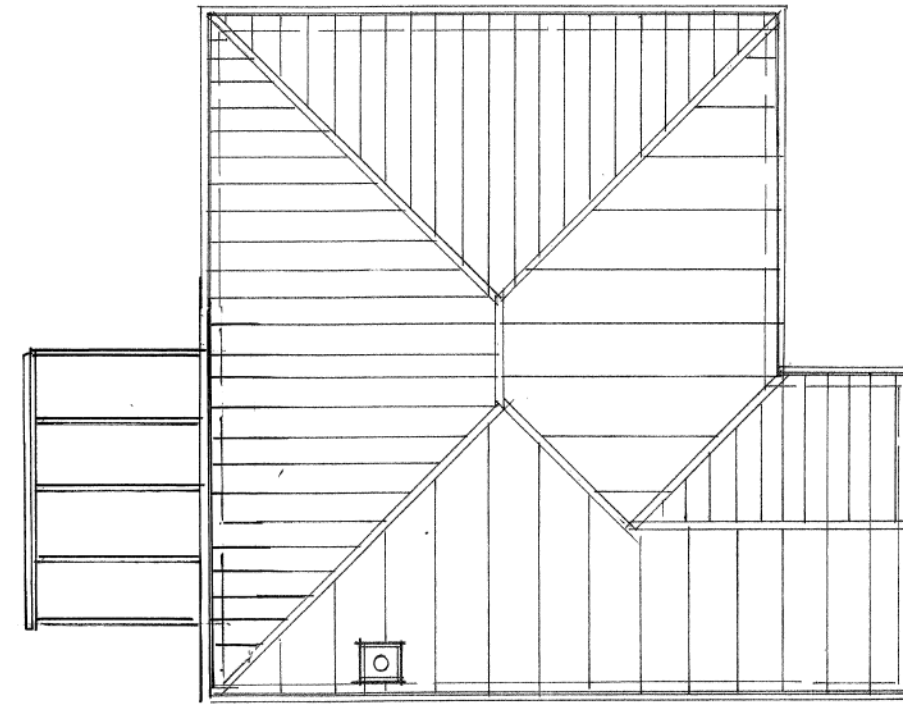

GROUND FLOOR PLAN AS PROPOSED

1. Driveway
2. Porch
3. Hallway
4. Kitchen
5. Shower Room
6. Dining Room
7. Garden Room
8. Bedroom 1
9. Bedroom 2

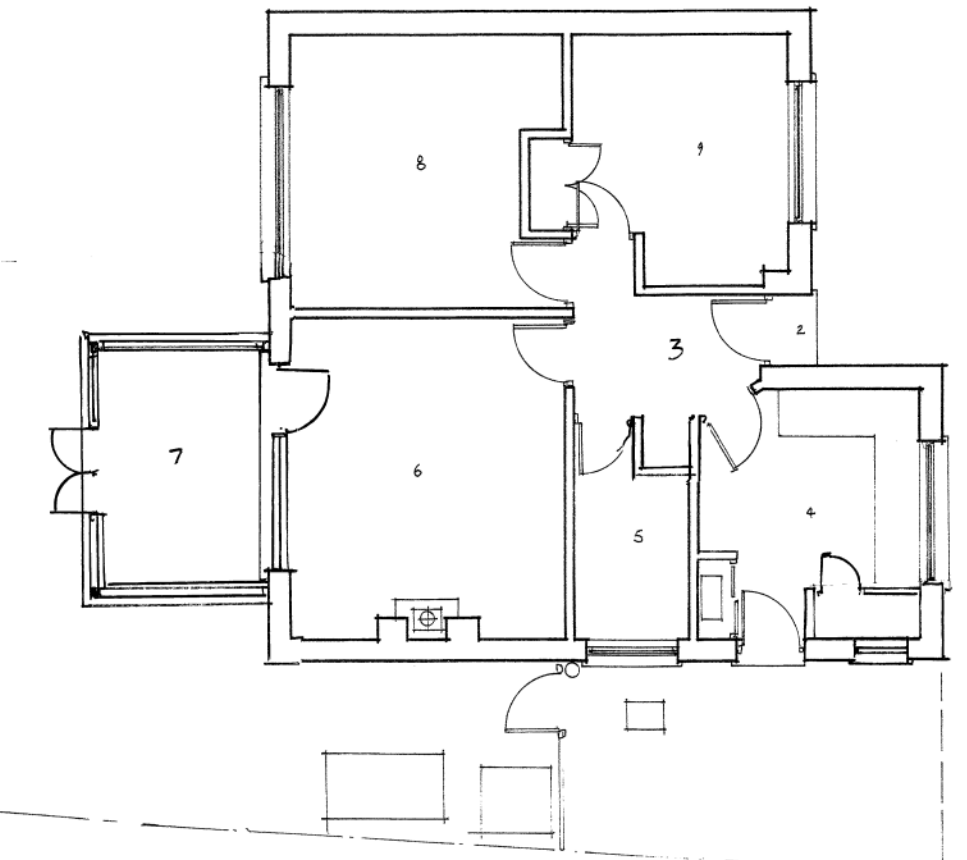


GROUND FLOOR PLAN AS EXISTING 1:100 @ A1


GROUND FLOOR PLAN AS EXISTING

1. Driveway
2. Porch
3. Hallway
4. Kitchen
5. Shower Room
6. Dining Room
7. Conservatory
8. Bedroom 1
9. Bedroom 2

Outline of existing conservatory
To be demolished shown dotted thus

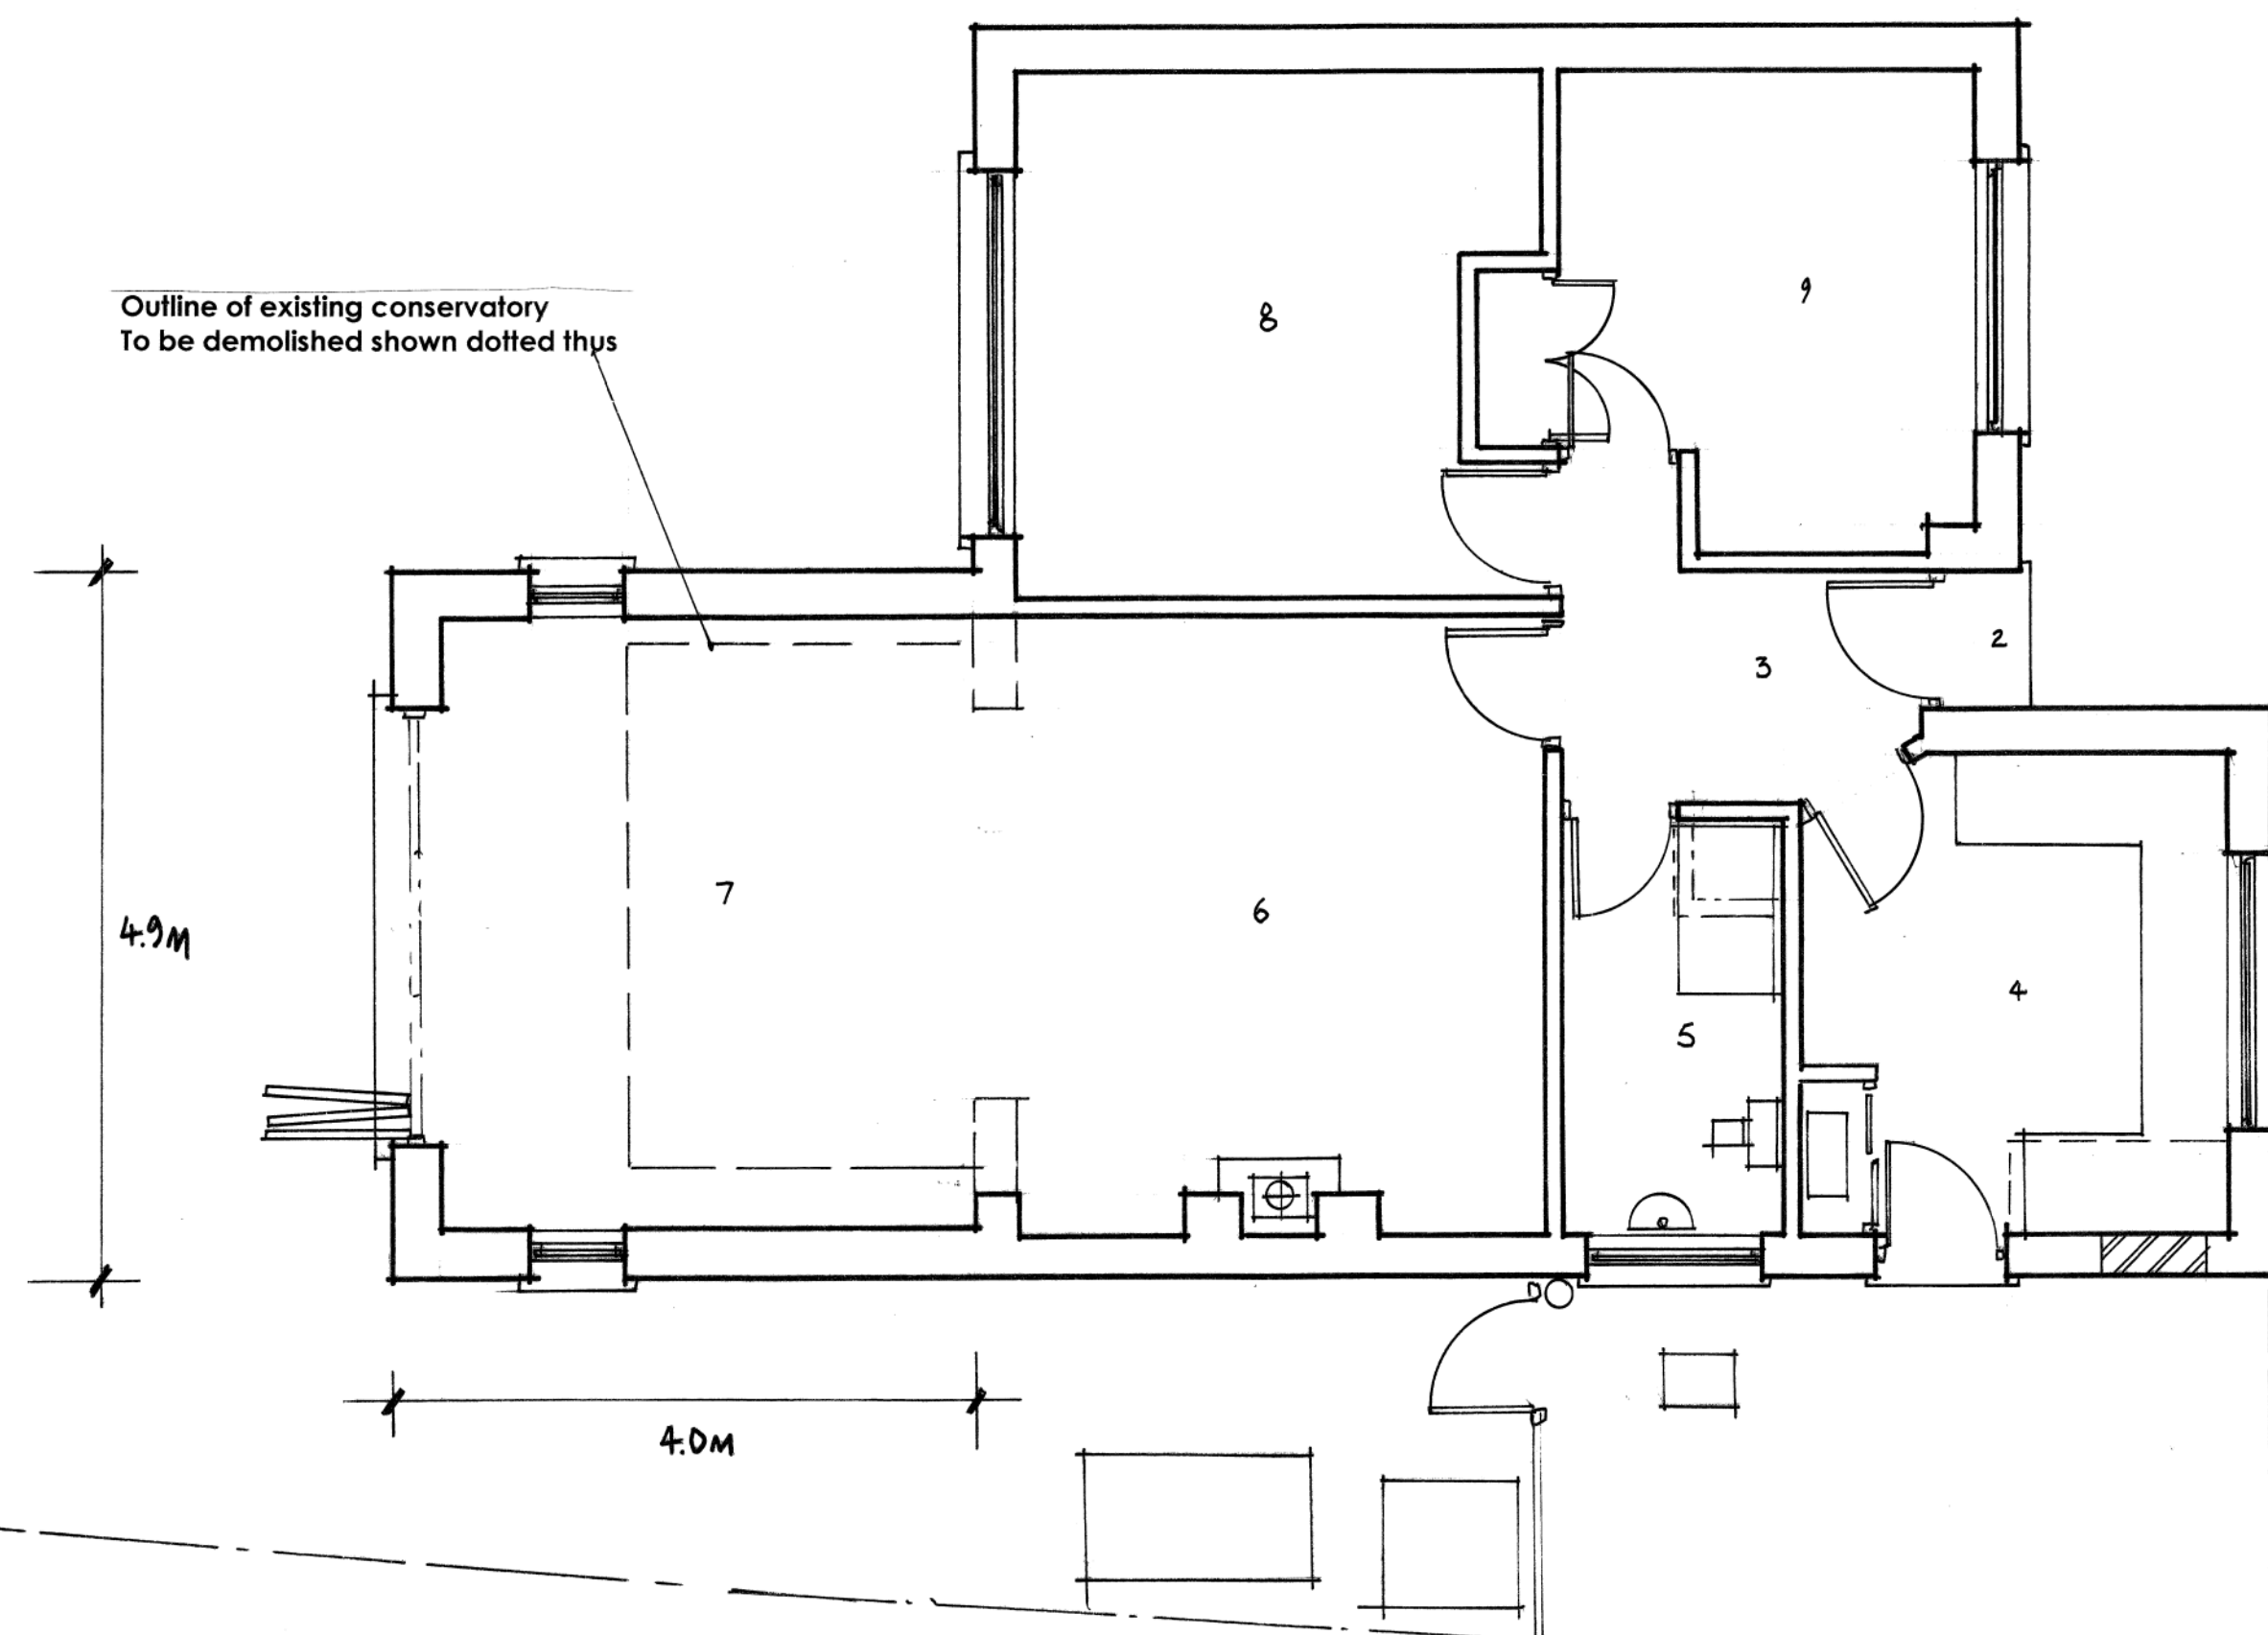

GROUND FLOOR PLAN AS PROPOSED 1:50 @ A1

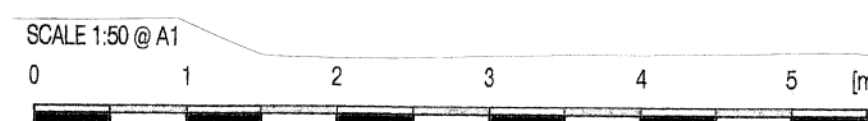

fod architects

Lincoln House
21 Dunstable Street
Amphill, BEDS.
T: 01525 406117
E: fodfod@hotmail.com

Proposed alteration and extensions
Inglenook, East Street, Lilley, Luton, BEDS
For: Mr and Mrs Cox
Plans as Proposed / Existing
Date: September 2026
Scale: 1:100, 1:50 @ A1
Dwg. No.: COX LILLEY / 10P/ SK (A) 26 A

REV A REVISION TO L.P.A. ISSUE