




SCALE 1:100 @A1
0 1 2 3 4 5 6 7 8 9 10 [m]

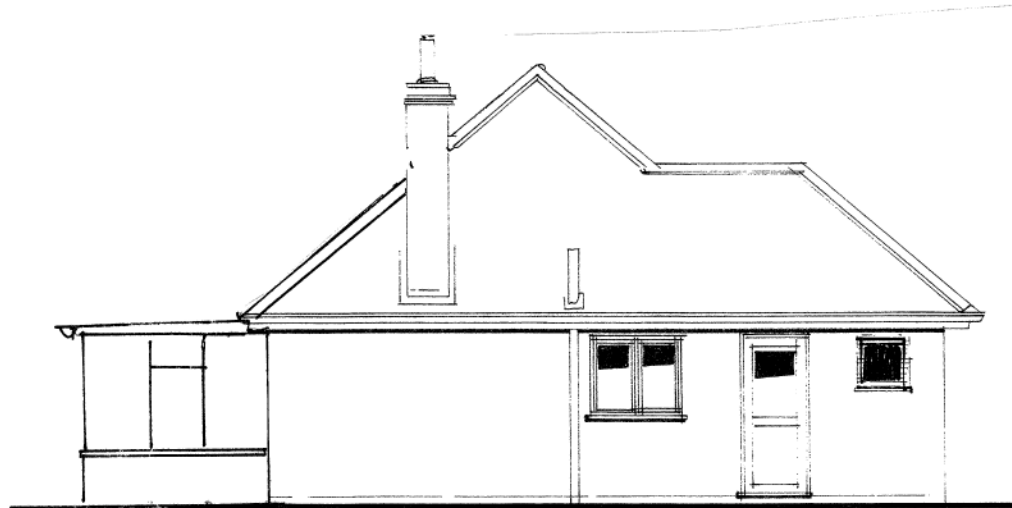

SIDE ELEVATION AS EXISTING 1:100 @A1

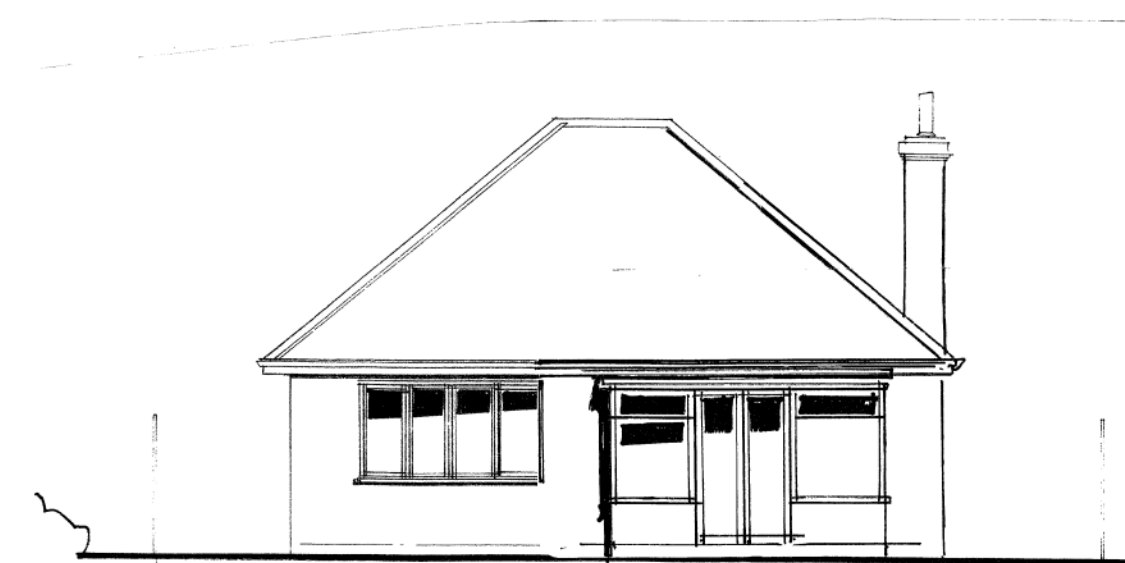

REAR ELEVATION AS EXISTING 1:100 @A1

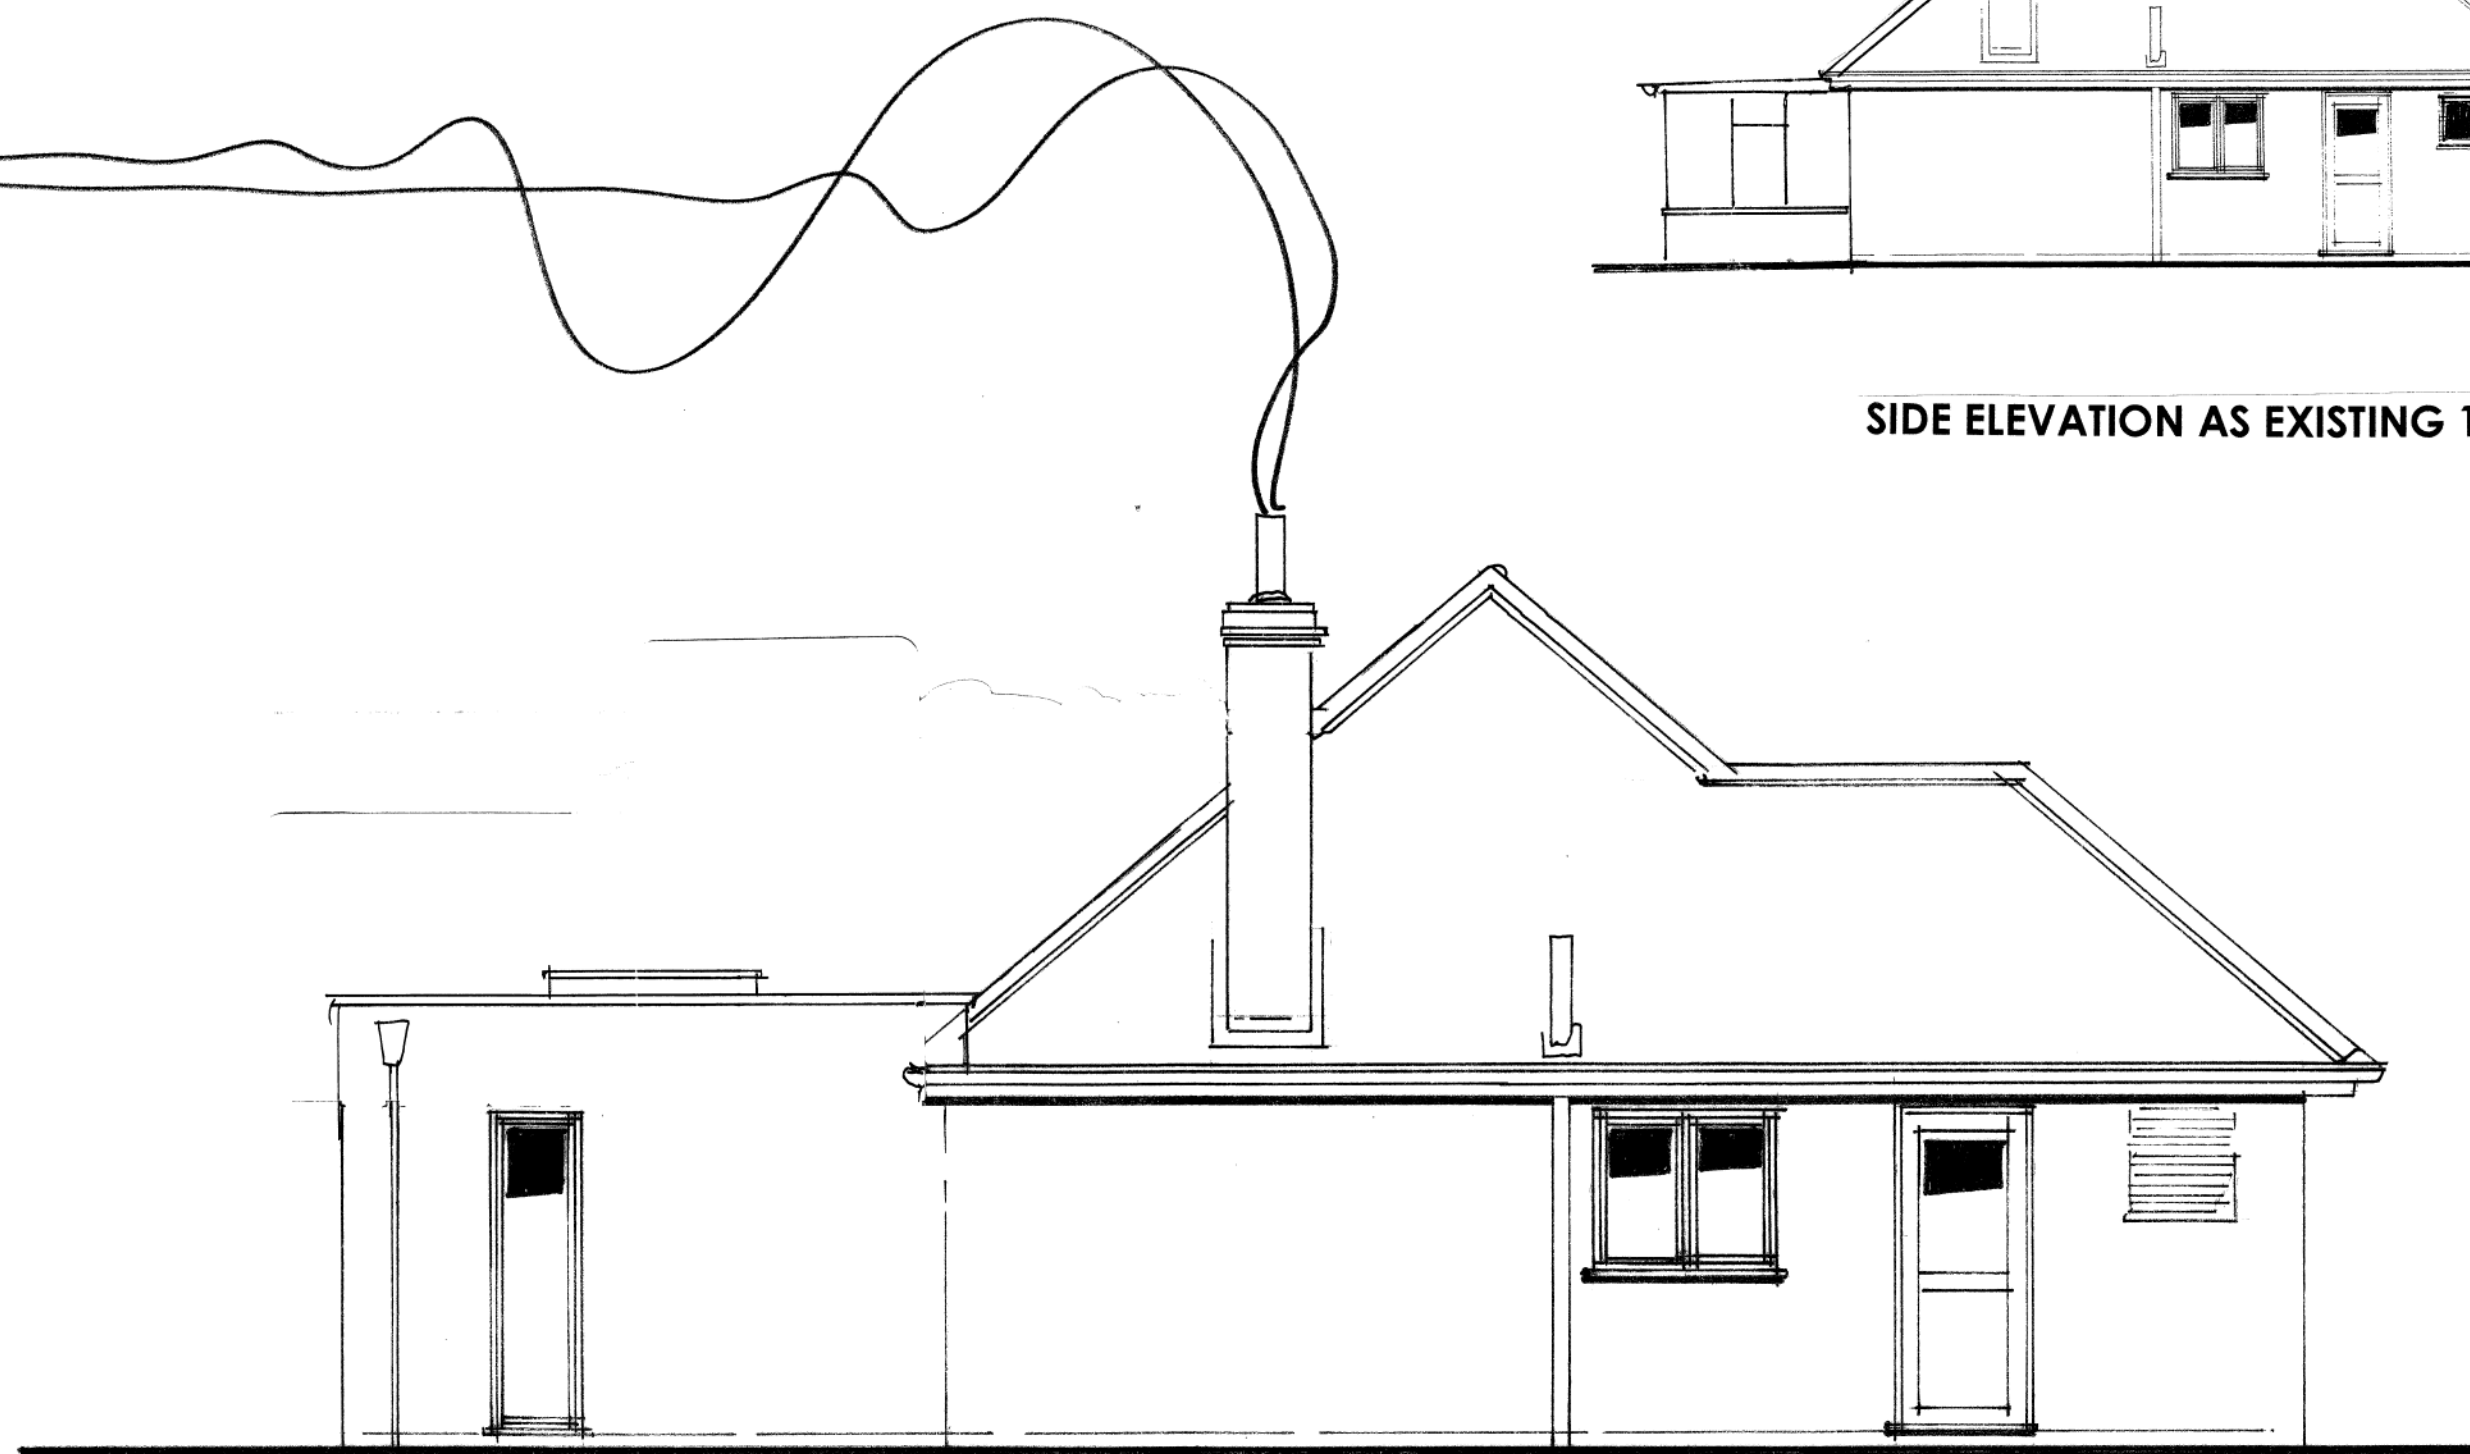


SIDE ELEVATION AS PROPOSED 1:50 @A1




GARDEN ELEVATION AS PROPOSED 1:50 @A1

Materials:
Walls - Brickwork to match existing Colour - Red Brown
Roof - EPDM or similar flat roof Colour - Dark Grey
Doors/Windows - uPVC to match existing Colour - White

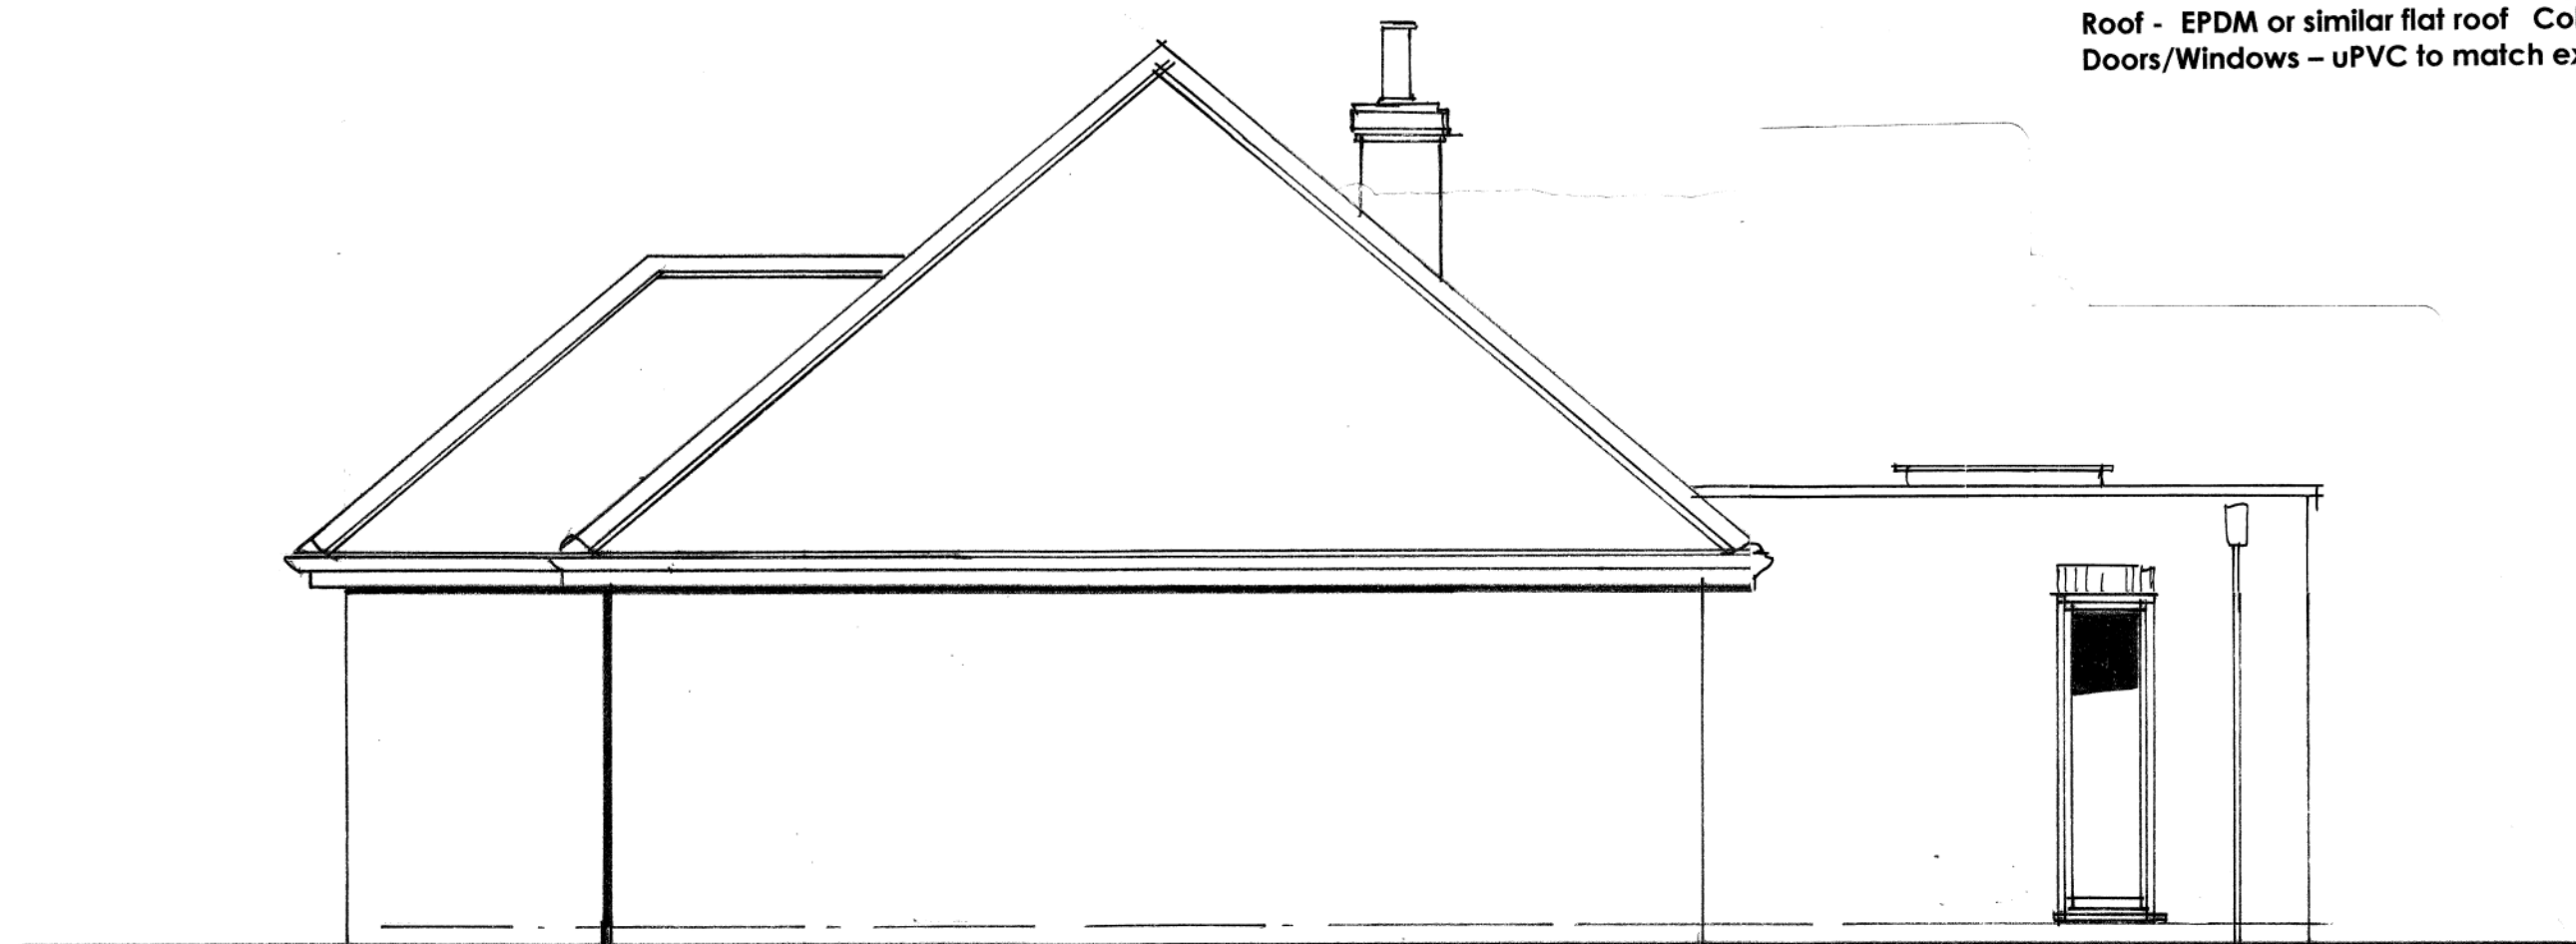

SIDE ELEVATION AS PROPOSED 1:50 @A1

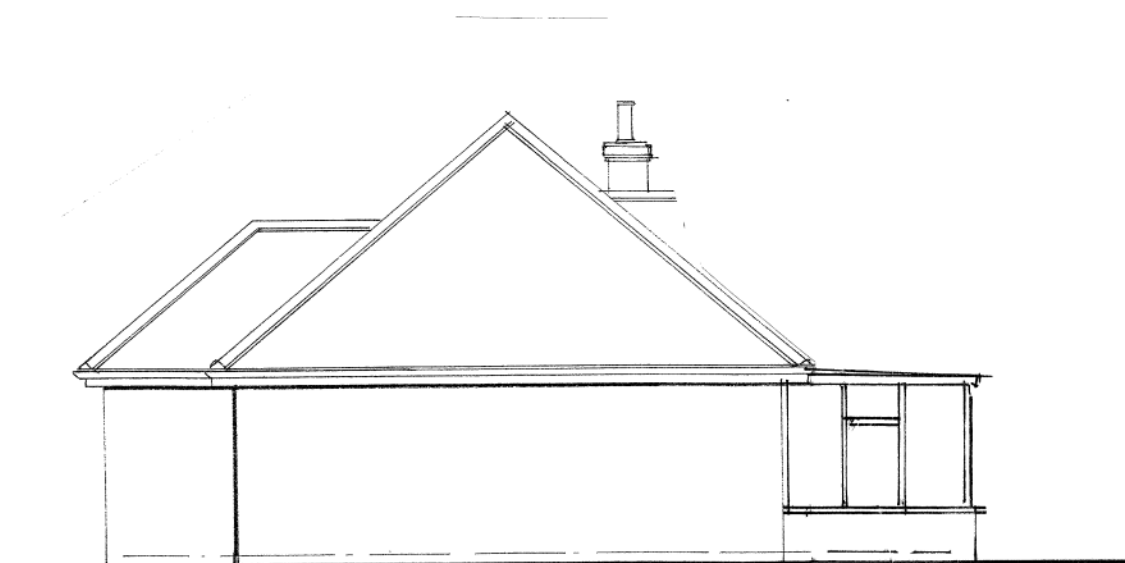

SIDE ELEVATION AS EXISTING 1:100 @A1

SCALE 1:50 @A1
0 1 2 3 4 5 [m]

fod architects

Lincoln House
21 Dunstable Street
Amphill, BEDS.
T: 01525 406117
E: fodltd@hotmail.com

Proposed alteration and extensions
Inglenook, East Street, Lilley, Luton, BEDS
For: Mr and Mrs Cox
Elevations as Proposed / ~~Existing~~
Date: September 2026
Scale: 1:50 @ A1
Dwg. No.: COX LILLEY / 20P / SK (A) 26 A