




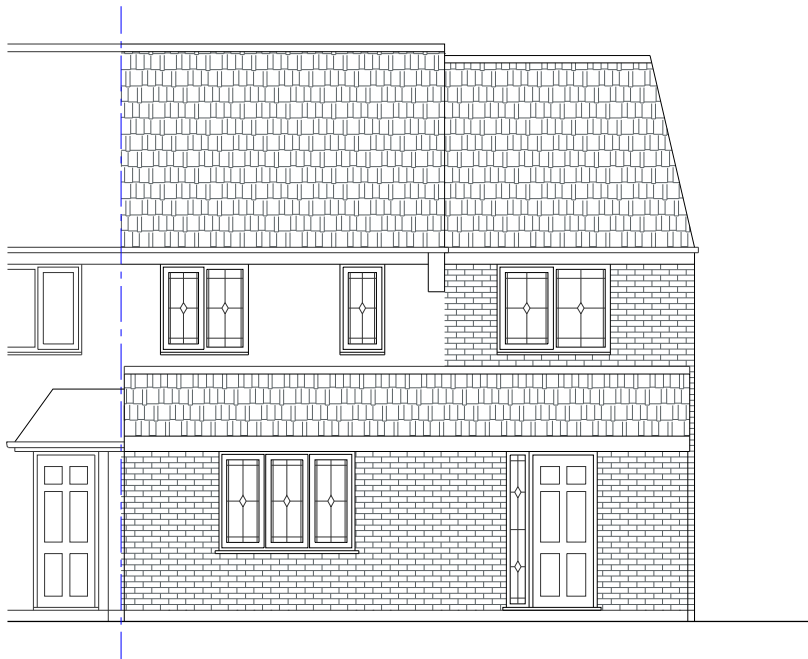


FRONT ELEVATION

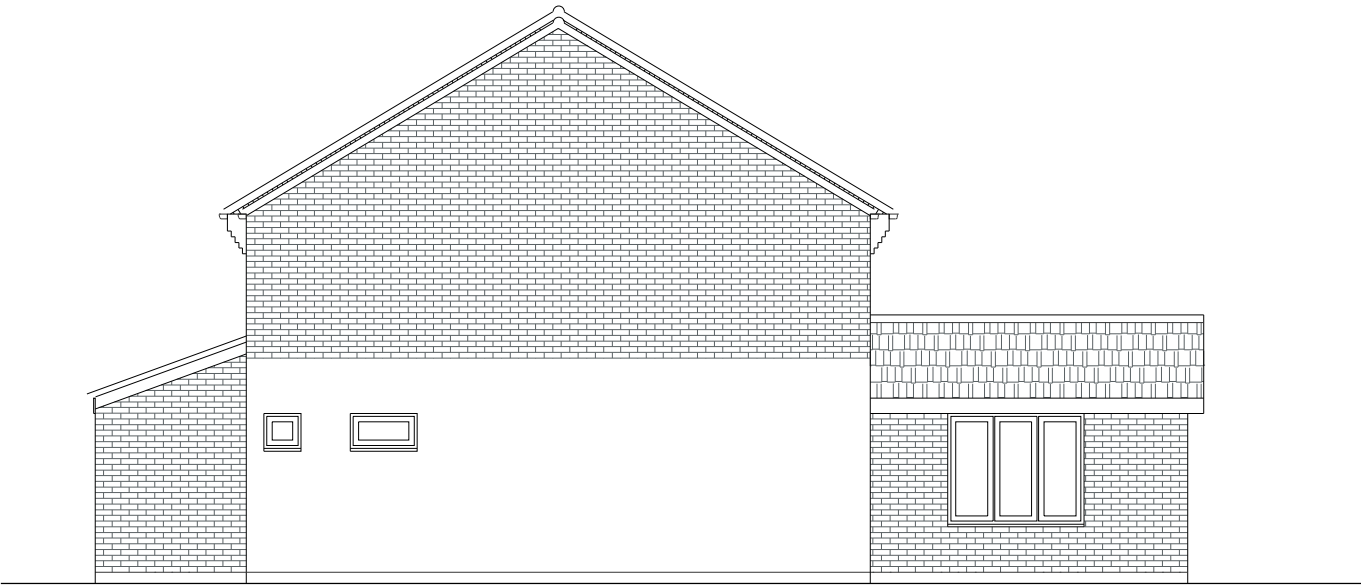

SIDE ELEVATION

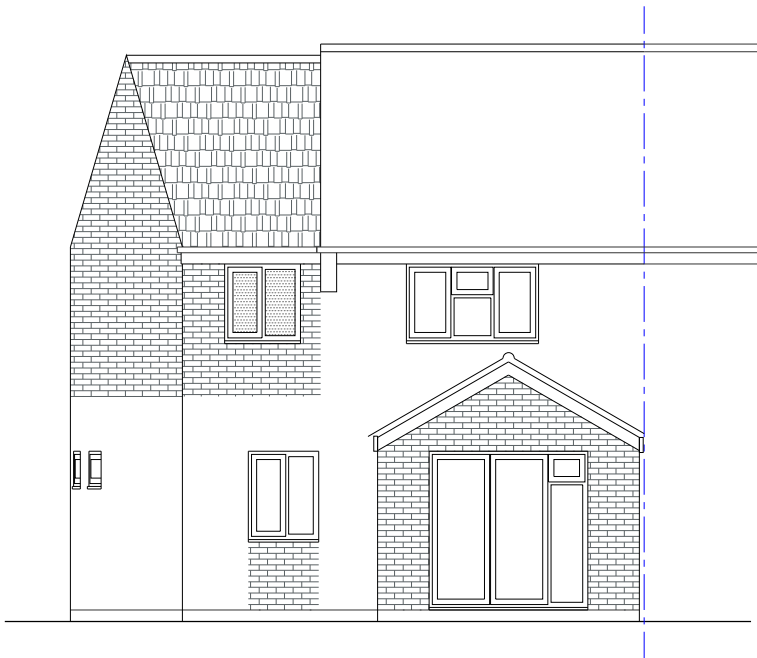

REAR ELEVATION

 

REVISIONS	
A	08.01.25 Revised rear extension & added front porch.
B	24.02.25 Added first floor rear extension.
C	25.03.26 Indicated alternative extensions to front and rear. Indicated new construction for garage.

Proposed Elevations:
Front, Rear & Side

Project No: 24104

Drawing No: 02-2B

Address: 2 SYMONDS ROAD
HITCHIN
SG5 2JL

Scale: 1:50 @ A1 1:100 @ A3