

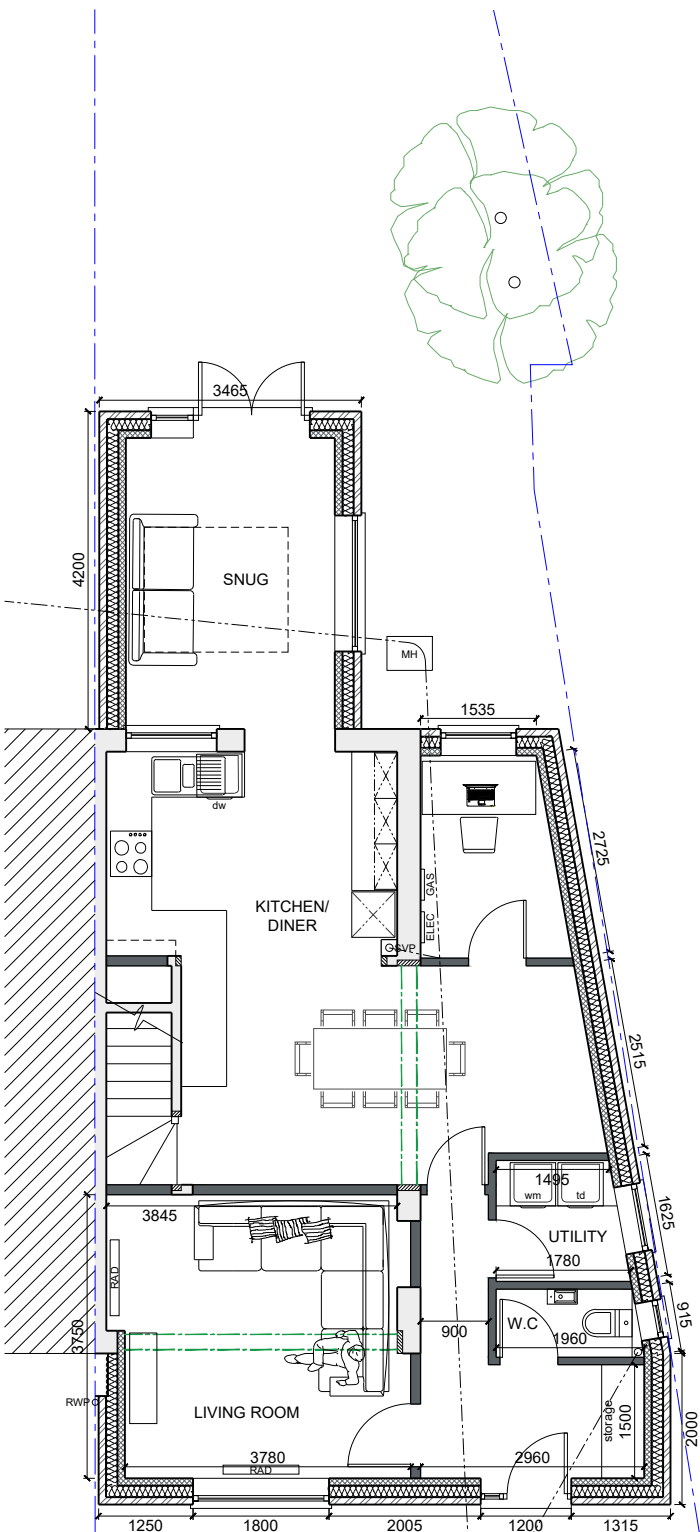



Work to figured dimensions only. Do not scale from drawings. Check dimensions on site before commencing work. Discrepancies to be reported to Lawtey Design. © Lawtey Design; drawing not to be copied or reproduced prior consent.

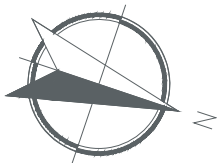

GROUND FLOOR PLAN

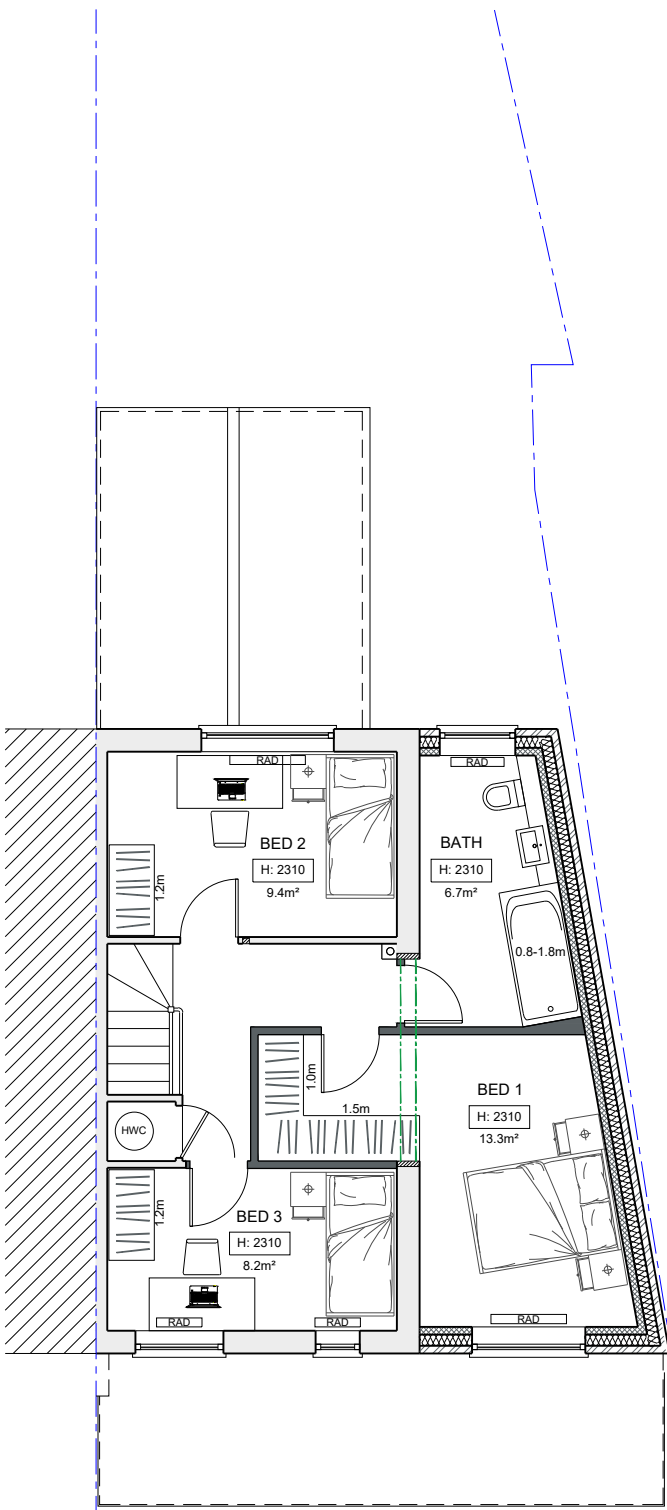

FIRST FLOOR PLAN

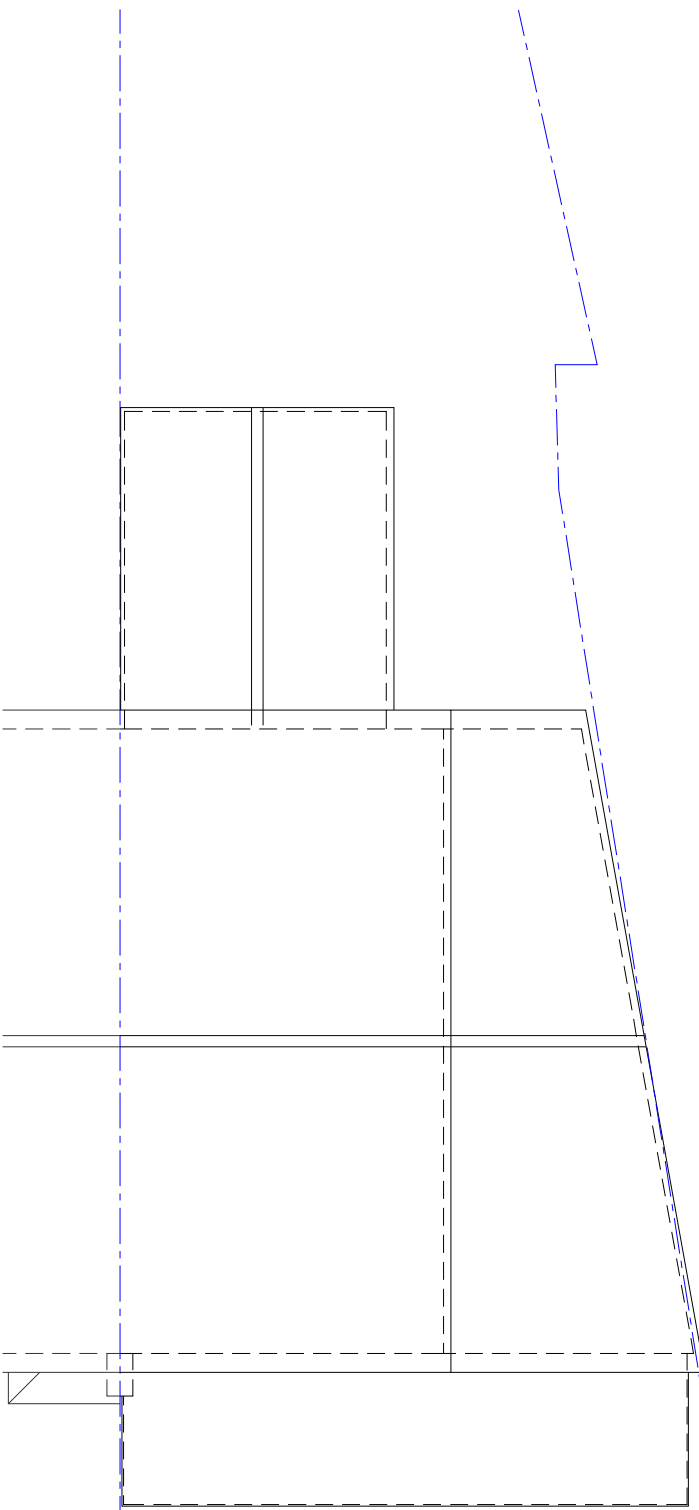

ROOF PLAN

- REVISIONS
- A 08.01.25 Revised rear extension to allow for reallocated manhole (Water board permitting) & added front porch
 - B 24.02.25 Added 1st floor rear extension and changed porch to insulated.
 - C 25.03.26 Indicated alternative extensions to front and rear. Indicated new construction for garage. Altered internal layout.

Proposed Plans:
Ground & 1st Floor

Project No: 24104

Drawing No: 02-1C

Address: 2 SYMONDS ROAD
HITCHIN
SG5 2JL

Scale: 1:50 @ A1 1:100 @ A3



lawteydesign
ARCHITECTURAL SERVICES
rachael@lawteydesign.co.uk | 07964 745856

