



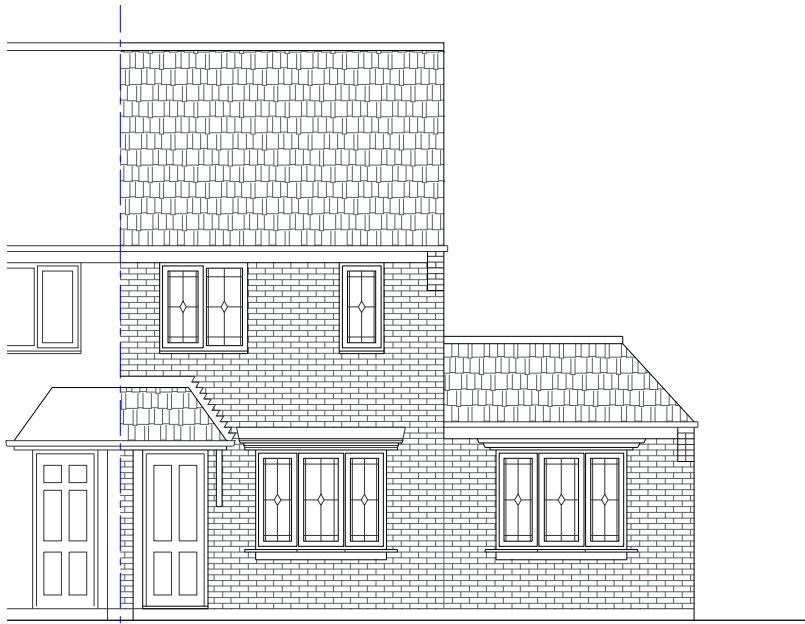


FRONT ELEVATION

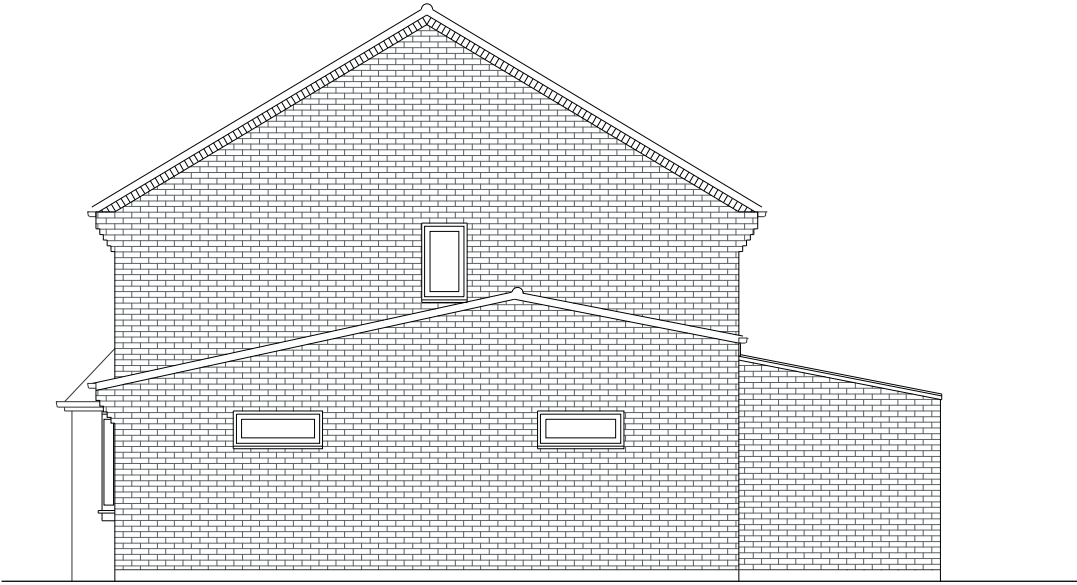

SIDE ELEVATION



REAR ELEVATION

 

REVISIONS
A

Existing Elevations:
Front, Rear & Side

Project No: 24104

Drawing No: 01-2

Address: 2 SYMONDS ROAD
HITCHIN
SG5 2JL

Scale: 1:50 @ A1 1:100 @ A3