

DIMENSIONS TO BE CHECKED ON SITE BEFORE ANY WORKS.
ANY QUERIES REGARDING DIMENSIONS TO BE TAKEN UP WITH
PENTANGLE DESIGN GROUP.

ALL DIMENSIONS OF EXISTING BUILDINGS TO BE VERIFIED ON SITE.

THIS DRAWING IS THE COPYRIGHT OF PENTANGLE DESIGN GROUP
AND SHALL NOT BE IN ANY WAY USED OR REPRODUCED WITHOUT
THEIR PRIOR WRITTEN CONSENT.

NOTES




Proposed North Elevation

1 : 100



Proposed East Elevation


1 : 100

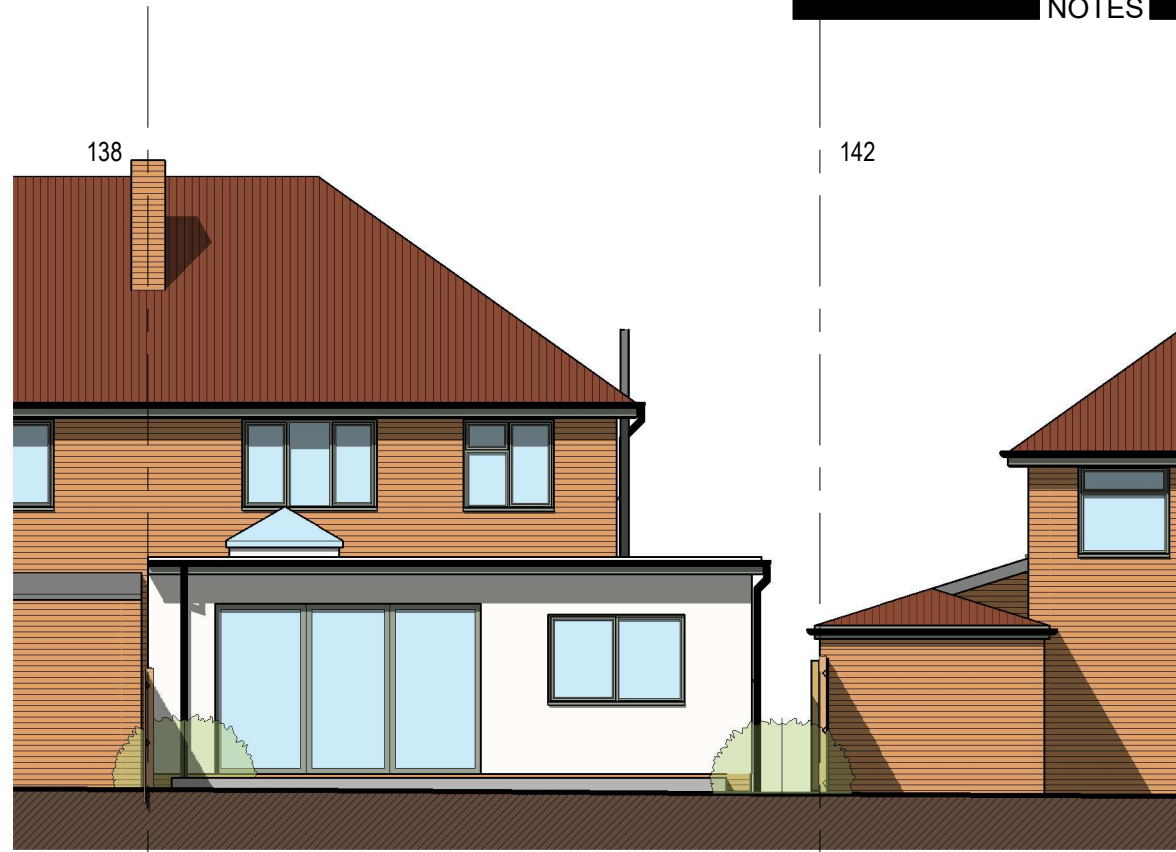

Proposed South Elevation


1 : 100

New porch with oak posts and truss and low level brick walls

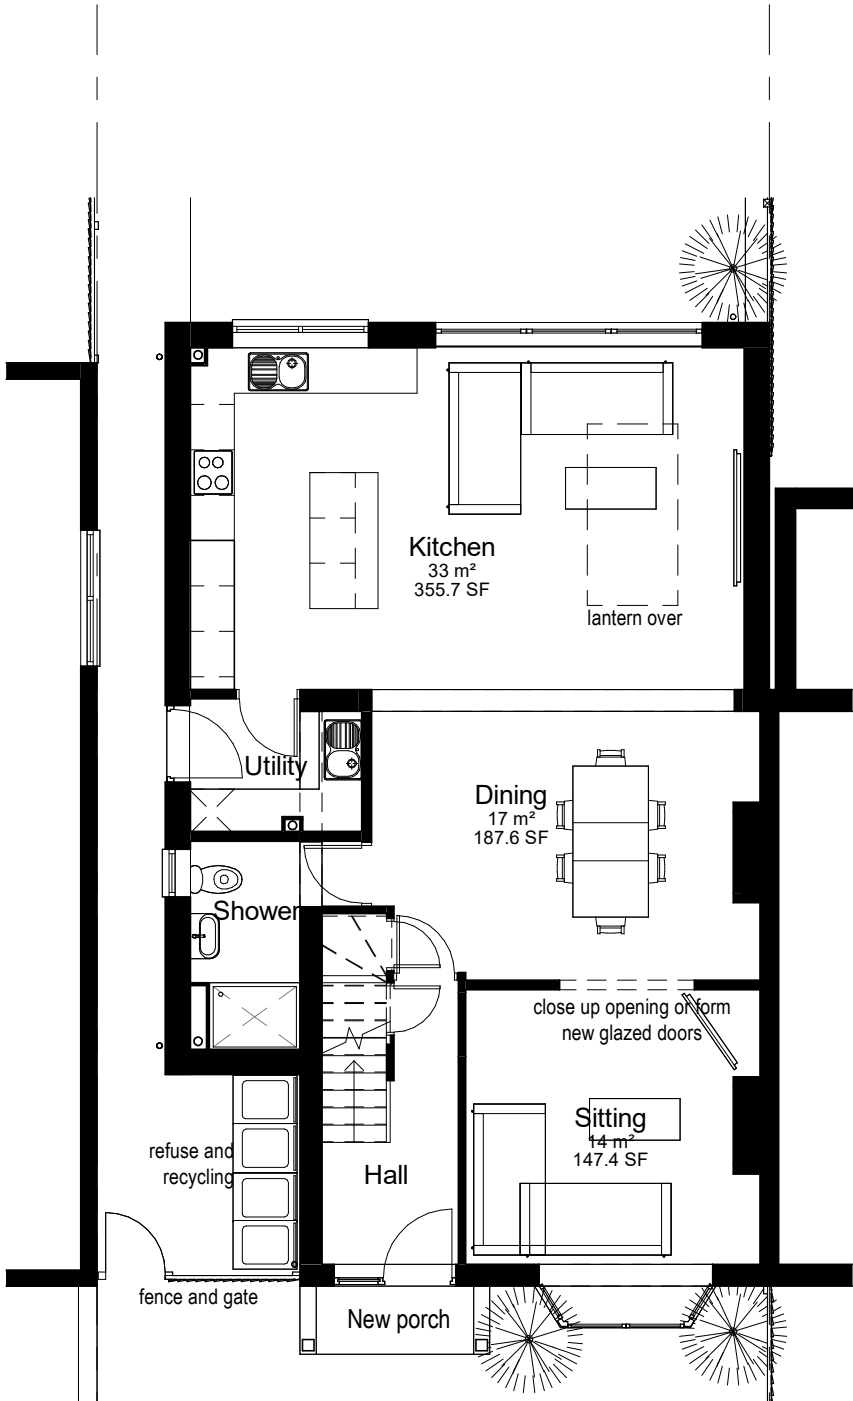


Proposed Ground Floor

1 : 100

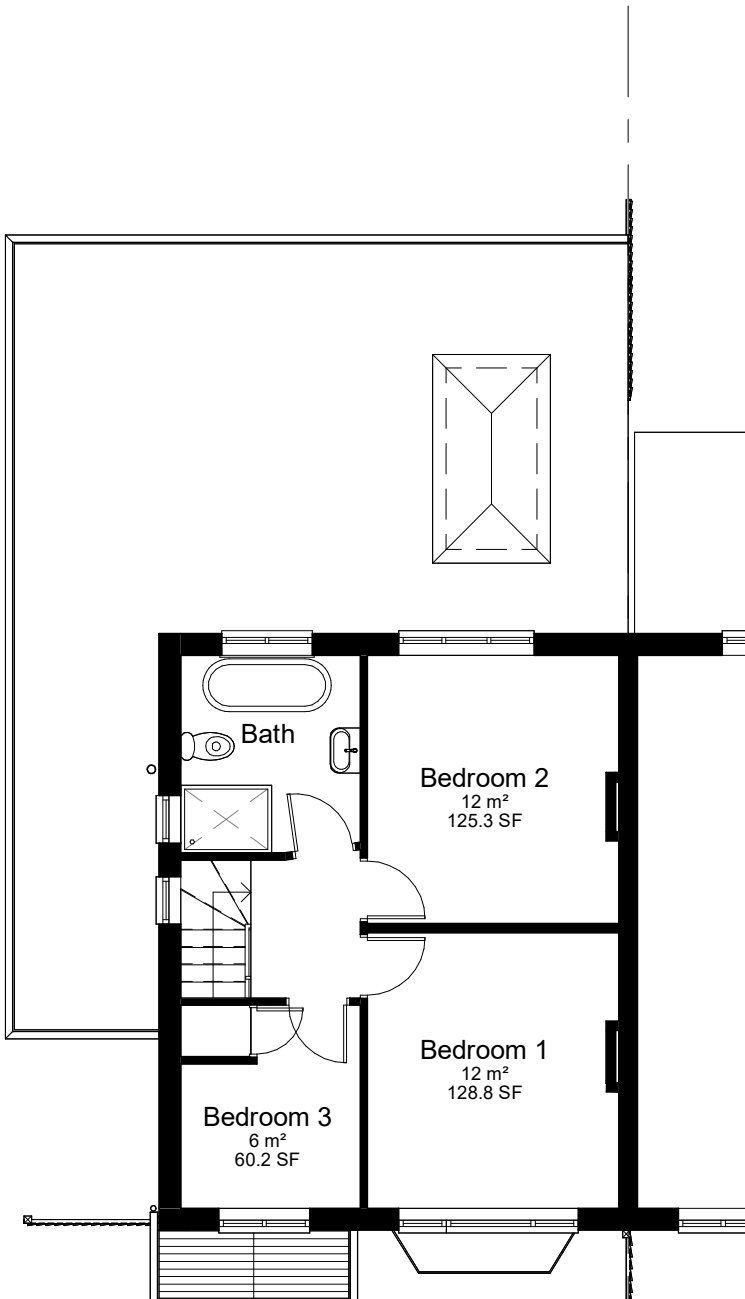


Proposed First Floor

1 : 100

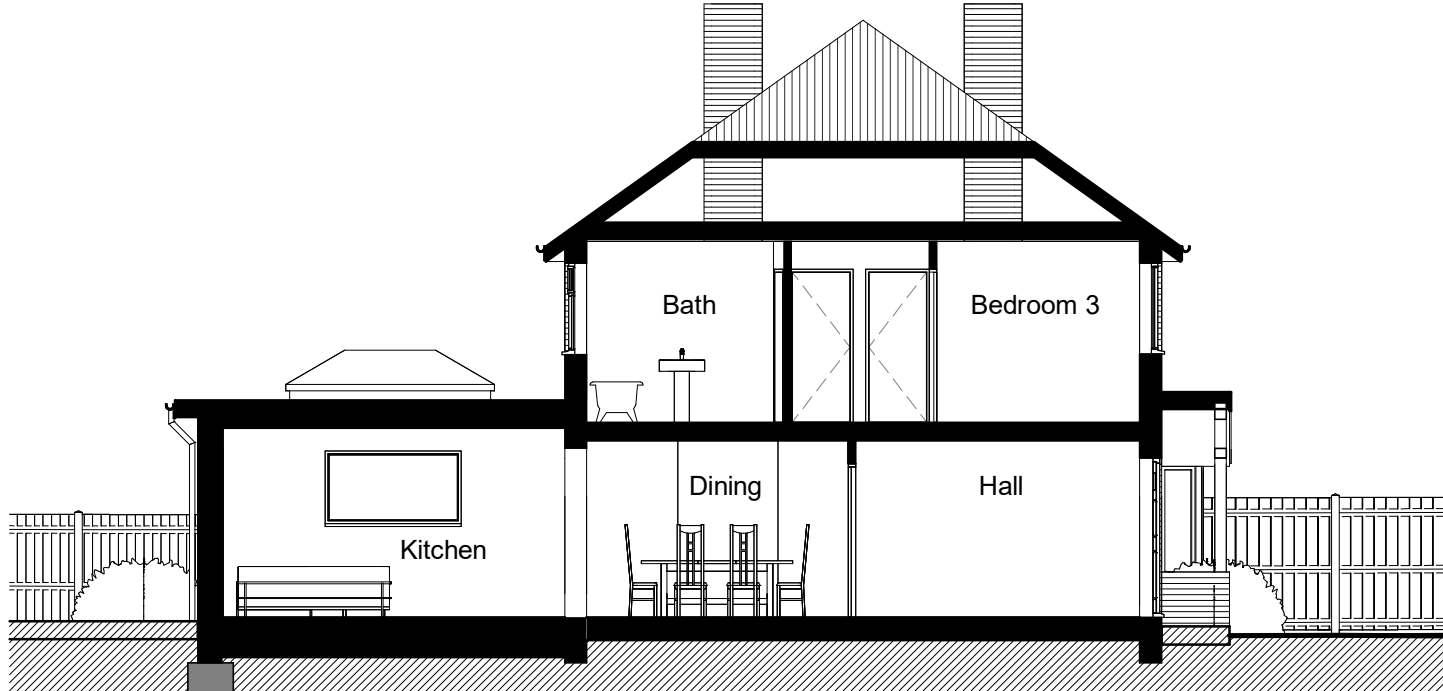

Proposed Section X-X

1 : 100

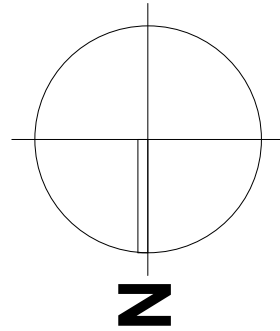

0 5 10 m

MATERIALS:

Roof: Single Ply membrane flat roof

Walls: Through coloured render

Windows: uPVC or powder coated aluminium. RAL 7032 Sage

PLANNING

PENTANGLE
DESIGN GROUP

SUITE 1, 21 BANCROFT HITCHIN HERTS SG5 1JW
T:01462 431133 E:pdg@pentangledesign.co.uk

JOB TITLE

Proposed Extensions and alterations to
140 Wymondley Road, Hitchin

for -

DRAWING TITLE

Proposed Plans and Elevations - Single Storey
Extension

SCALE	DRAWING NUMBER	REVISION
1 : 100		
DATE Aug '25		
SHT SIZE A2		
JOB NUMBER 3954		

03

E

CHARTERED ARCHITECTS