




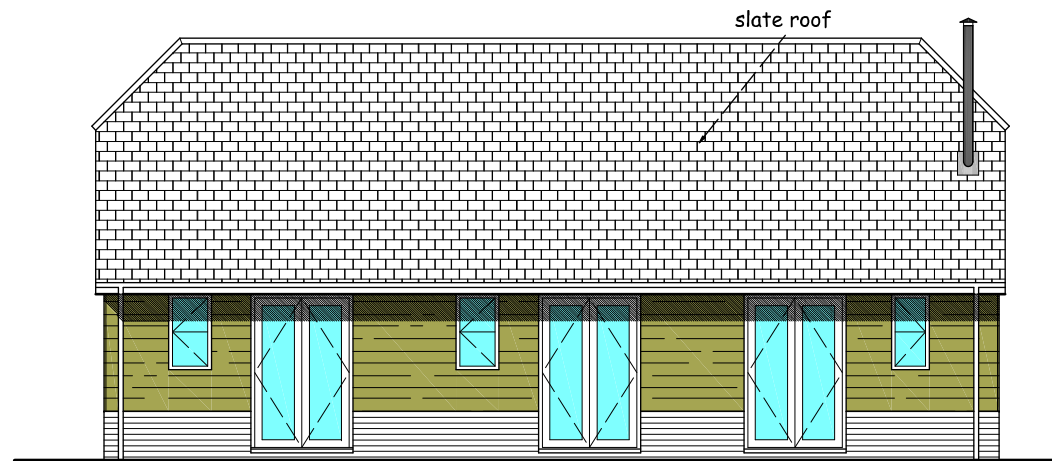


FRONT ELEVATION

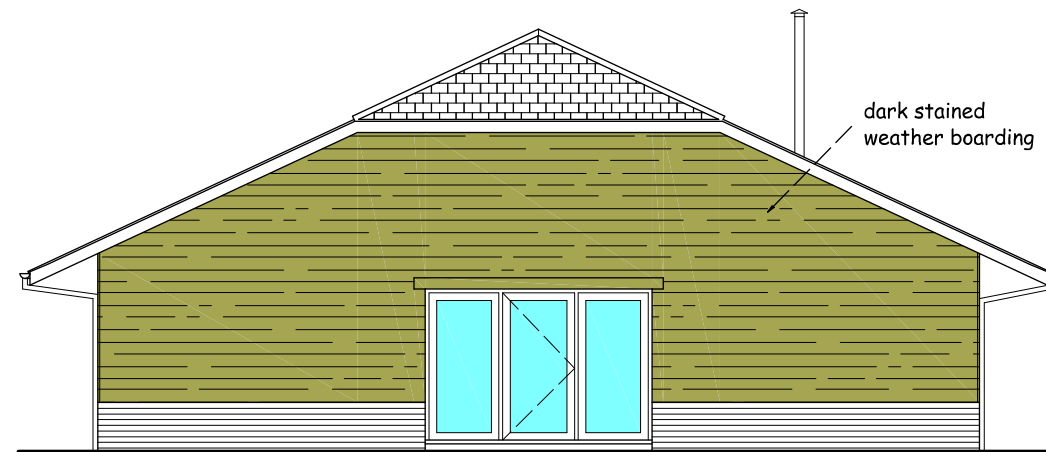


SIDE ELEVATION

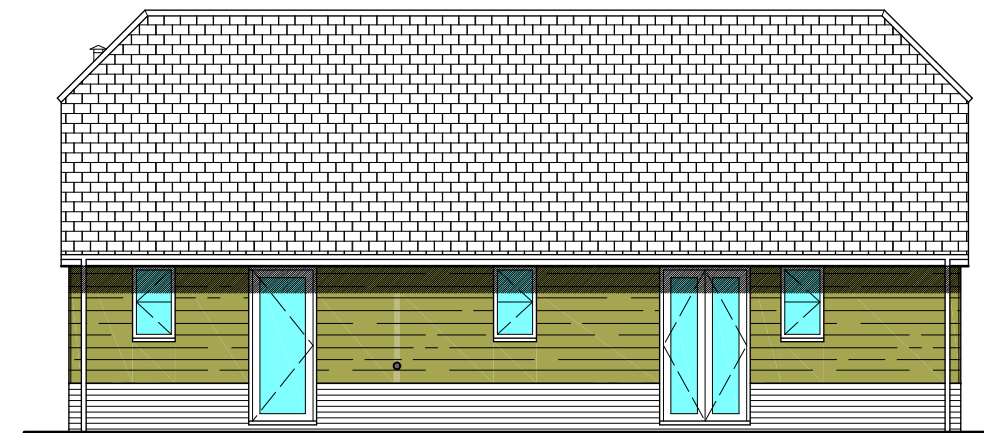

REAR ELEVATION

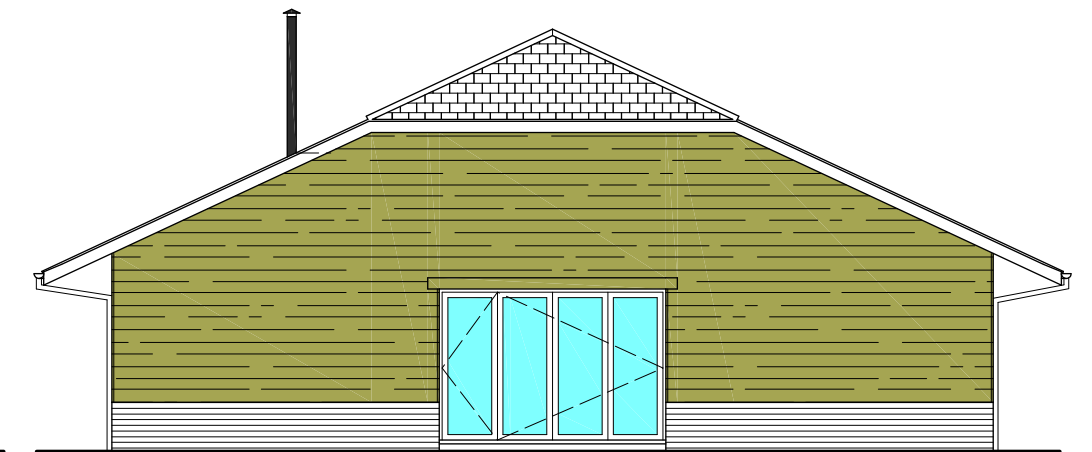

SIDE ELEVATION

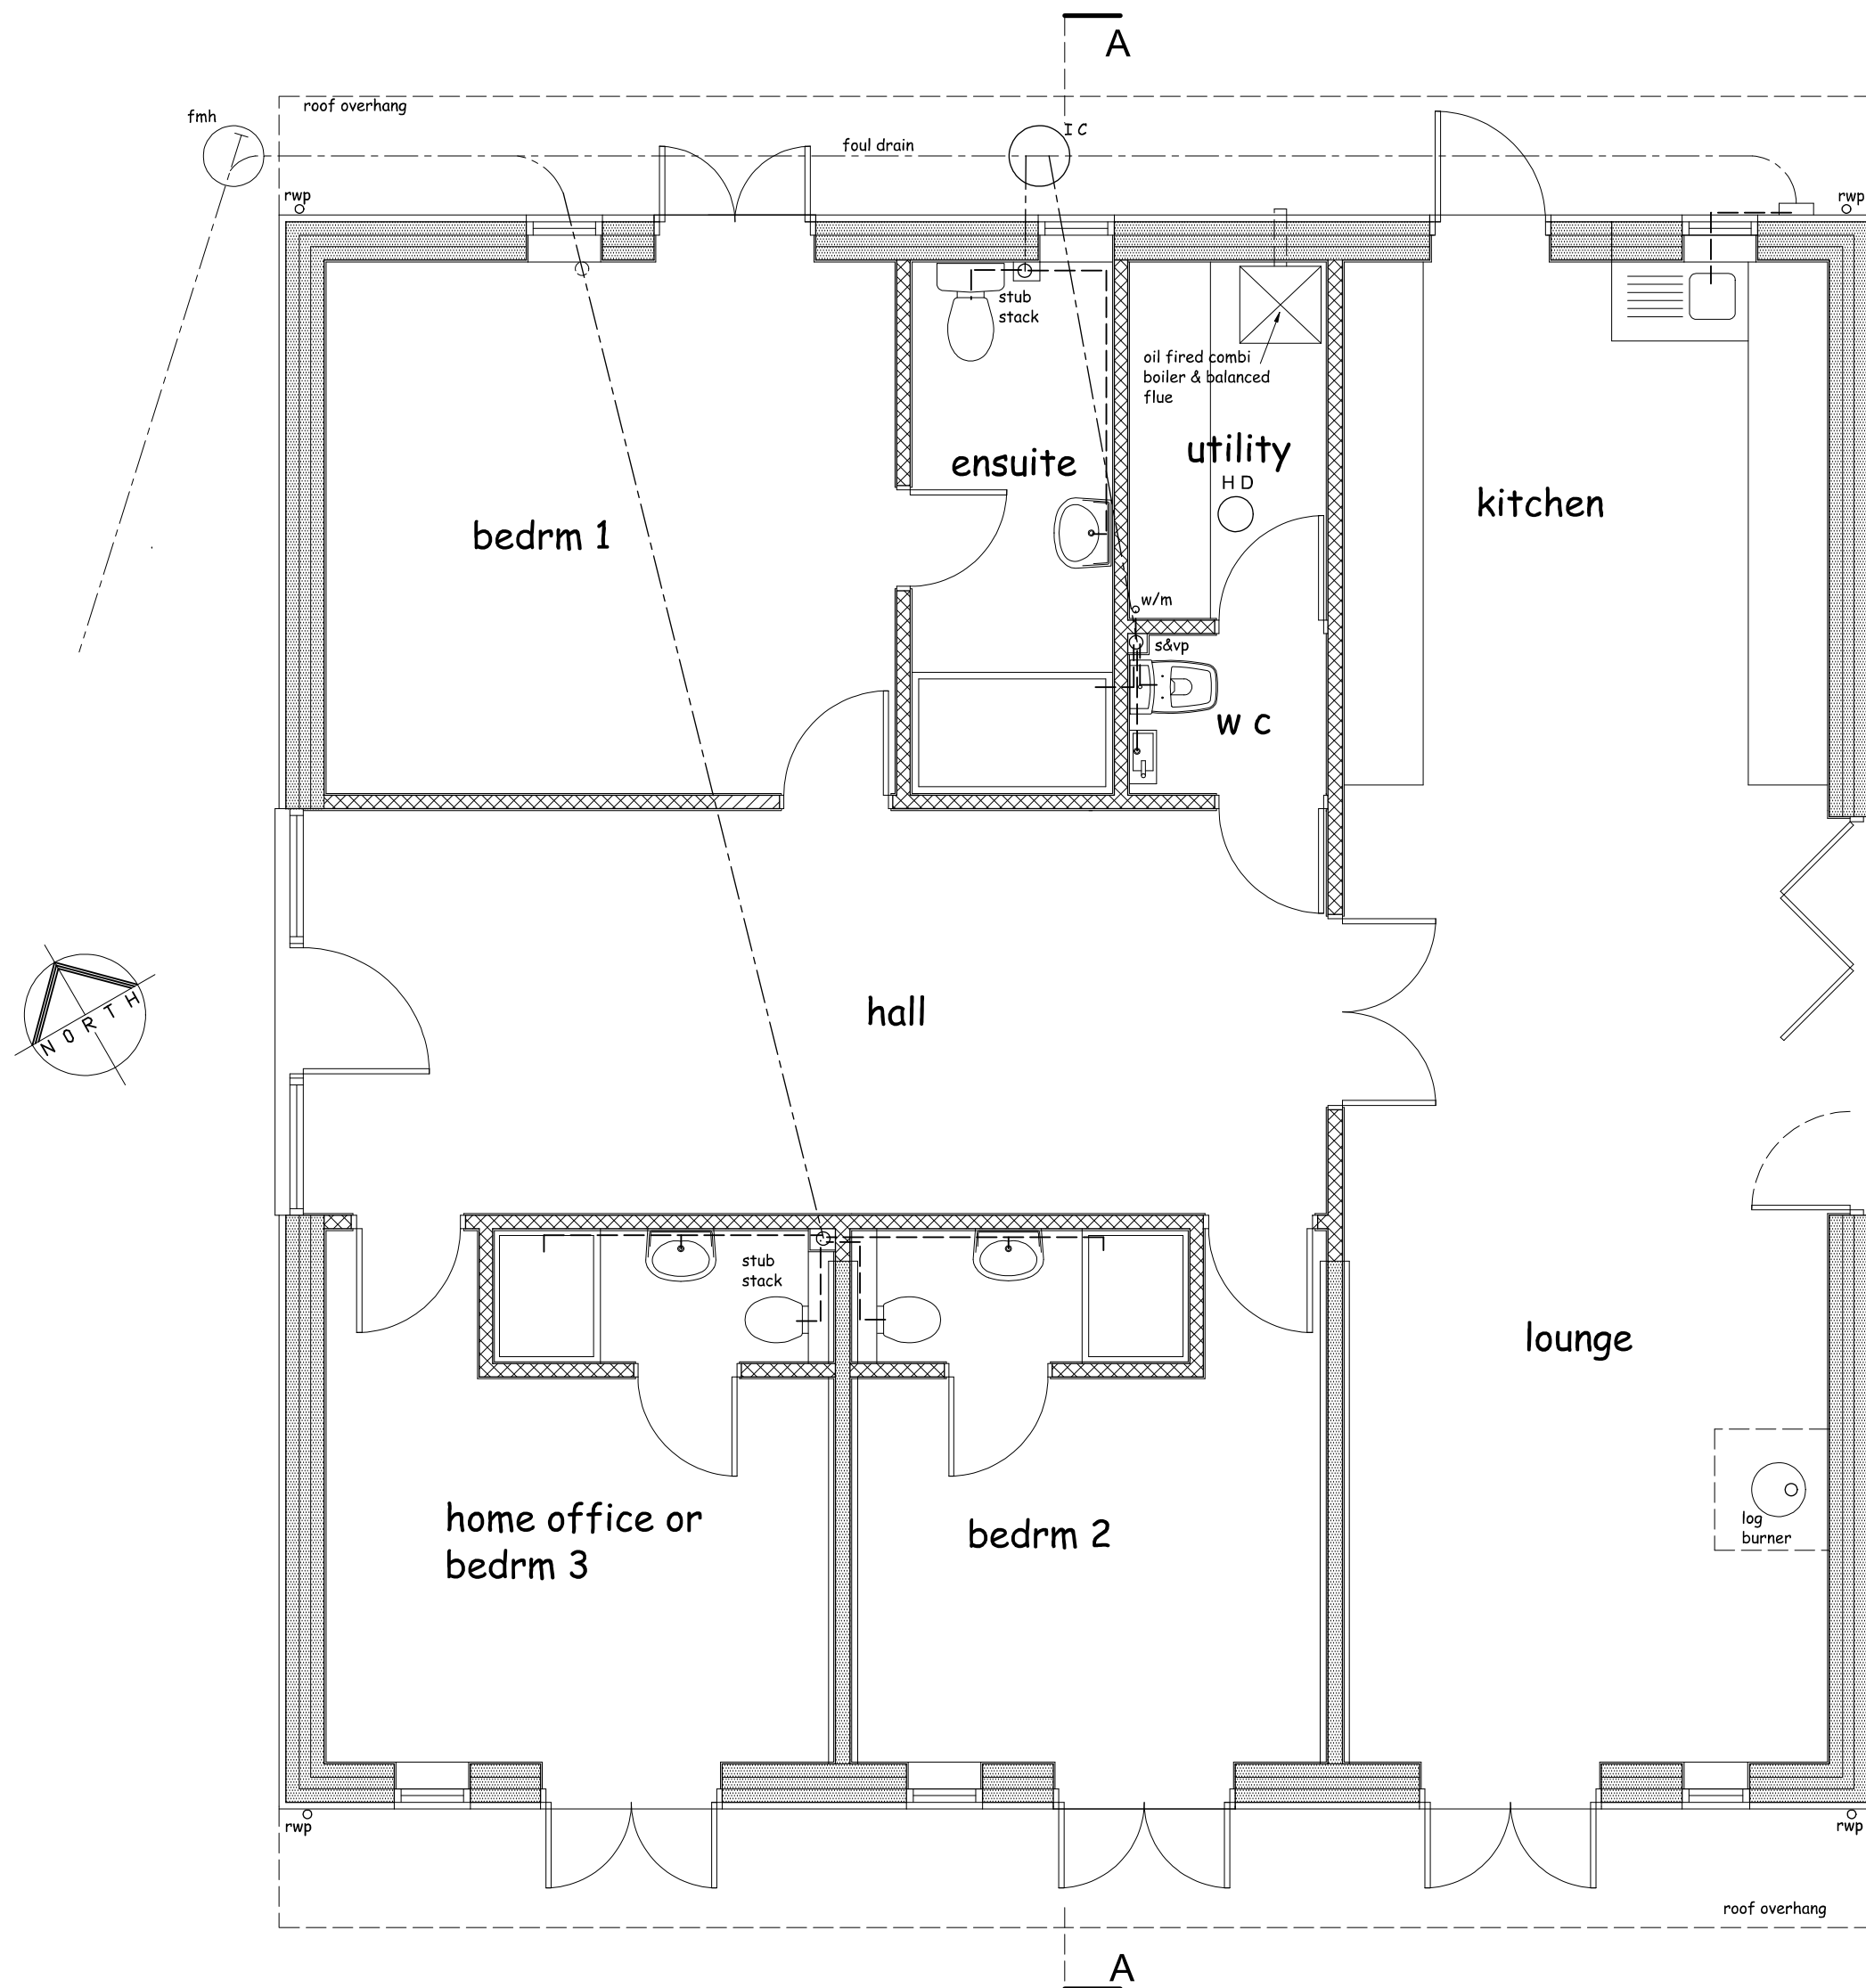

FLOOR PLAN

T
(

No.	Date	Revision	Initial

Project

CHANGE OF USE OF EXISTING
RESIDENTIAL ANNEXE TO
SEPERATE DWELLING AT
NORTONBURY FARM HOUSE,
NORTONBURY LANE,
LETCHWORTH, SG6 1AN

Client

MR G . HILTON

Drawing

EXISTING / PROPOSED PLAN
- NO CHANGE

Scale 1:50 & 1:100 @ A2 Drawn C.R

Checked Date March 25

Drawing No.

HIL/25/01A

This drawing and design is copyright and must not
be reproduced in part or in whole without prior
written consent. Contractors must verify all
dimensions on site before commencing work

