


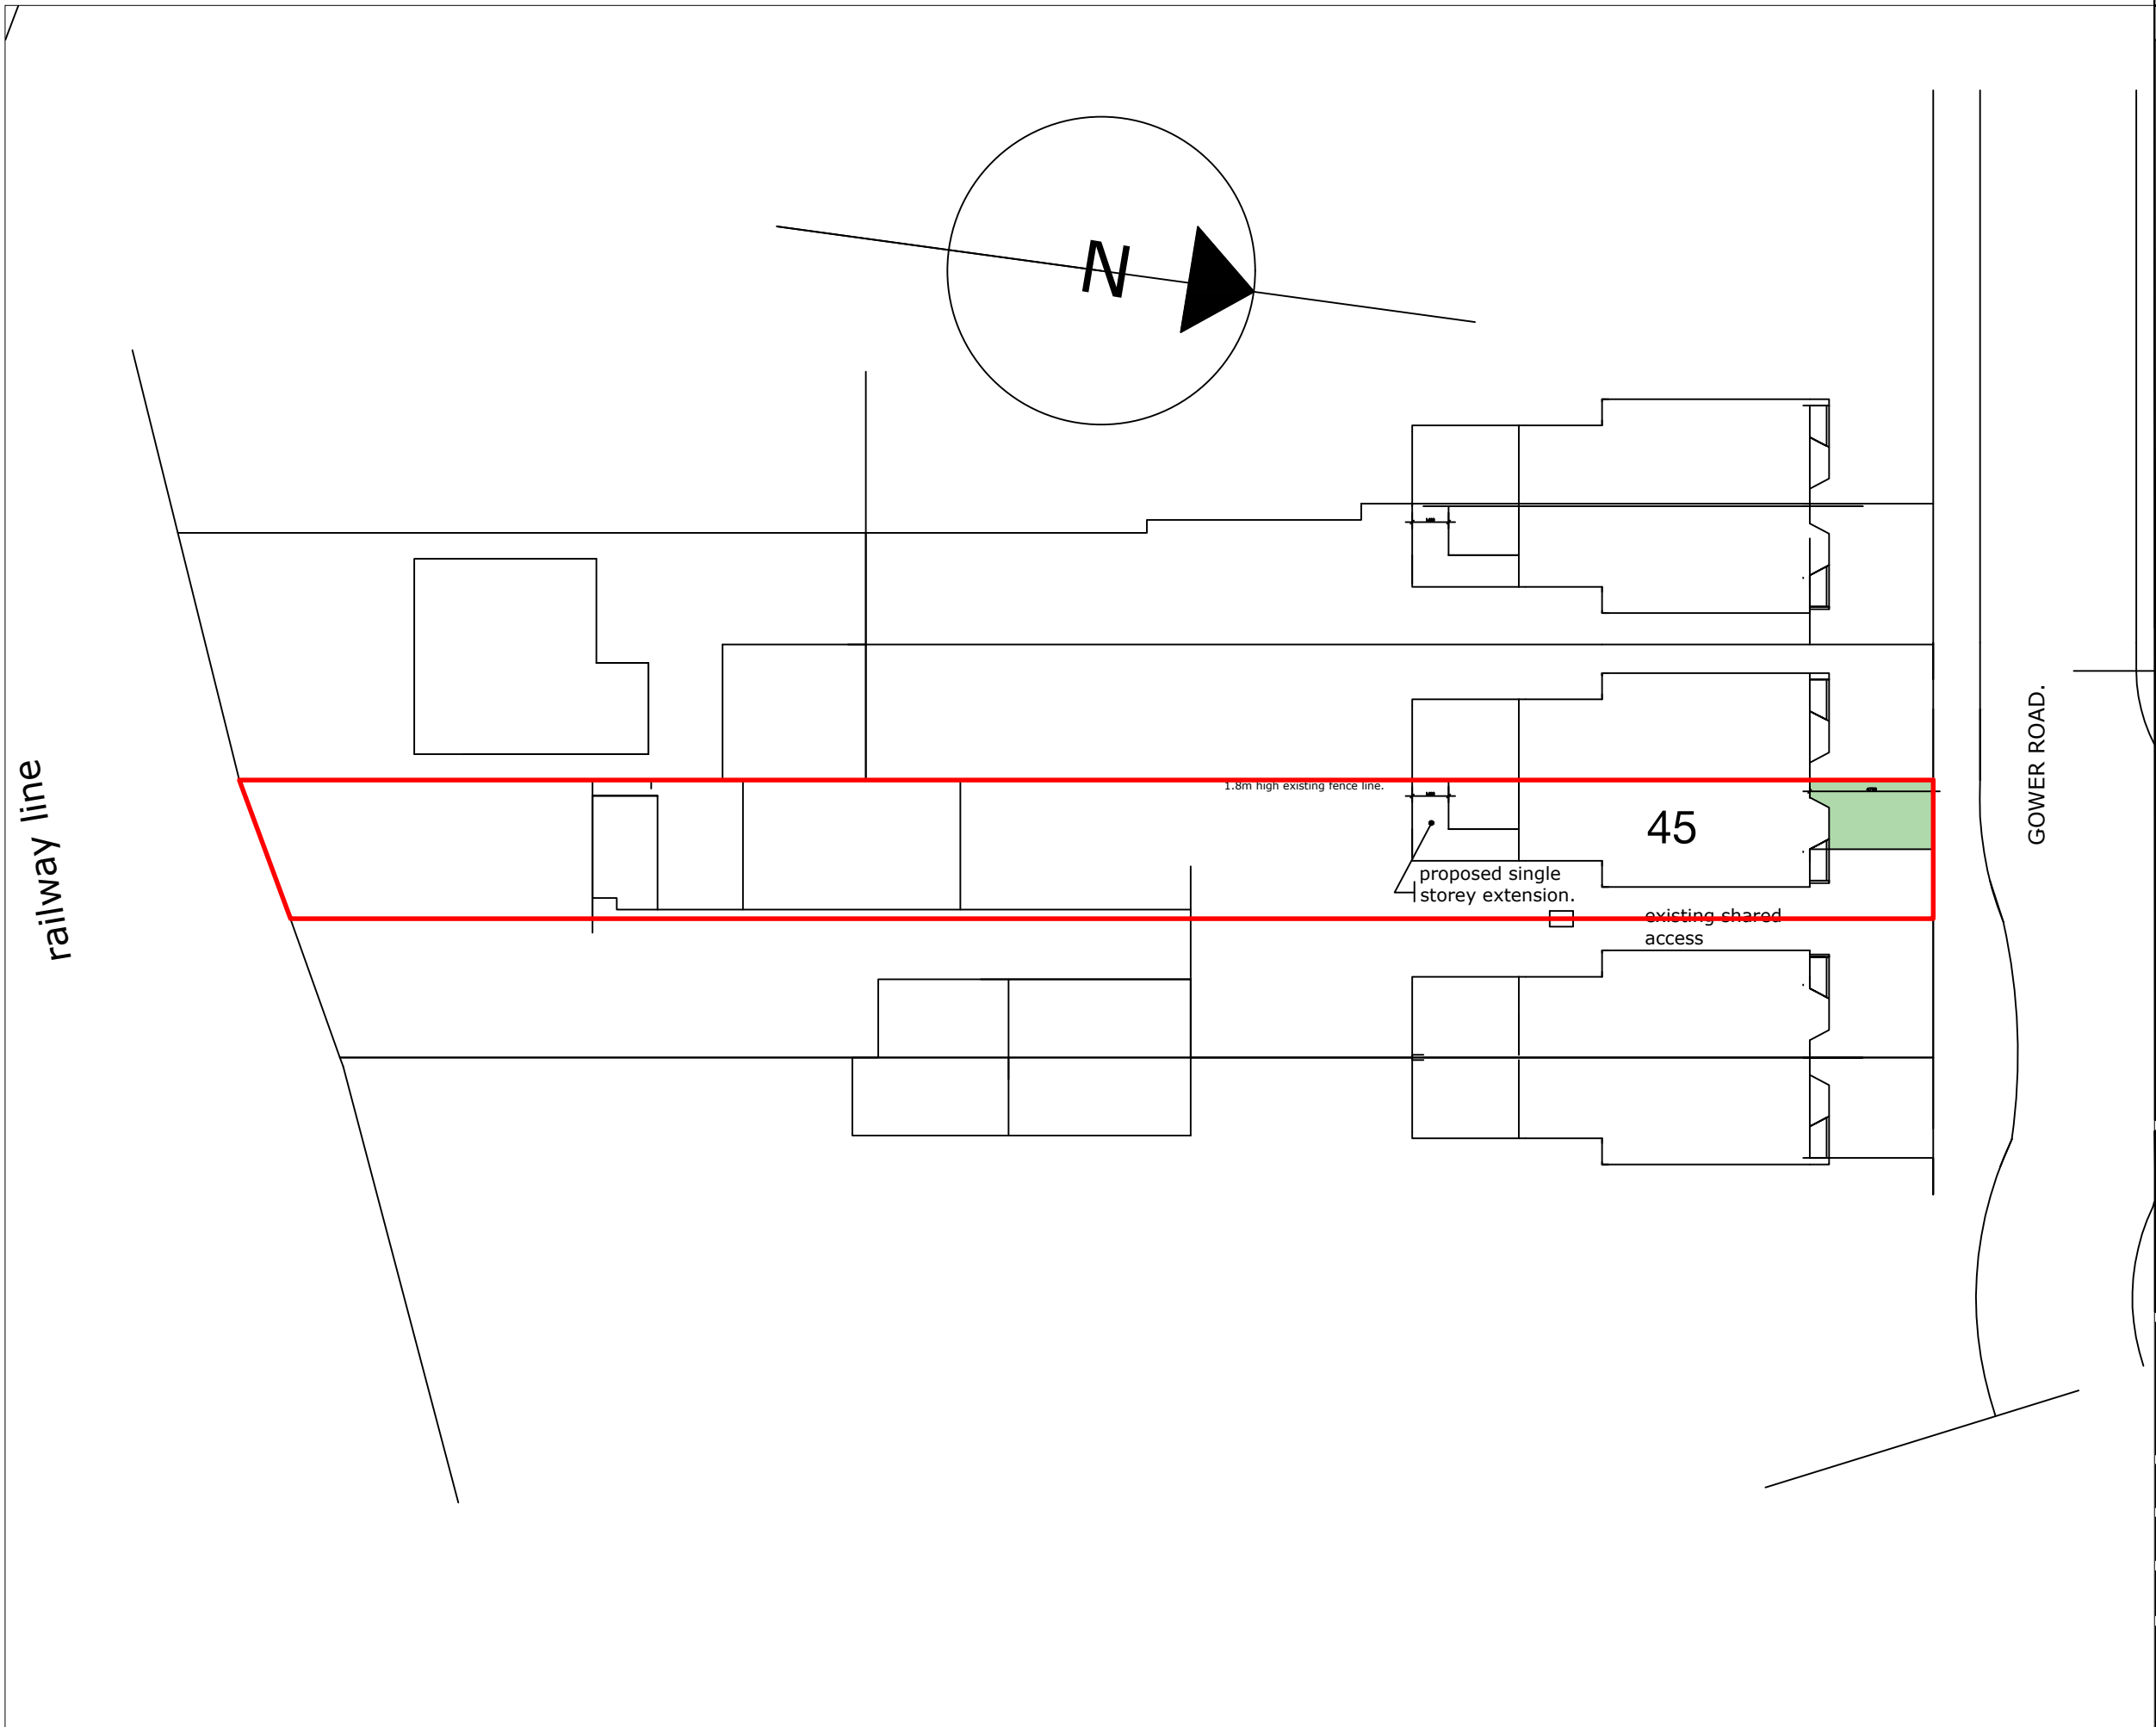

NOTES

Contractor must verify all dimensions on site before commencing any work or preparing manufacturing drawings.



REVISIONS		
REV	AMENDMENTS	DATE

Project:
Mr & Mrs G. Dugdale,
45 Gower Road,
Royston, SG8 5DU.

This document and all information contained herein is the sole property of Bradgate Developments Ltd. Reproduction in whole or in part is strictly forbidden and may not be issued to any third party for any purpose unless prior permission is obtained.

Scale: 1:250	File Ref:
Date: Feb 26	Dwg No: RG 05a

Title:
Site Plan



Bradgate Developments Ltd
23 Galley Lane, Arkley
Hertfordshire
EN5 4AR
Tel/Fax 0208 441 0673
email: robert@bradgatedevelopments.com
web: www.bradgatedevelopments.co.uk