



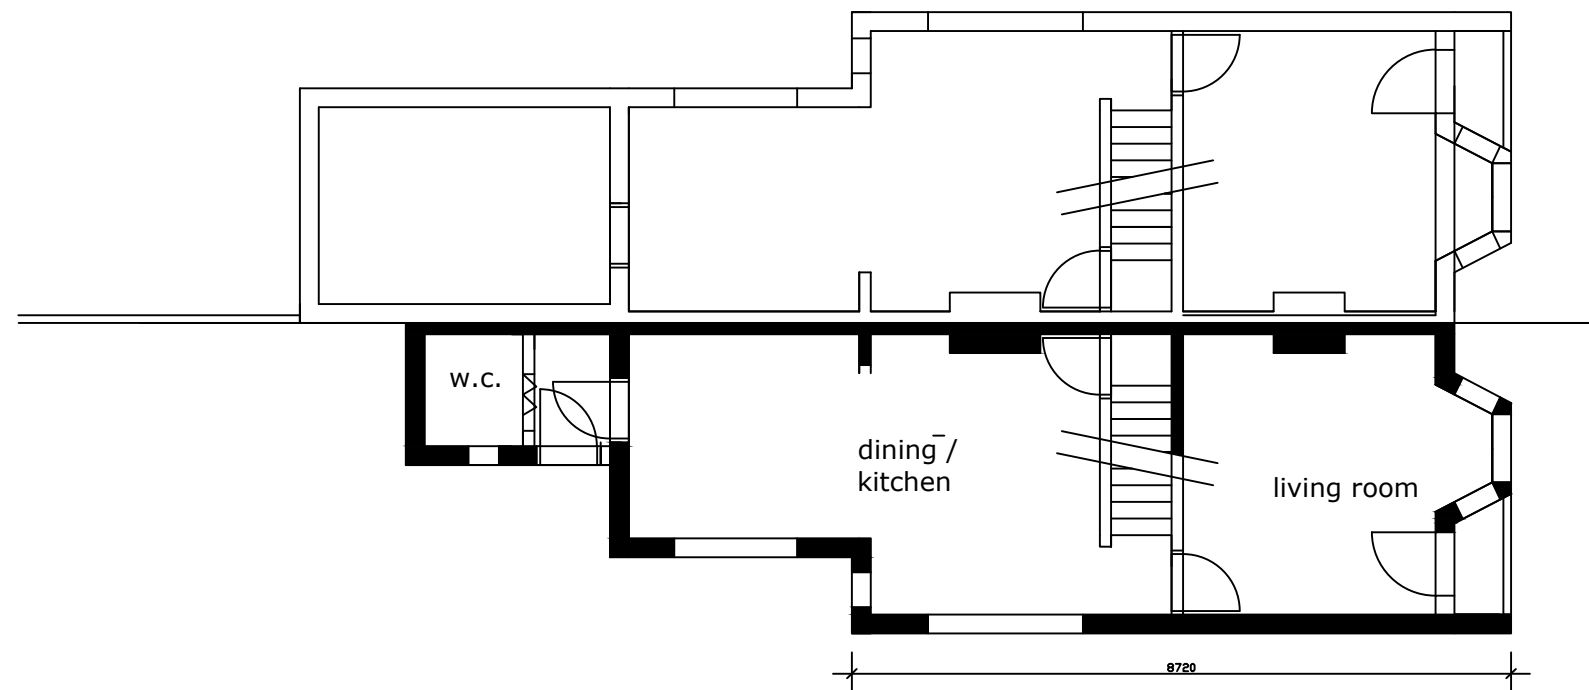

existing ground floor plan

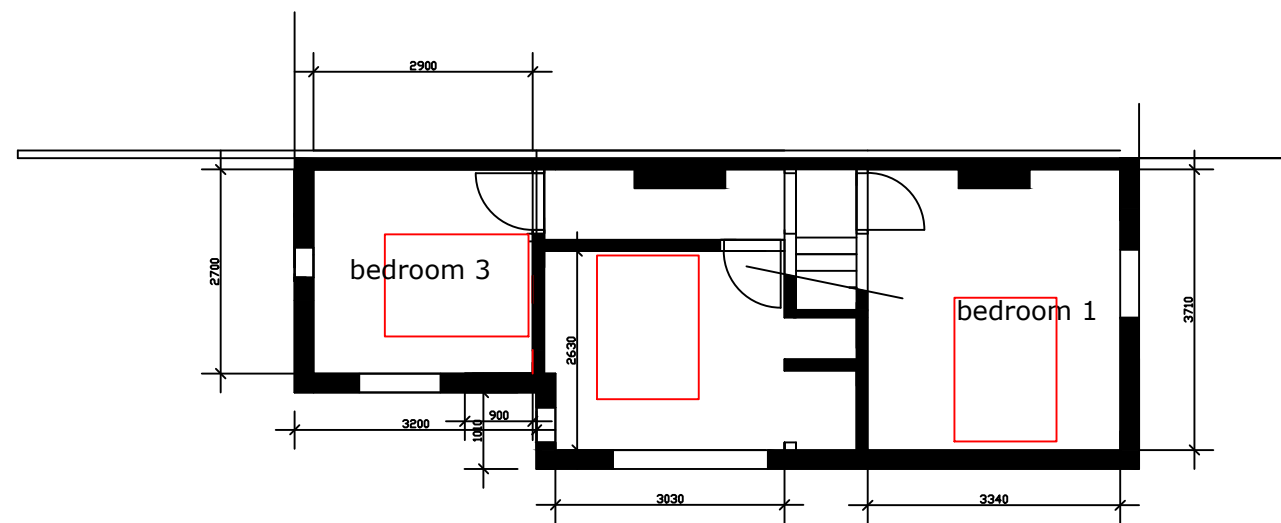

existing first floor plan

NOTES

Contractor must verify all dimensions on site before commencing any work or preparing manufacturing drawings.

N

45

REV	AMENDMENTS	DATE

Project:

Mr & Mrs Dugdale
45 Gower Road
Royston SG8 5DU

This document and all information contained herein is the sole property of Bradgate Developments Ltd. Reproduction in whole or in part is strictly forbidden and may not be issued to any third party for any purpose unless prior permission is obtained.

Scale: 1:100

File Ref:

Date: Feb 25

Dwg No: RG 01

Title:

Existing layouts.

BRADGATE DEVELOPMENTS

Bradgate Developments Ltd
23 Galley Lane, Arkley
Hertfordshire
EN5 4AR
Tel/Fax 0208 441 0673
email: robert@bradgatedevelopments.com
web: www.bradgatedevelopments.co.uk