



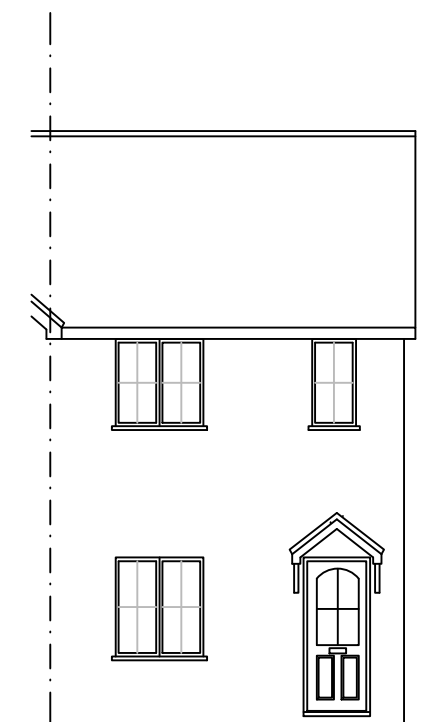


PROPOSED FRONT ELEVATION

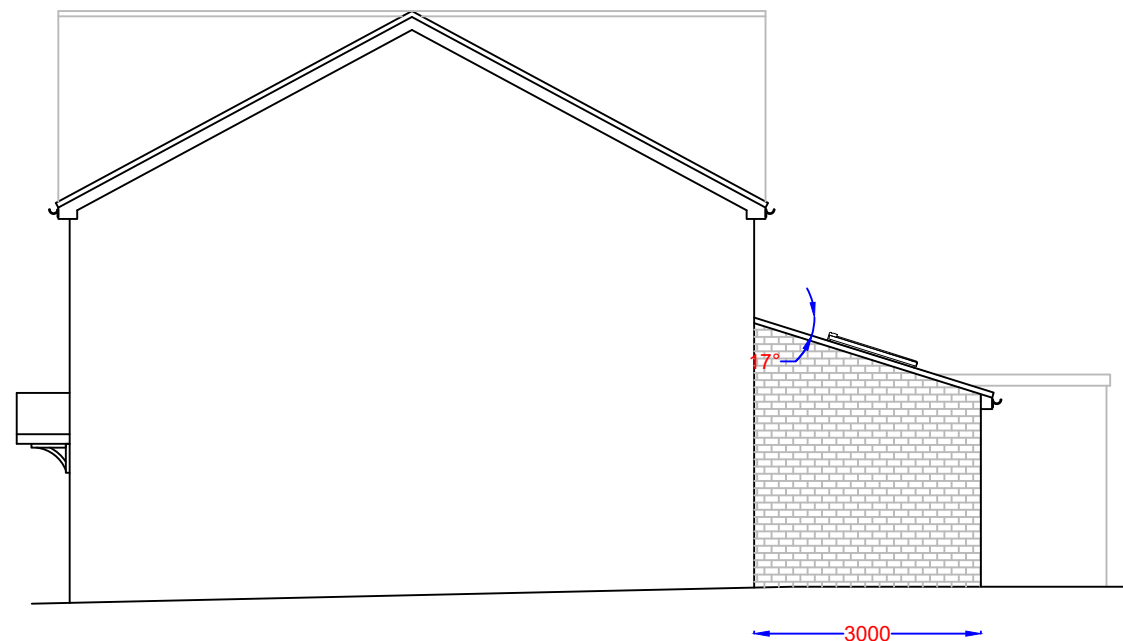

PROPOSED SIDE ELEVATION




PROPOSED REAR ELEVATION

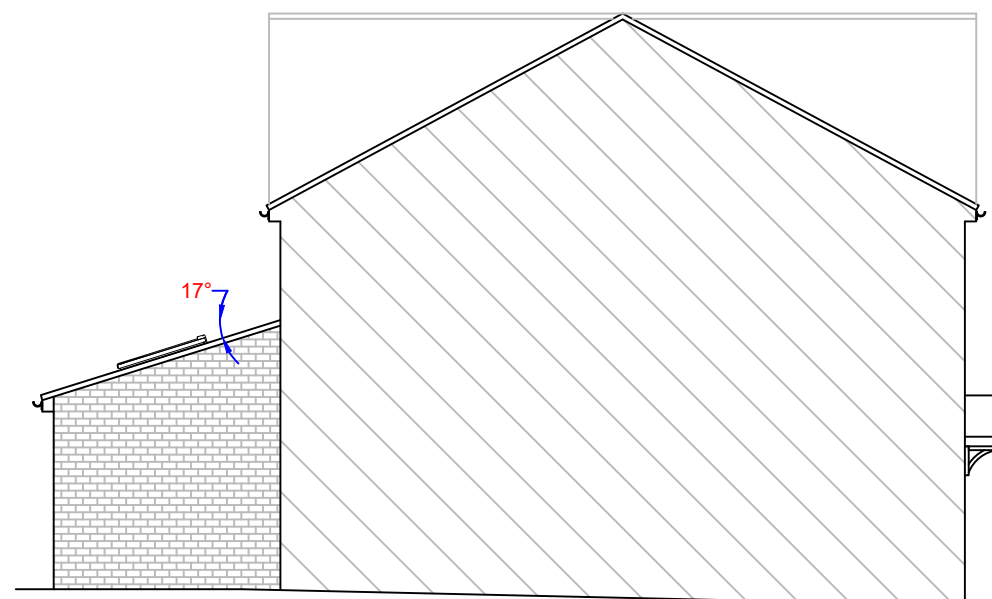

PROPOSED SIDE ELEVATION

Notes

All drawings to be signed off by building control before the commencement of any works. If works commence on a Building Notice, the Builder/property owner commences works at their own risk and ELA Design (or its Officer's) cannot accept and liability whatsoever for these works carried out.

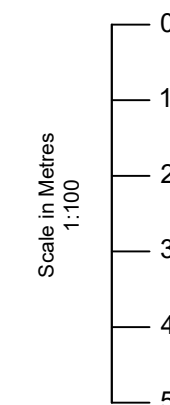

| Rev | Date     | Details    | By |
|-----|----------|------------|----|
| A   | 22/10/25 | Revision A | CE |

Project: Rear Extension

Drawing: Proposed Elevations

Address: 46 Fairfield Way,  
Stevenage, SG1 6BF

Drawing N°: ELA/6 Rev: A

A3 Scale: 1:100 Drawn By: CE Job No: 3408 Date: 22/10/25

