



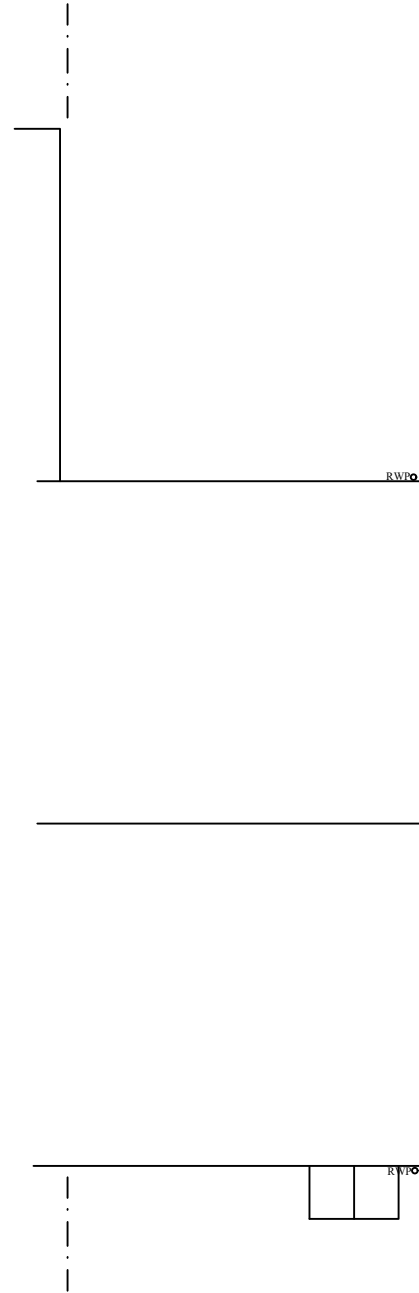


EXISTING ROOF PLAN

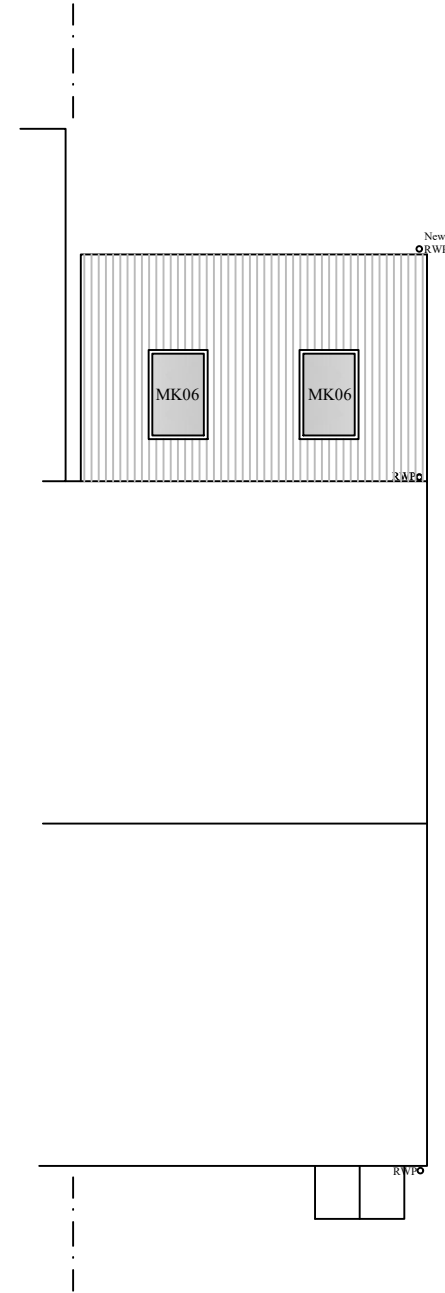

PROPOSED ROOF PLAN

Notes

All drawings to be signed off by building control before the commencement of any works. If works commence on a Building Notice, the Builder/property owner commences works at their own risk and ELA Design (or its Officer's) cannot accept and liability whatsoever for these works carried out.

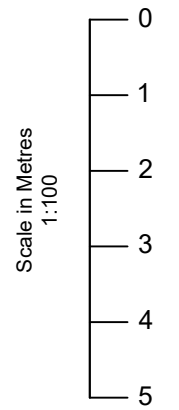

| Rev | Date     | Details    | By |
|-----|----------|------------|----|
| A   | 22/10/25 | Revision A | CE |

Project: Rear Extension

Drawing: Roof Plan

Address: 46 Fairfield Way,  
Stevenage, SG1 6BF

Drawing N°: ELA/13 Rev: A

A3 Scale: 1:100 Drawn By: CE Job No: 3408 Date: 22/10/25



ELA Design  
Beechcroft  
Riverside Avenue  
Broxbourne  
Herts  
EN10 6RA  
www.ela-design.co.uk  
Tel:- 07979510821