





Proposed Rear Elevation
1 : 100

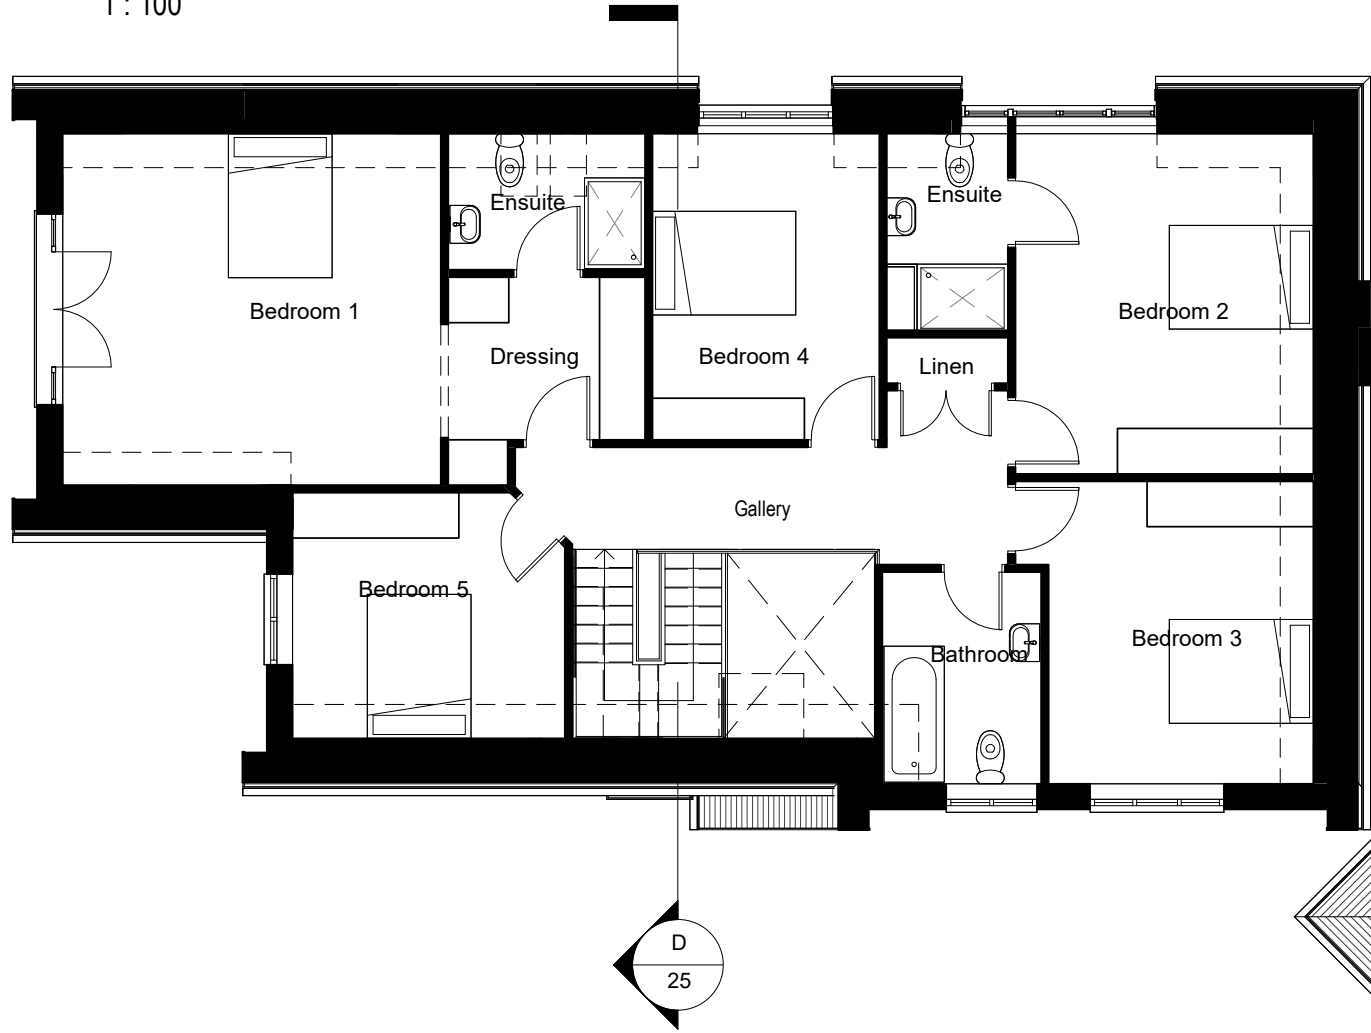

Proposed First Floor
1 : 100

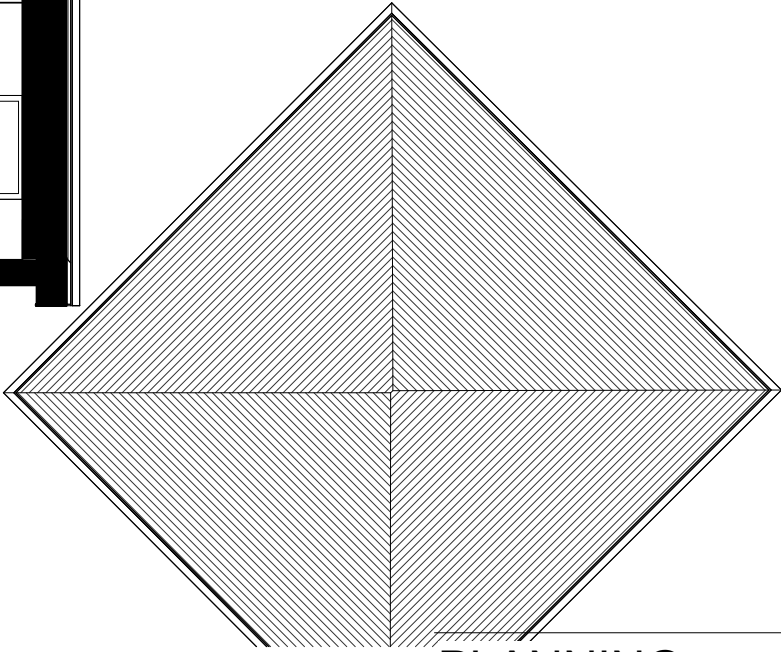

PLANNING
PENTANGLE
DESIGN GROUP
SUITE 1, 21 BANCROFT HITCHIN HERTS SG5 1JW
T:01462 431133 E:pdg@pentangledesign.co.uk

JOB TITLE
Proposed Residential Development at
19 Walnut Tree Road, Pirton, Hitchin

for
DRAWING TITLE
Proposed First Floor Plan and Rear Elevation

SCALE 1 : 100	DRAWING NUMBER	REVISION
DATE Dec '25	24	D
SHT SIZE A3		
JOB NUMBER 3954		

CHARTERED ARCHITECTS

PLOT 4